
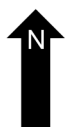
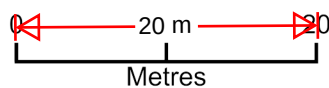


Essex Road pergola

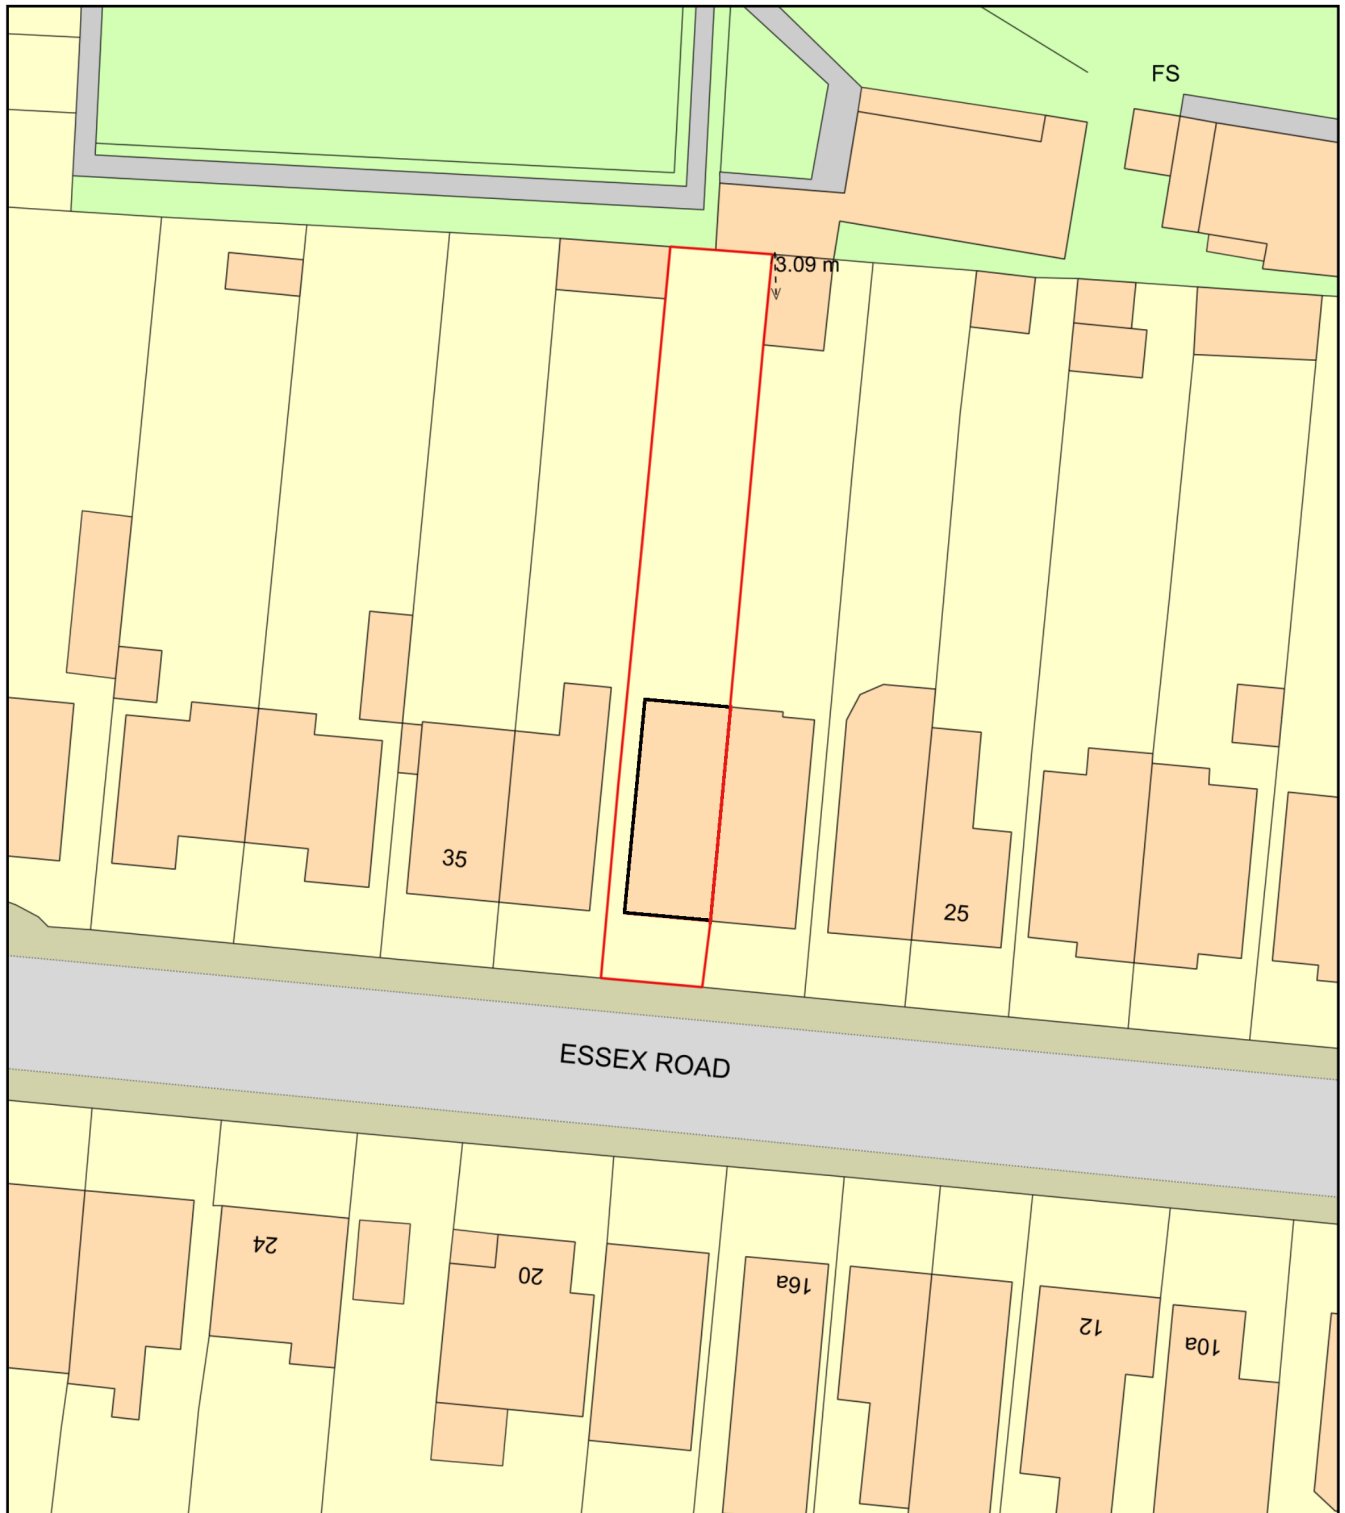

Plan Produced for: Elliott Reid, planning

Date Produced: 18 Sep 2024

Plan Reference Number: TQRQM24262170945597

Scale: 1:500 @ A4