
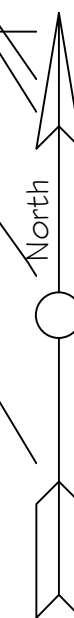


These drawings and designs are the
copyright of
SEVENCROFT LTD.

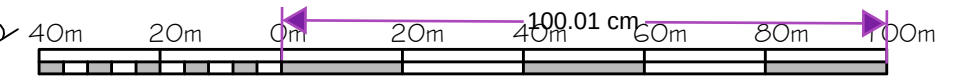

Existing Site Location Plan -
Scale 1:1250

Existing Block Plan - Scale 1:200 @ A3

CORPORATE ARCHITECTURE
& DESIGN GROUP



SEVENCROFT LTD.

277 Canterbury Road, Kennington
Ashford, Kent TN24 9QW
Tel: 01233 625553
e-mail : sevencroft@hotmail.co.uk

Proposed Second Floor Extension to provide additional flat at Deneholm,
Hunt Road, Northfleet, Gravesend, Kent DA11 8JT

Date Sept 2023 Drawing No. 2023/31/01