

MATERIALS





ROOF
ROOF TILES - COLOUR TO MATCH MAIN DWELLING

WALLS
WIENERBERGER KASSANDRA BRICK SLIPS FORM QUOINS ON EXISTING DWELLING AND EXTENSION
MONOCOUCHE SMOOTH RENDER IN CHALK WHITE APPLIED TO EXISTING DWELLING AND EXTENSION

WINDOWS & DOORS
COLOURED uPVC TO MATCH MAIN DWELLING
BATHROOM, SHOWER ROOM AND UTILITY ROOM WINDOWS FITTED WITH OBSCURED GLASS

NOTE: COLOURS ON ELEVATIONS ARE INDICATIVE ONLY AND NOT NECESSARILY A TRUE COLOUR REPRESENTATION OF THE ACTUAL PRODUCT

ONLY AREAS OF NEW WORK SHOWN HATCHED/SHADED

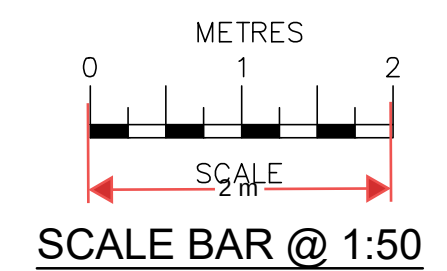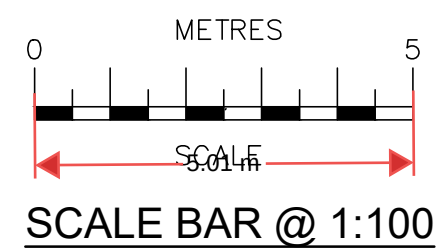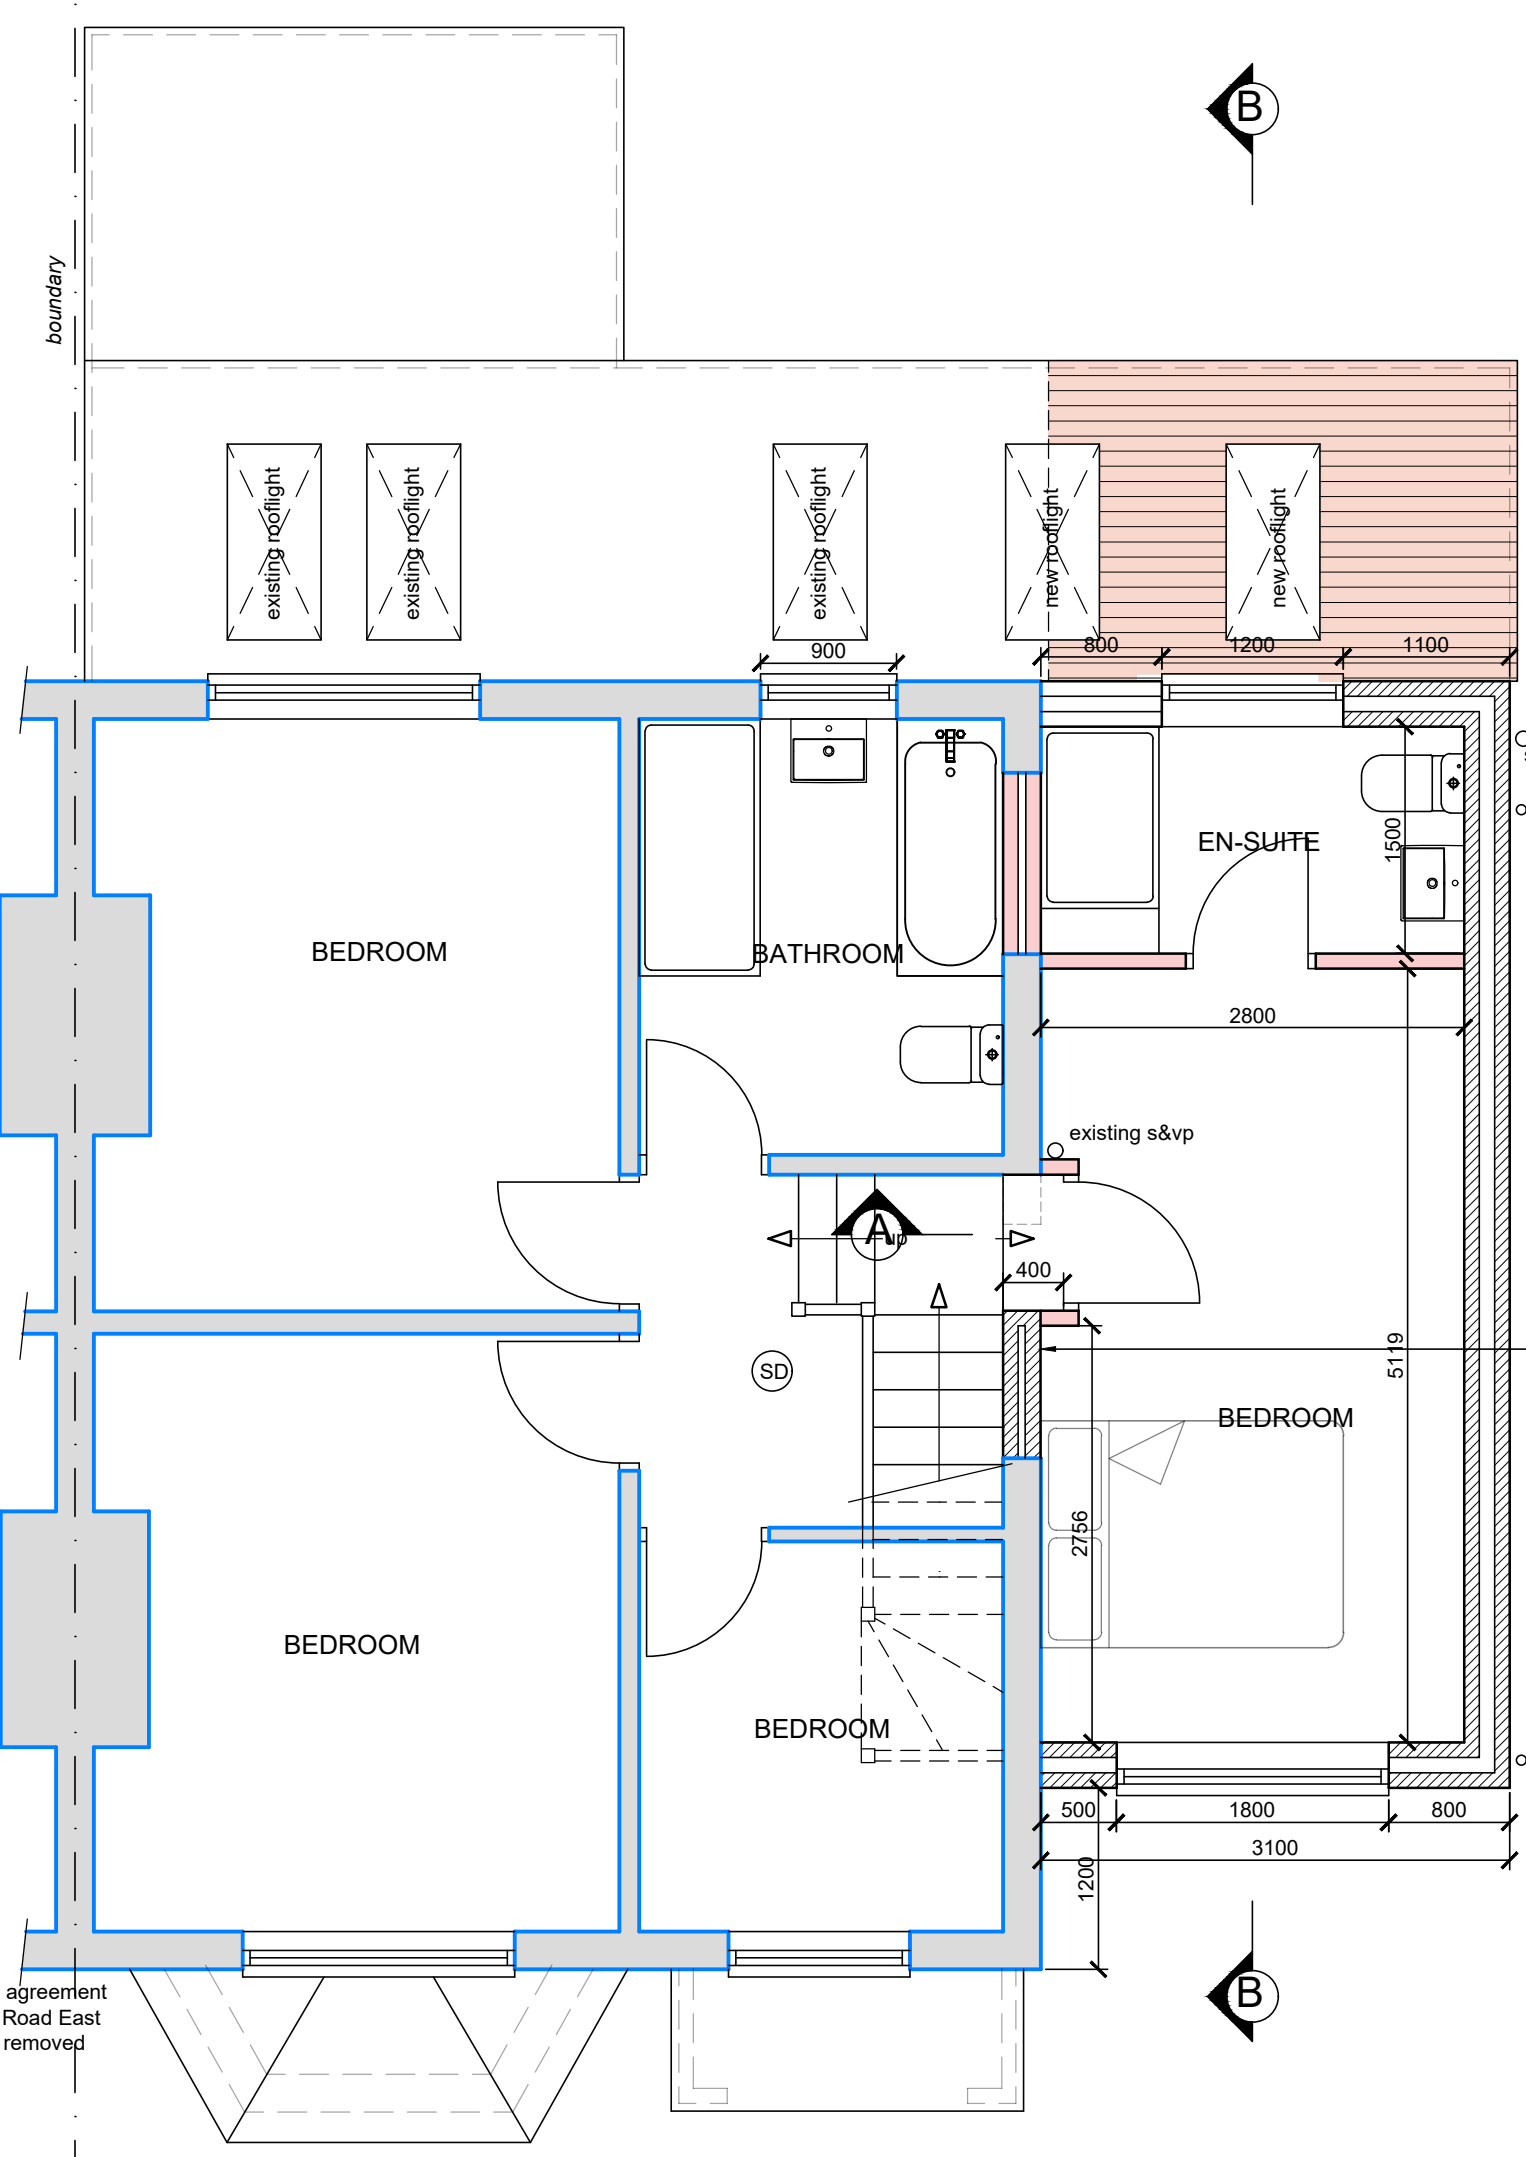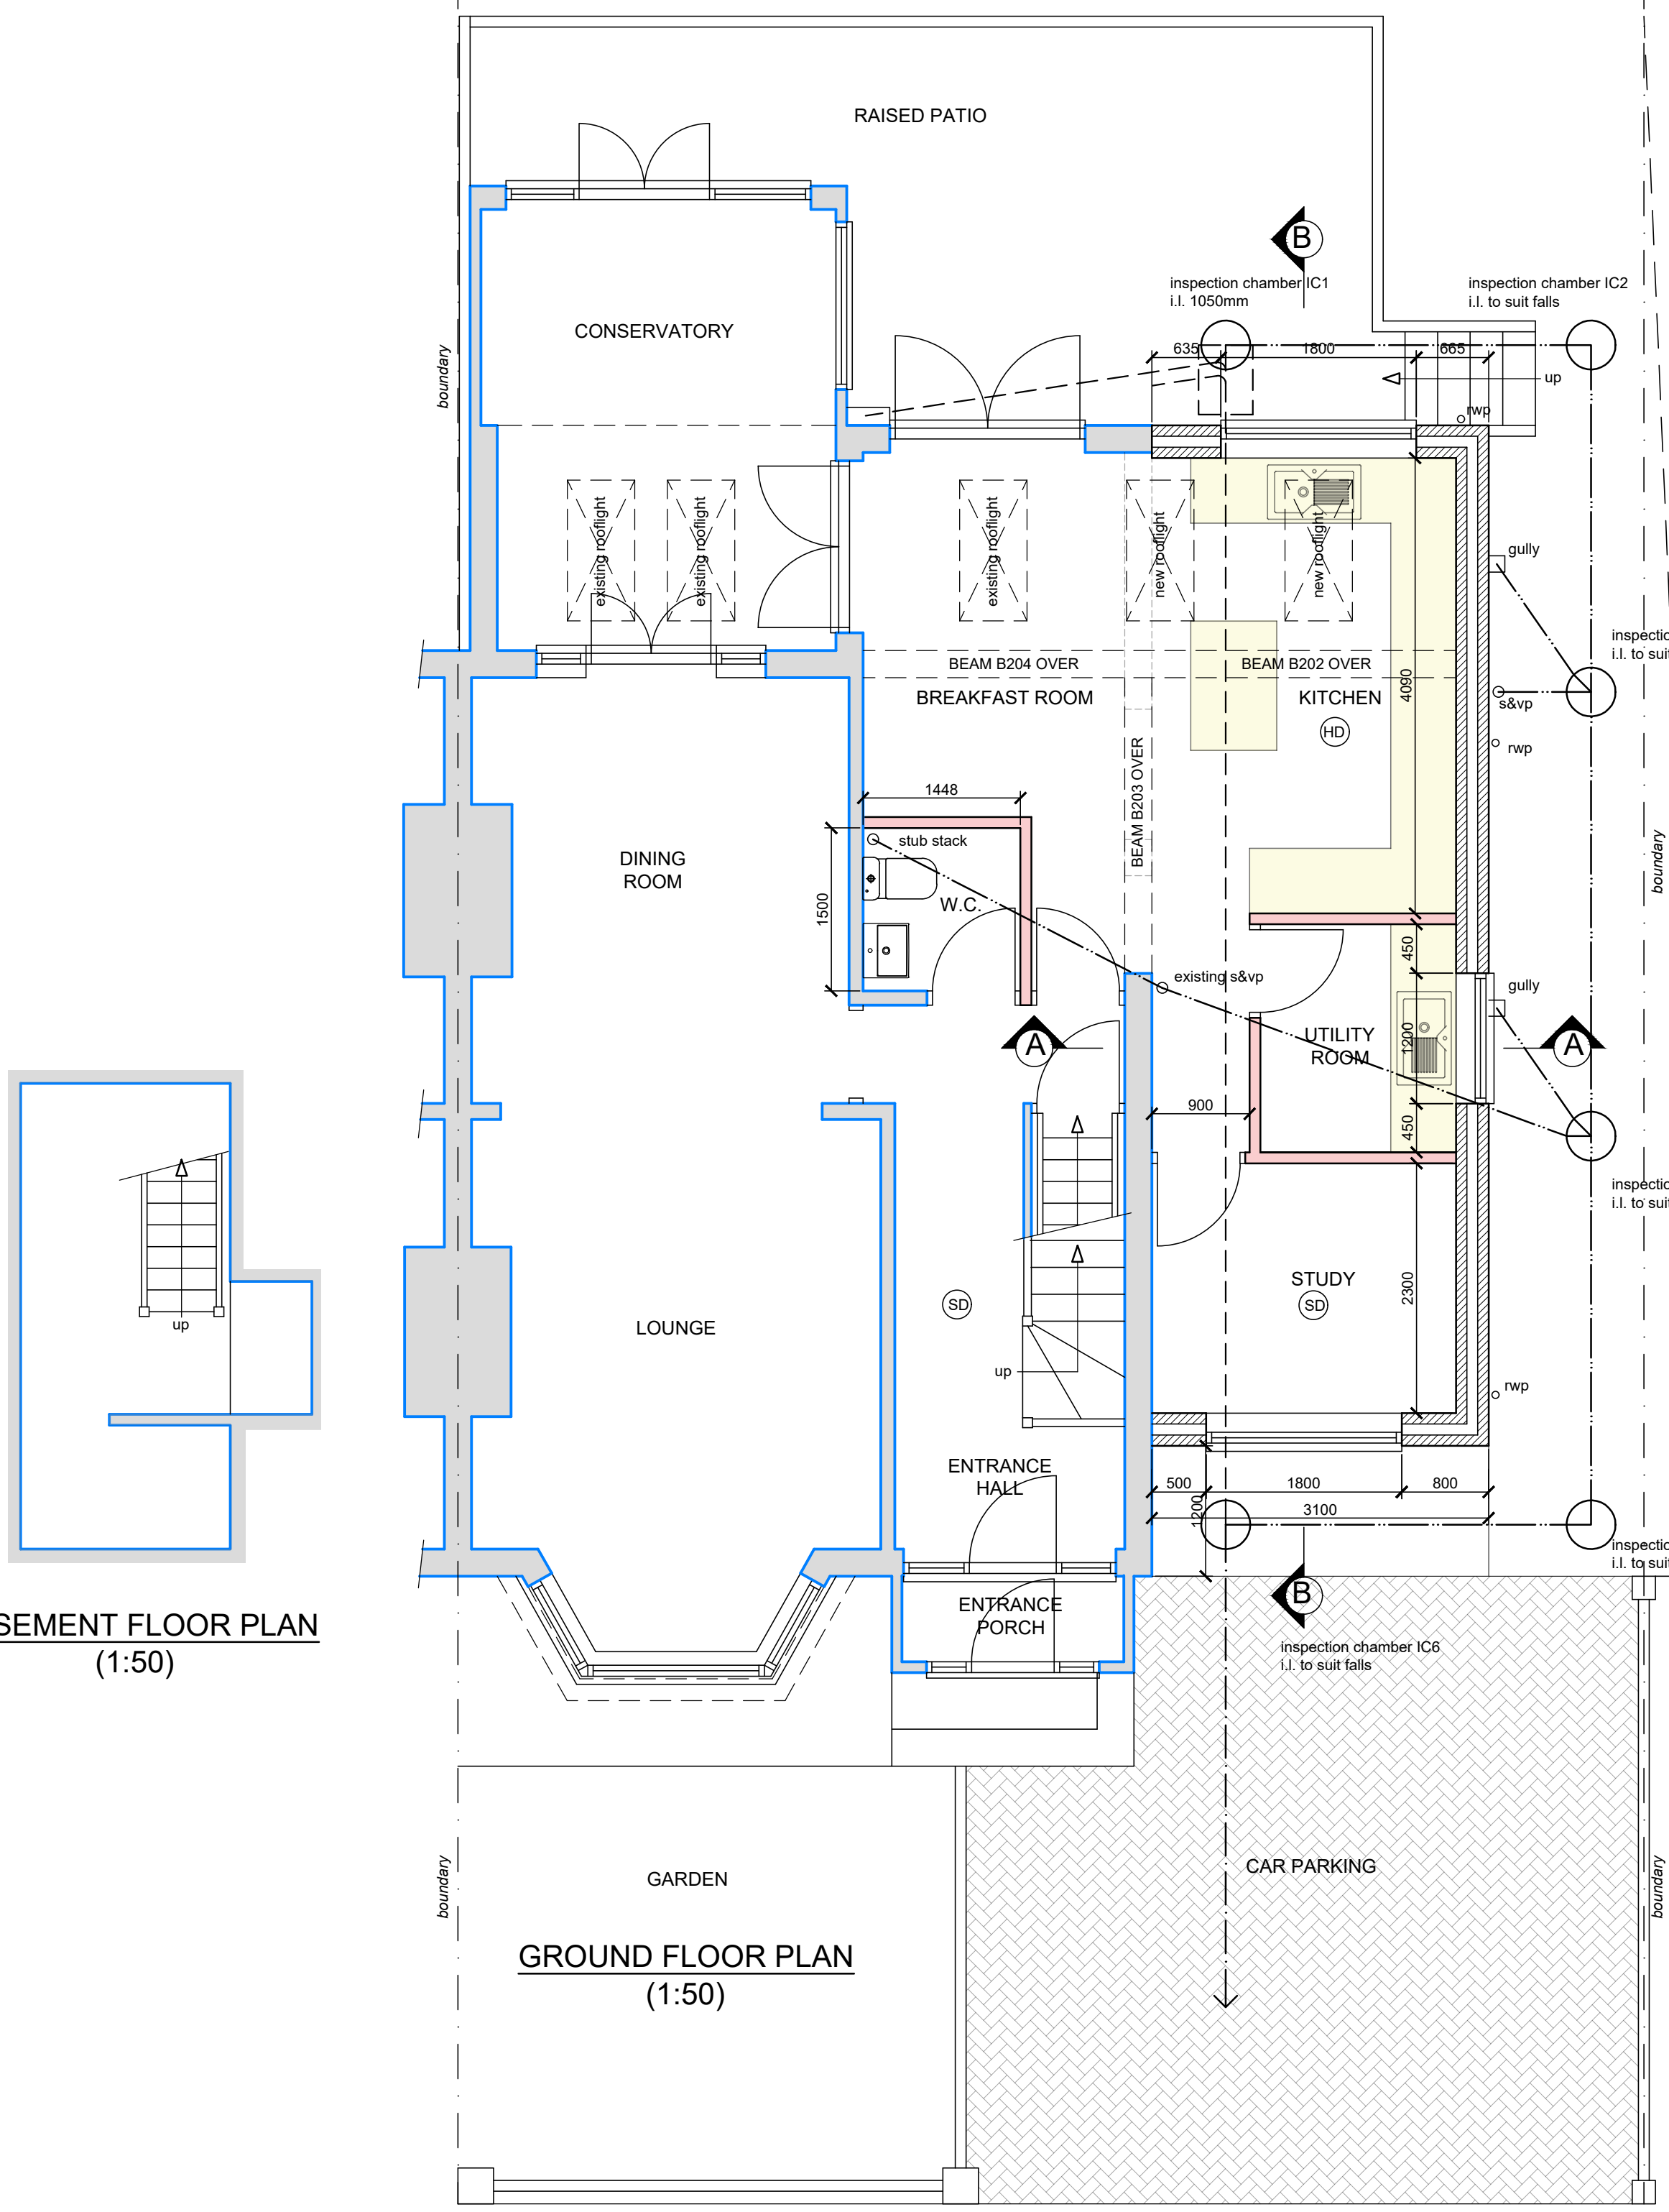

DRAINAGE LEGEND

- EXISTING 100mm PRIVATE DRAIN
- EXISTING PRIVATE DRAIN REMOVED
- EXISTING 100mm PUBLIC SEWER
- PROPOSED 100mm PRIVATE DRAIN

Mains operated and interlinked heat and smoke detectors to independent alarm system to BS 5839-Part 6

stud partitions

05/12/23	C	Render & quoin finished to existing dwelling & extension altered/added	Rev C
18/10/23	B	Note re handrail to staircase added	Rev B
18/09/23	A	Construction notes & details added	
Date	No	Revision	

Penfold Project Services

Epmarket, Wrotham Road, Meopham, Kent, DA13 0JH
Telephone: 01474 816690
e-mail: apenfold4448@btinternet.com

Job Title: 89 OLD ROAD EAST
GRAVESEND
KENT
DA12 1NX

Dwg Title: PLANS & ELEVATIONS
AS PROPOSED

Scale: 1:50 & 1:100 @ A1

Dwg No.: 02C

Date: July 2023

THIS DRAWING TO BE READ IN
CONJUNCTION WITH STRUCTURAL
ENGINEERS DETAILS