
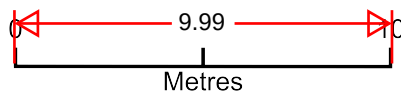


9 Chalk Road - Driveway Block Plan

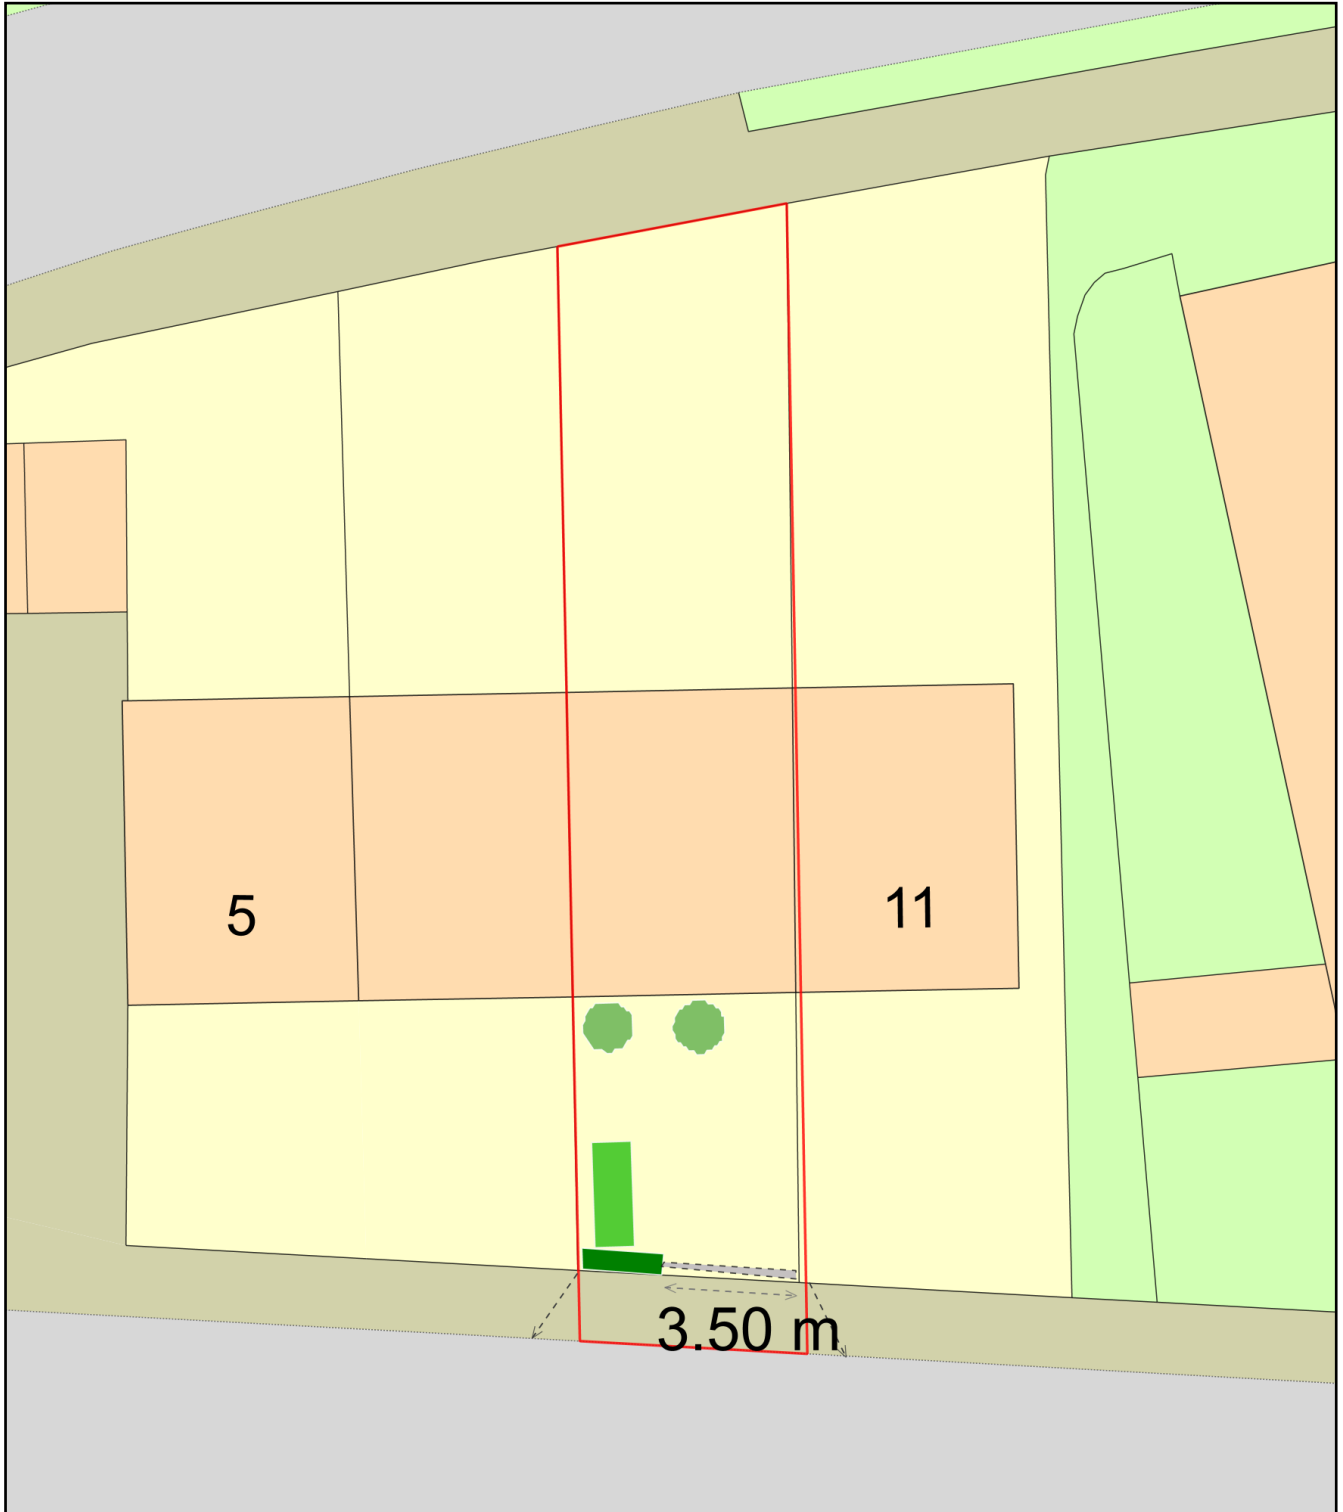

Plan Produced for: Gravesham Borough Council

Date Produced: 01 Dec 2023

Plan Reference Number: TQRQM23335220334646

Scale: 1:200 @ A4