


EXISTING PLAN: SCALE

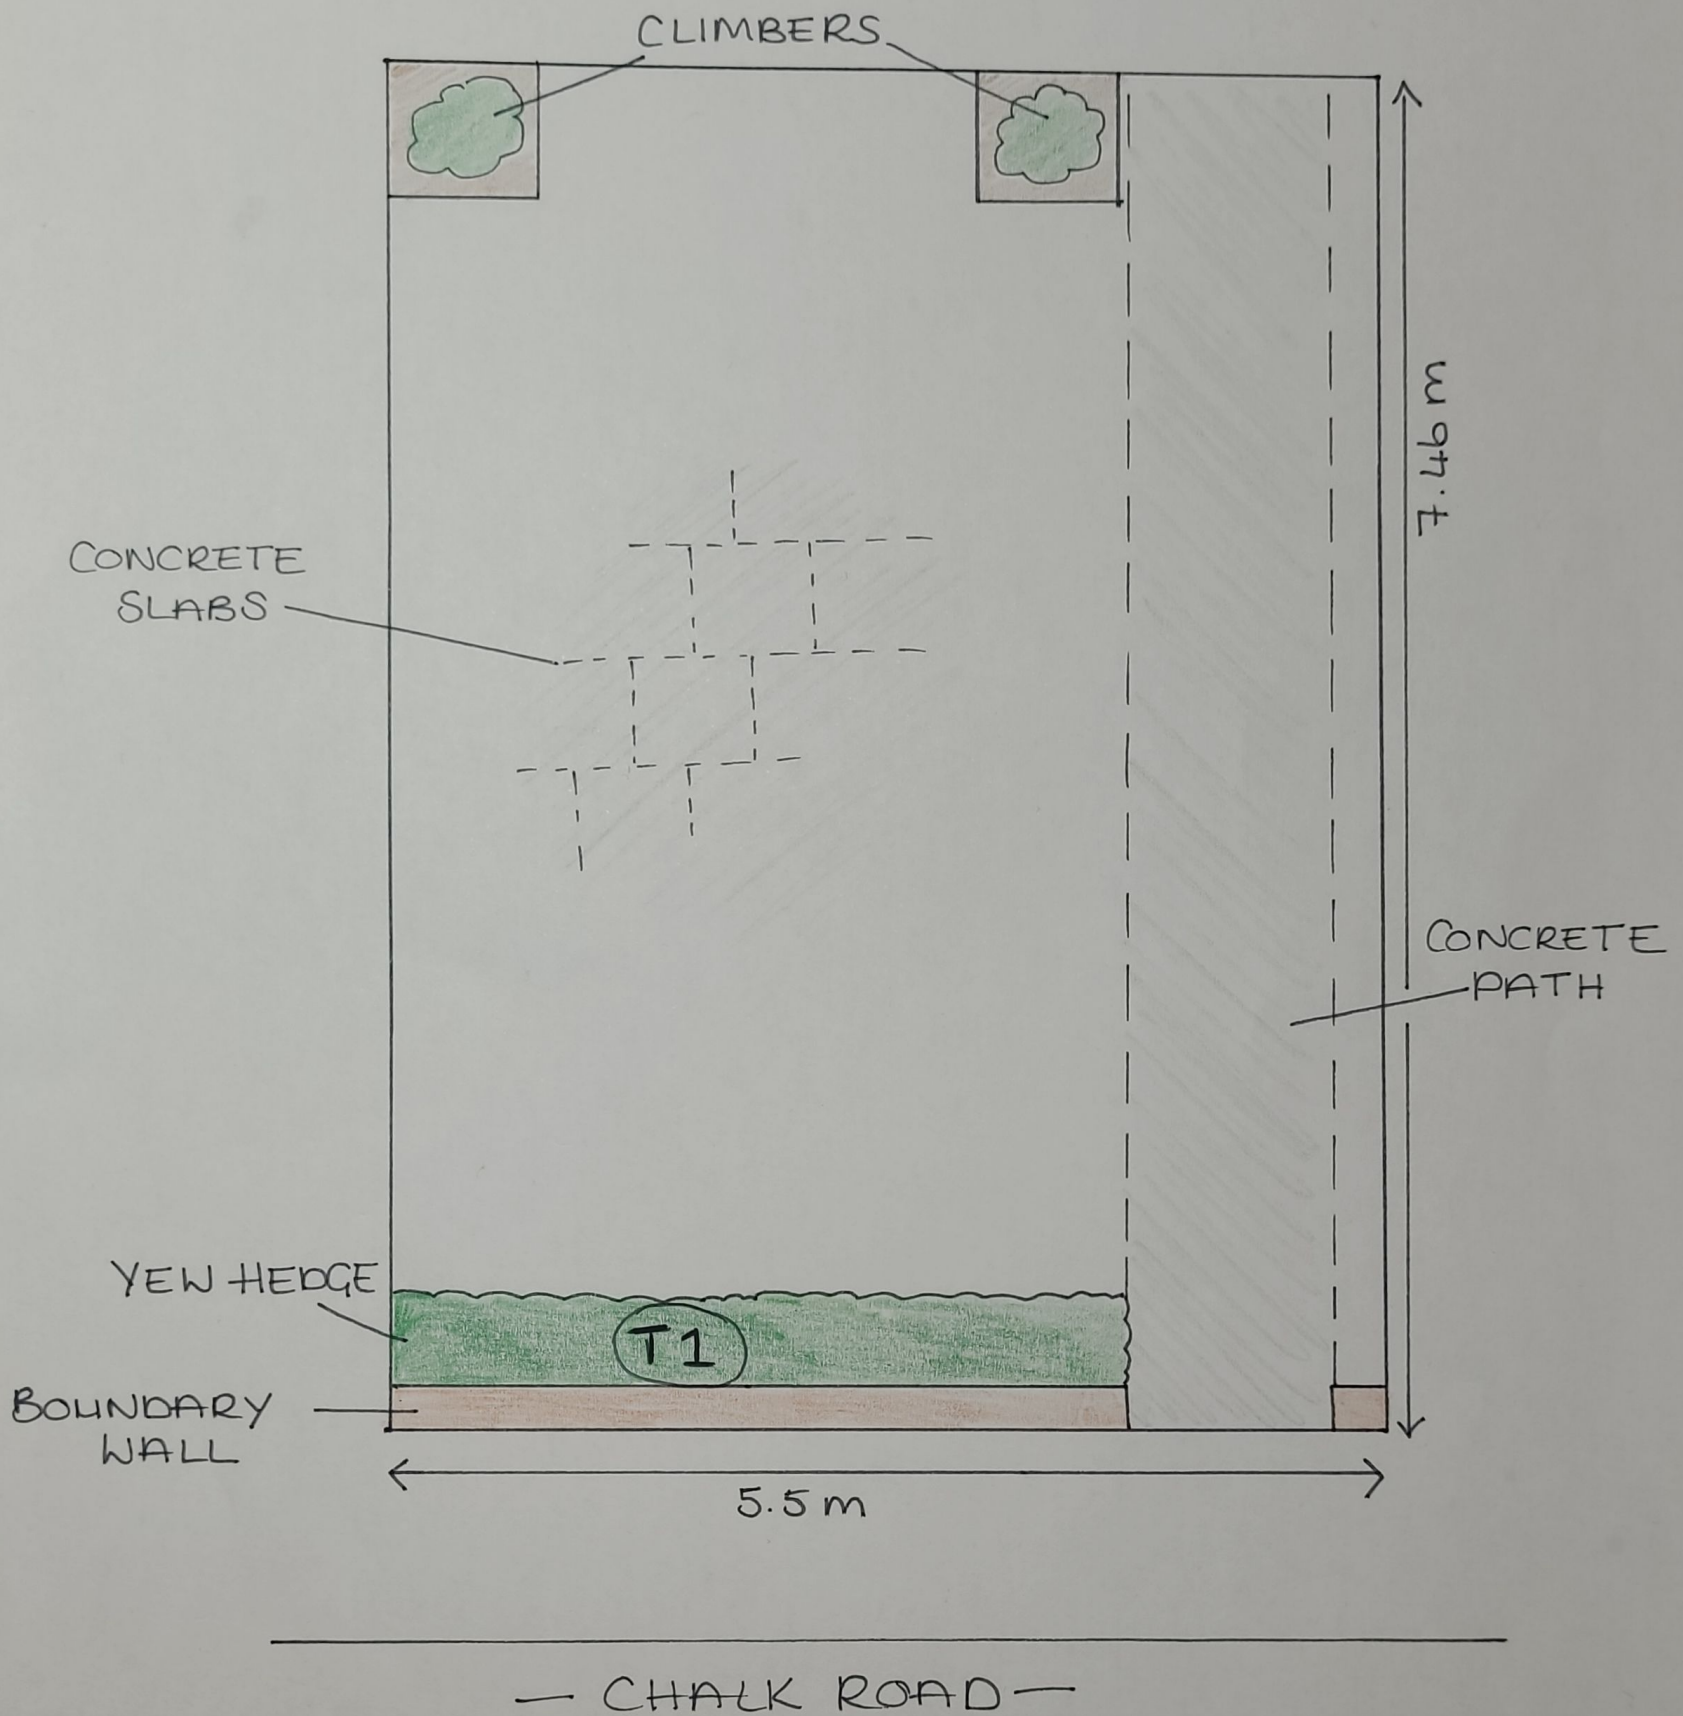

Address: 9 Chalk Road, Gravesend DA12 4XE
Ref: 9DA124XE/01

