




Copyright of this drawing is the property of Urban Edge Architecture Limited. It must not be reproduced or amended nor used in the execution of any works whether in conjunction with the proposed works for which it is prepared or otherwise without the express consent in writing of Urban Edge Architecture Limited.

Urban Edge Architecture Limited
One Scotgate Mews, Scotgate,
Stamford, Lincolnshire, PE9 2FX.


Tel. ++44 (0)1780 755 665
Fax. ++44 (0)1780 755 360

THIS DRAWING IS FOR PLANNING ONLY AND IS NOT TO BE USED FOR
TENDER OR CONSTRUCTION

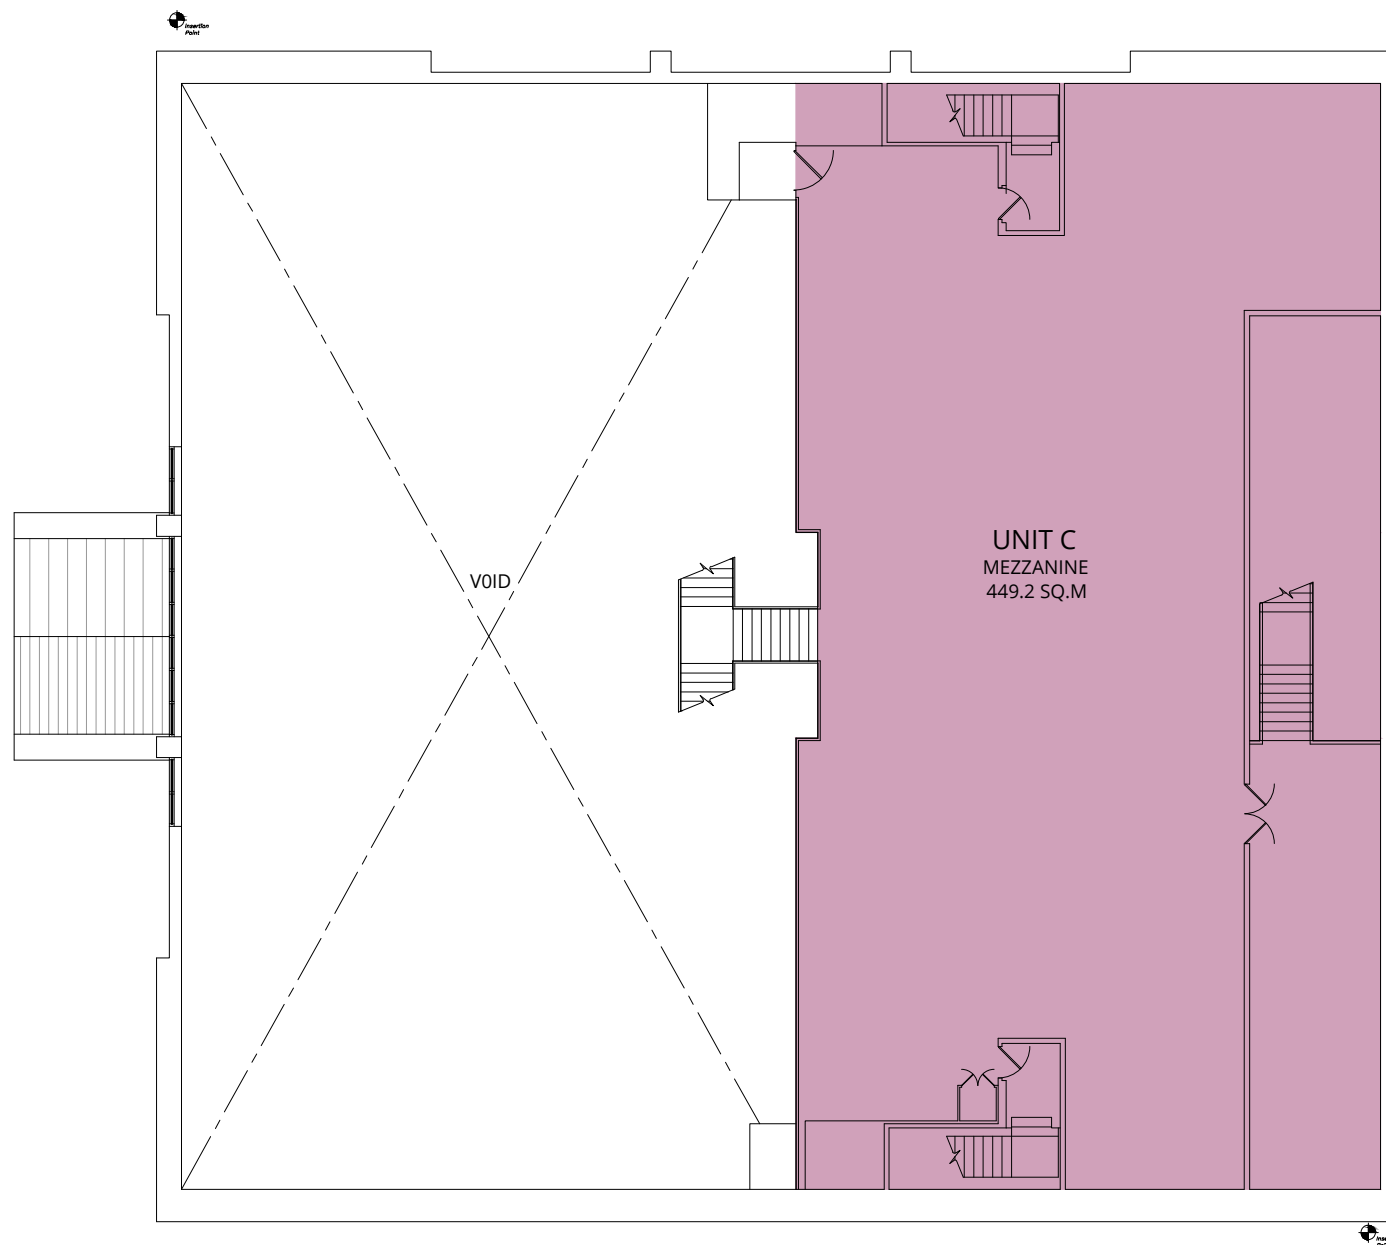

EXISTING MEZZANINE

SCALE 1 : 200
SCALE 1 : 1

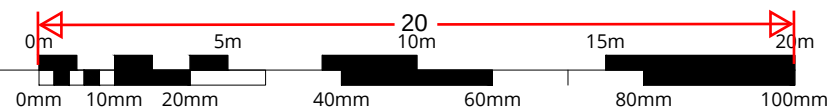

Revision	Description	Date
URBANEDGE architecture / landscape / masterplanning		
Client	M7	
Project	IMPERIAL RETAIL PARK GRAVESEND UNIT C	
Drawing	MEZZANNE AS EXISTING	
Scale	1:200 @ A3	Drawn SR
Date	NOV 23	
Project No.	Drawing No.	Revision
2366	URB UC [08] 01 06	D00

PLANNING