


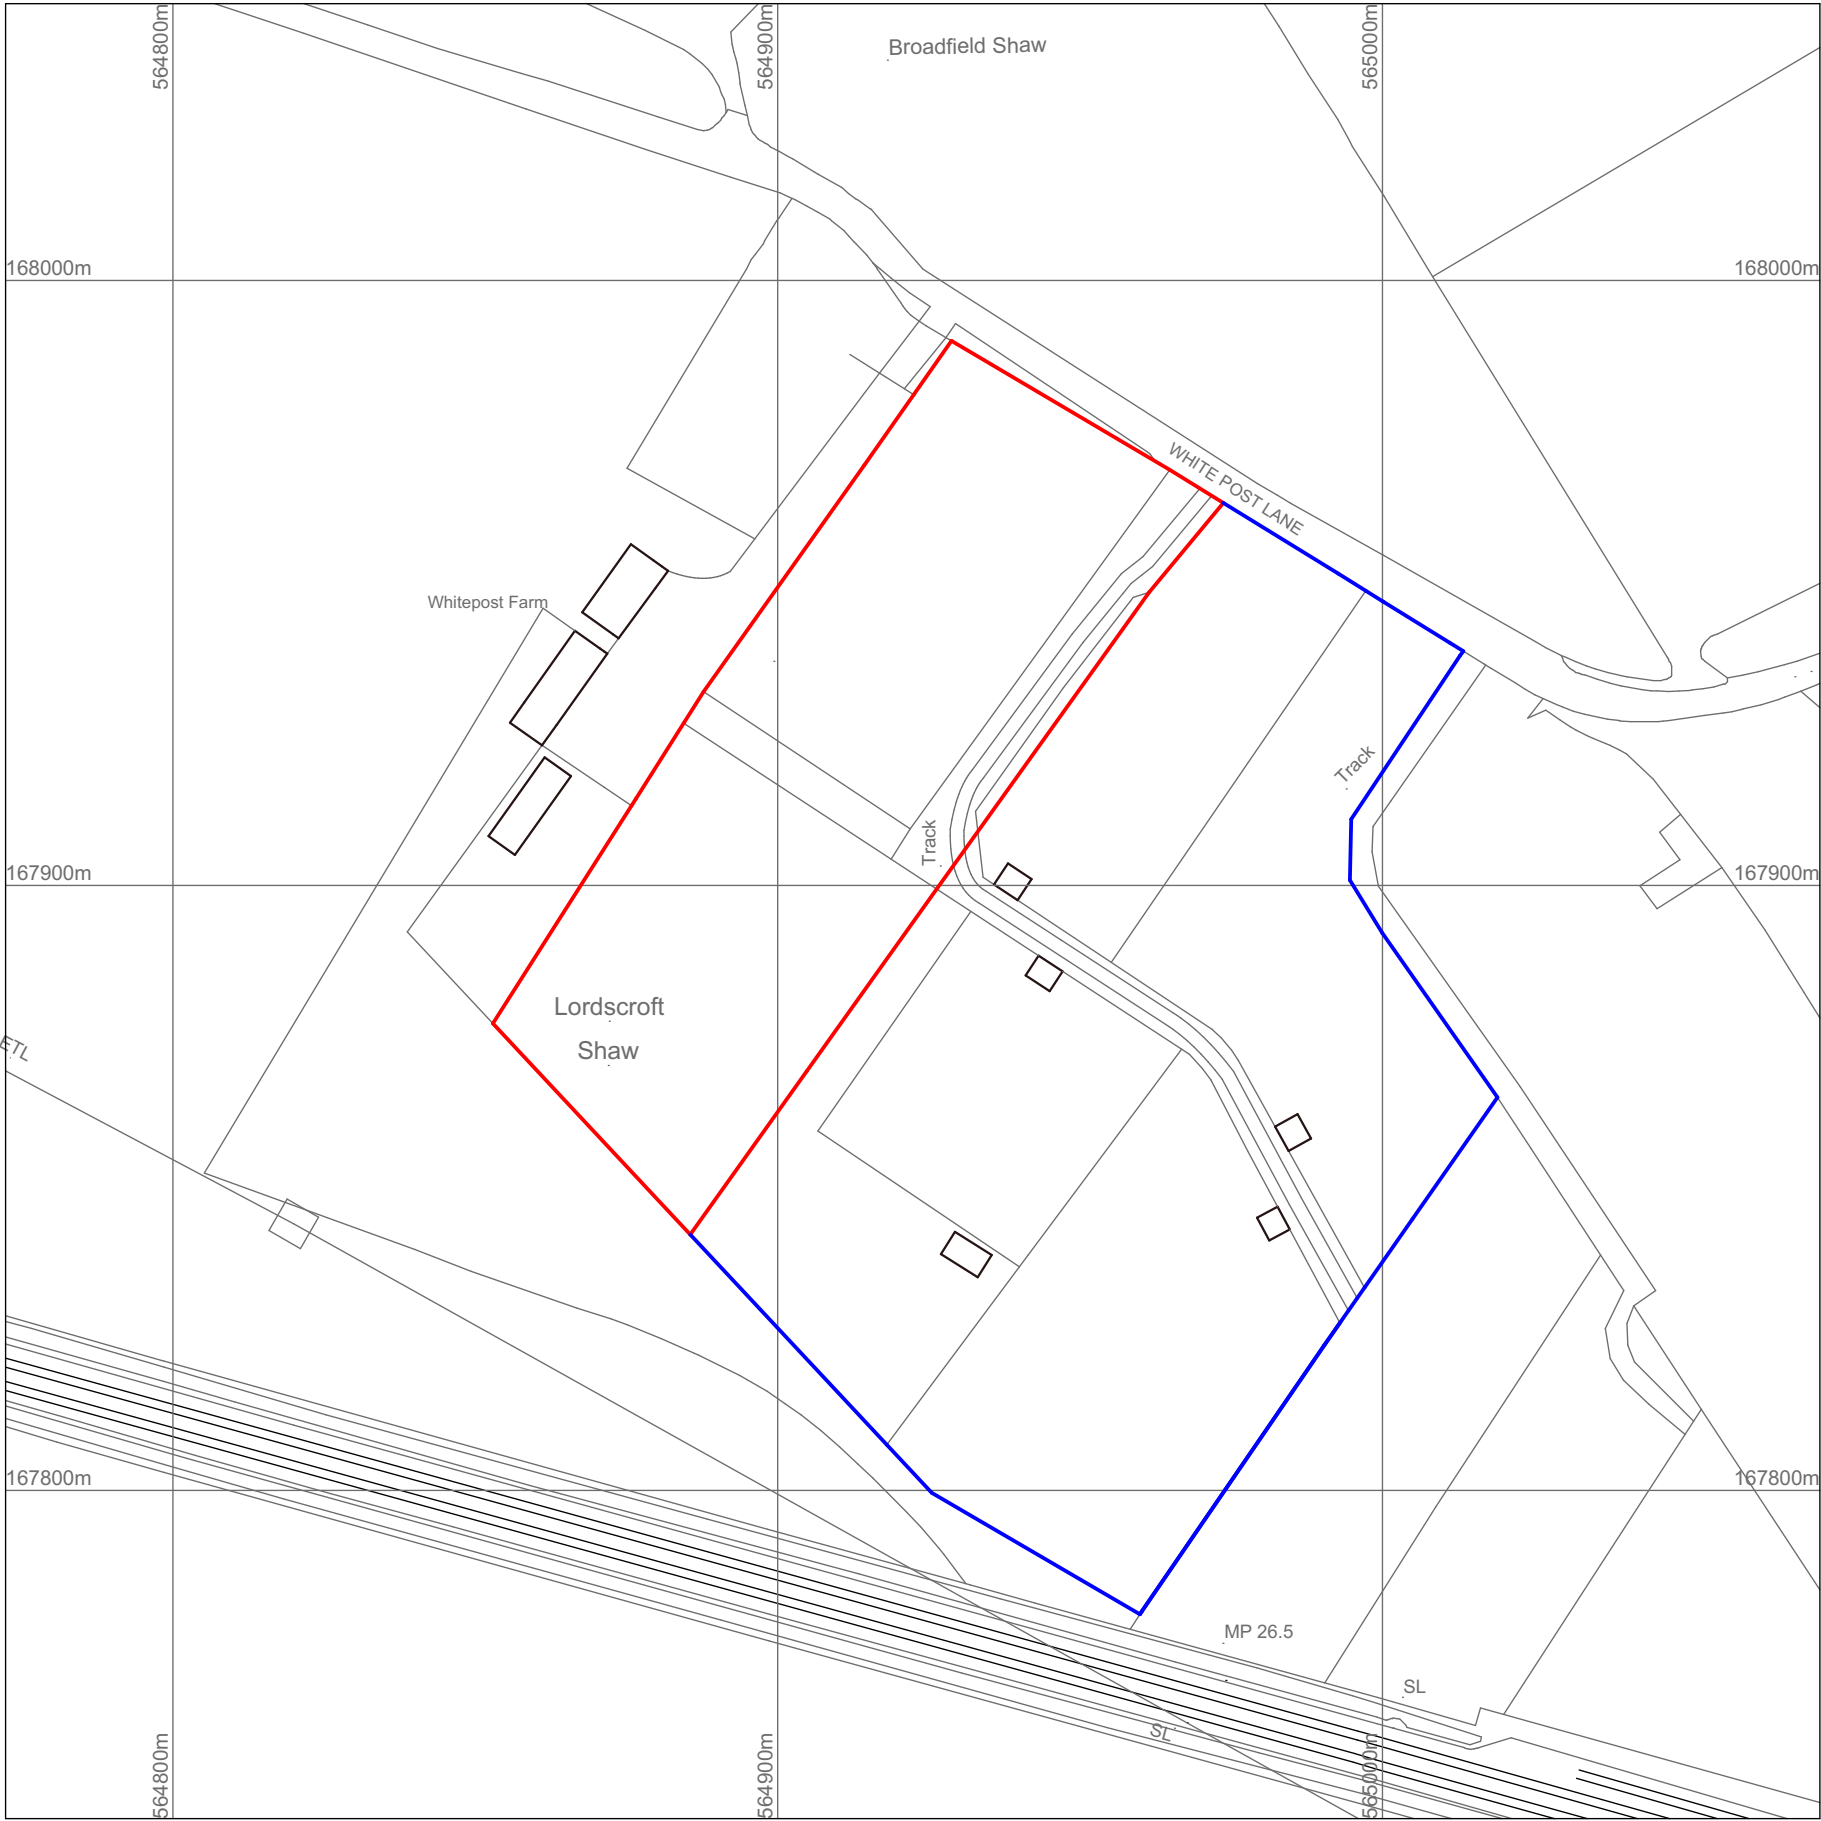


DISCLAIMER NOTE

ADJACENT PROPERTIES AND BOUNDARIES ARE SHOWN FOR ILLUSTRATIVE PURPOSES ONLY AND HAVE NOT BEEN SURVEYED UNLESS OTHERWISE STATED.

ALL AREAS SHOWN ARE APPROXIMATE AND SHOULD BE VERIFIED BEFORE FORMING THE BASIS OF A DECISION. DO NOT SCALE OTHER THAN FOR PLANNING APPLICATION PURPOSES. ALL DIMENSIONS MUST BE CHECKED BY THE CONTRACTOR BEFORE COMMENCING WORK ON SITE.

THE COPYRIGHT OF THIS DRAWING REMAINS WITH PERFECT PITCH PLANNING AND MAY NOT BE REPRODUCED IN ANY FORM WITHOUT WRITTEN CONSENT.

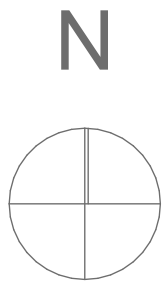

©Crown Copyright and database rights 2025
OS Licence no. AC0000849896

PLANNING DRAWINGS

PERFECT PITCH PLANNING
SERVICES LIMITED

Studio 1, 305a Goldhawk Rd, London, W12 8EU
t. 07738 003049
e. perfectpitchplanning@gmail.com

Client
Mr P Maughan

Site Address
Land South of White Post Lane
Cobham
Gravesend
Kent
DA13 9BS

Drawing Title
Location Plan

Scale 1:1250 @ A3	Date 26 September 2025	Drawn GB
Drawing ID 2025-PP075v1-Location		View

THE COPYRIGHT IN THIS DOCUMENT AND DESIGN IS CONFIDENTIAL TO AND THE PROPERTY OF PERFECT PITCH PLANNING