
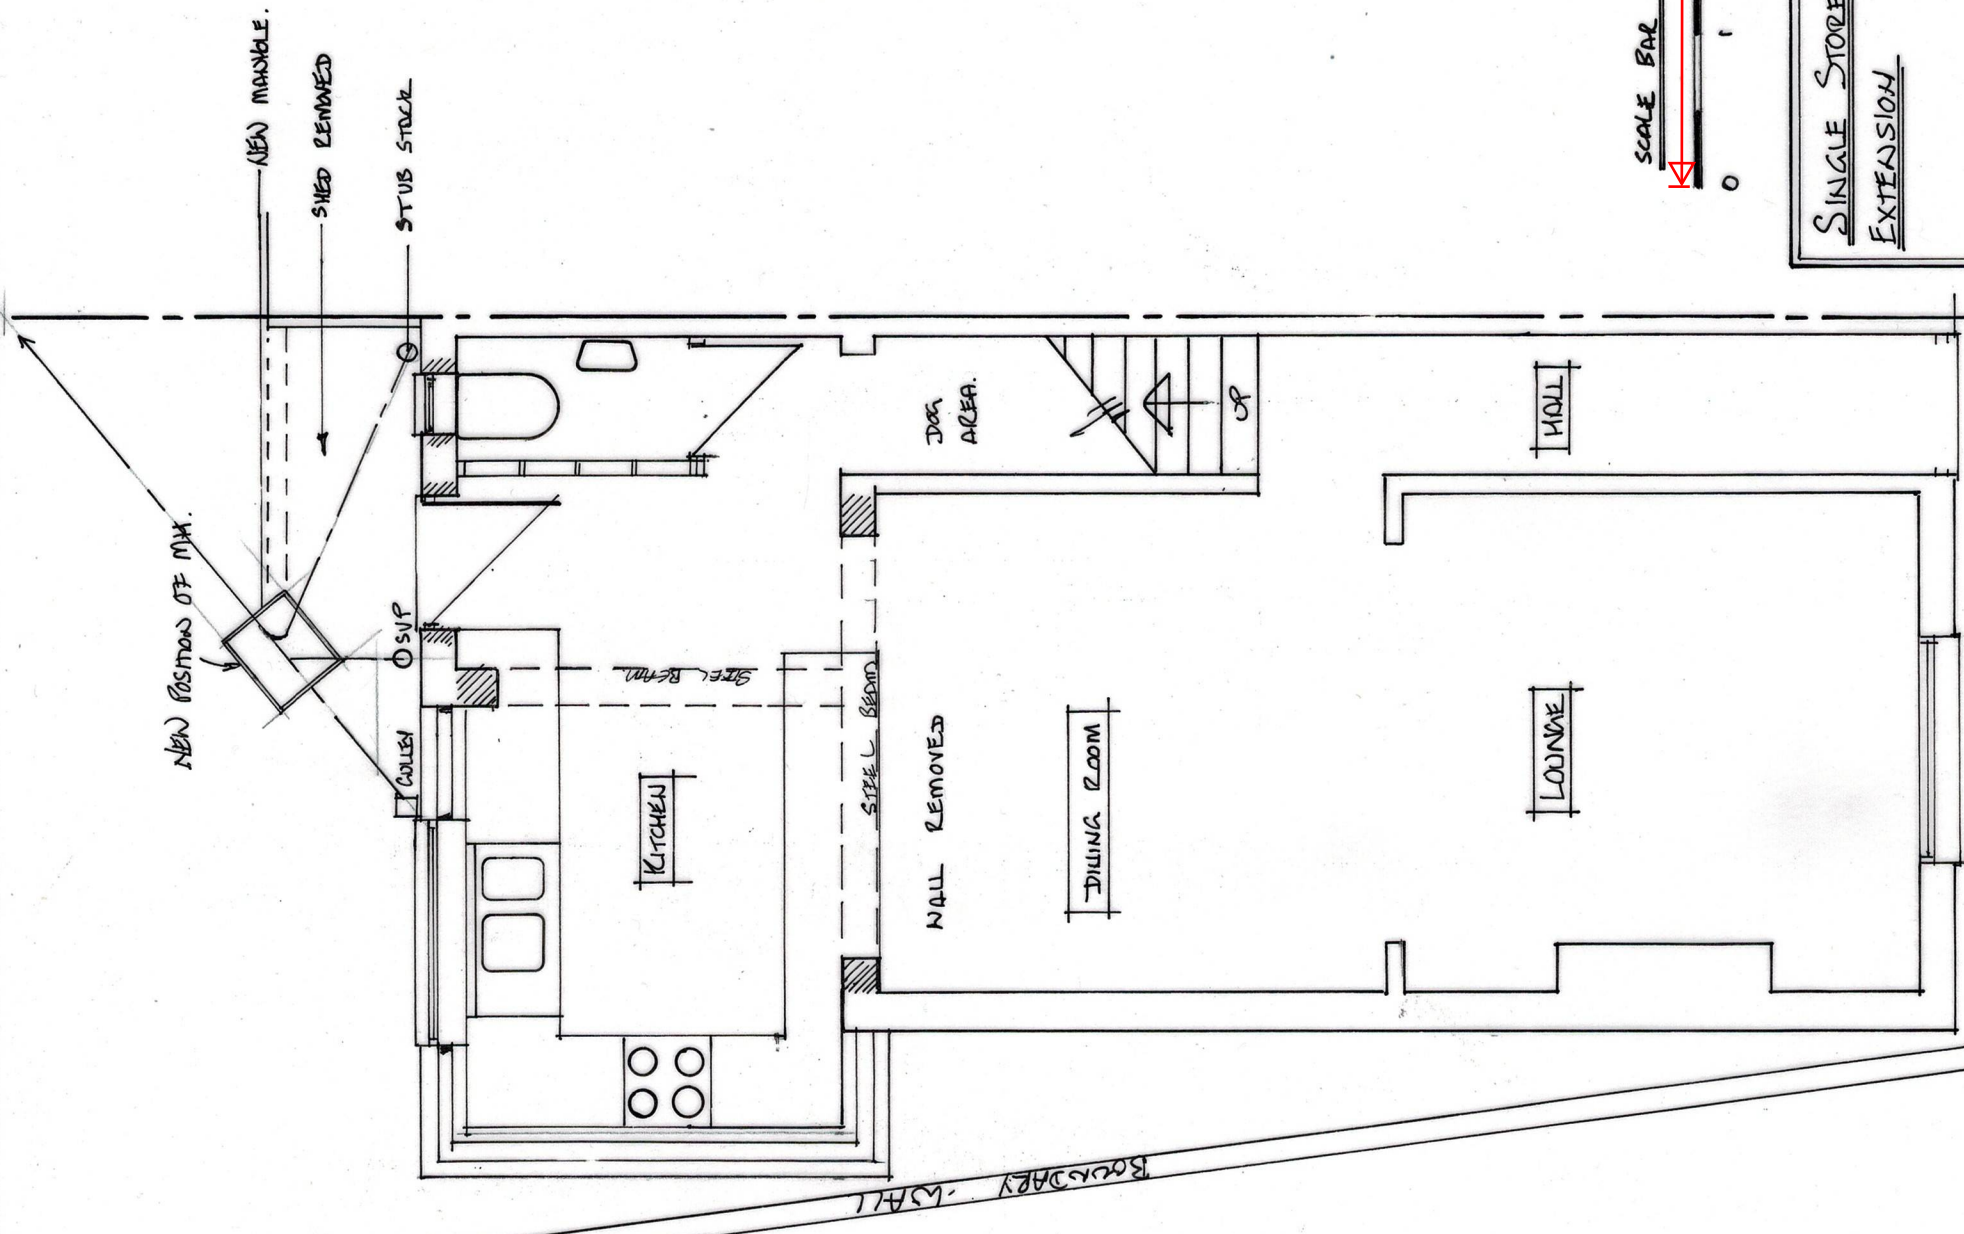


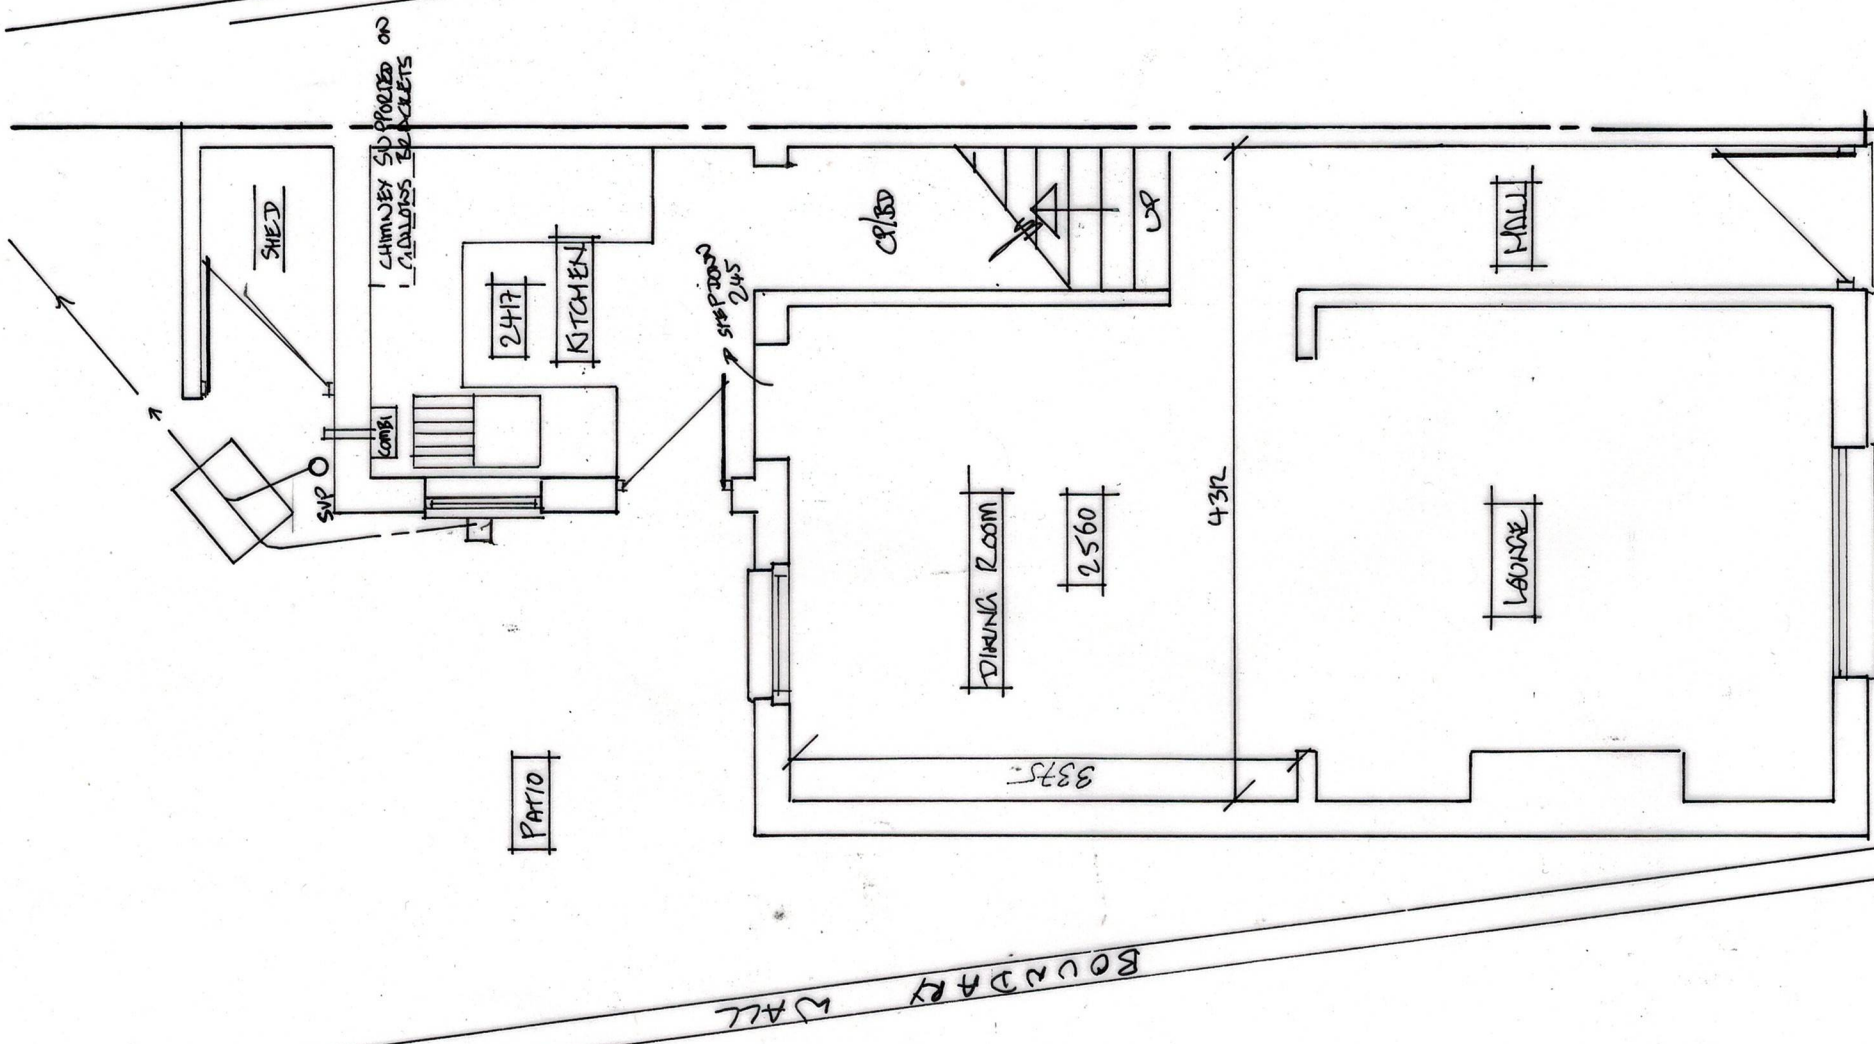

SINGLE STOREY REAR EXTENSION		MR P. WEBB	
		4 GORDON PLACE	
		GRAVESEND	
		KEHI DA12 2DA	
DATE	16/9/25	SCALE	1/50 1/100
		DRAWING NO	25/09/01
			01