



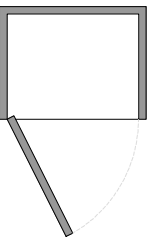

Proposed Block Plan 1:200



A 6 x 360 l Waste Storage
(970mm x 745mm 1250mm)

Link: Garden Village Single Wooden Wheelie Bin Store 360 Litre (greenhousestores.co.uk)

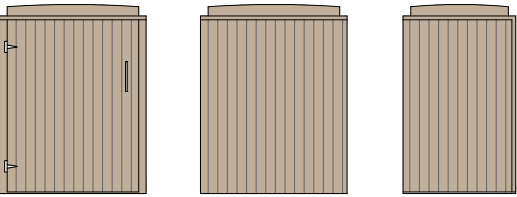

B 1 x 2200l waste storage
(1755mm x 3191mm x 1380mm)

Link: Bin Stores (shelters4less.co.uk)

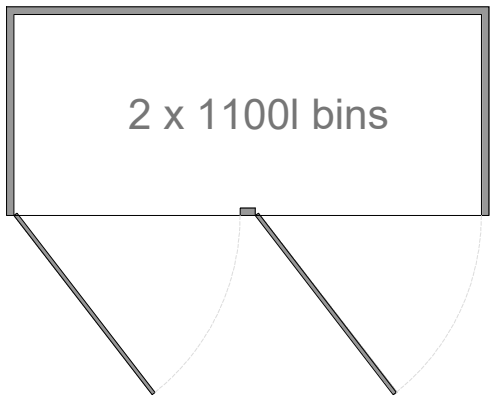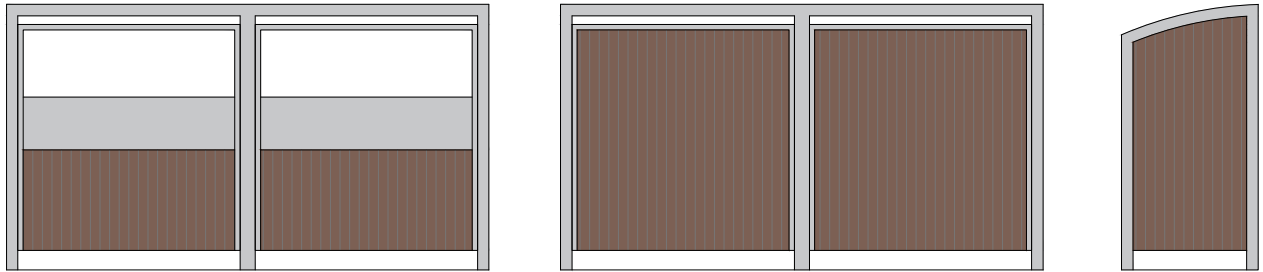

C Bespoke shelter
(2200mm x 2023mm)

Cycle storage/shelter : Rydale Minor Two Tier 20 Cycle Shelter (theshelterexpert.co.uk)

- Notes:
- Do not scale from this drawing.
 - All dimensions to be verified on site and is in mm.
 - Builder to verify all dimensions, heights and levels prior to commencement of work.
 - All documents shall be checked to ensure that they are compatible by the contractor before construction commences. In the event of apparent ambiguity or contradiction the engineer and/ or architect shall be notified immediately.
 - The contractor in preparing his estimate shall visit the site and acquaint himself with the problems involved.
 - The contractor shall issue all statutory notices to the local Authority during progress and completion of works.



Site Location Plan 1:1250



A	-	-	-/-/-
REV:	DESCRIPTION:	BY:	DATE:
STATUS: PLANNING			

GILL STERLING

Whitehall Place
47 The Terrace,
Gravesend, Kent
DA12 2DL
01474 247 787
info@barronedwards.co.uk
www.barronedwards.co.uk

SITE:		London Road Rural Vale Gravesend, Kent DA11 9JH	
TITLE:		Condition No. 15 Condition No. 16	

Scale 1:200



Scale 1:1250



Scale 1:50



SCALE AT A2:	DATE:	DRAWN:
1:1250, 1:200, 1:50	20.03.24	SR
PROJECT NO:	DRAWING NO:	REVISION:
240320	002	A