





First Floor
1 : 50

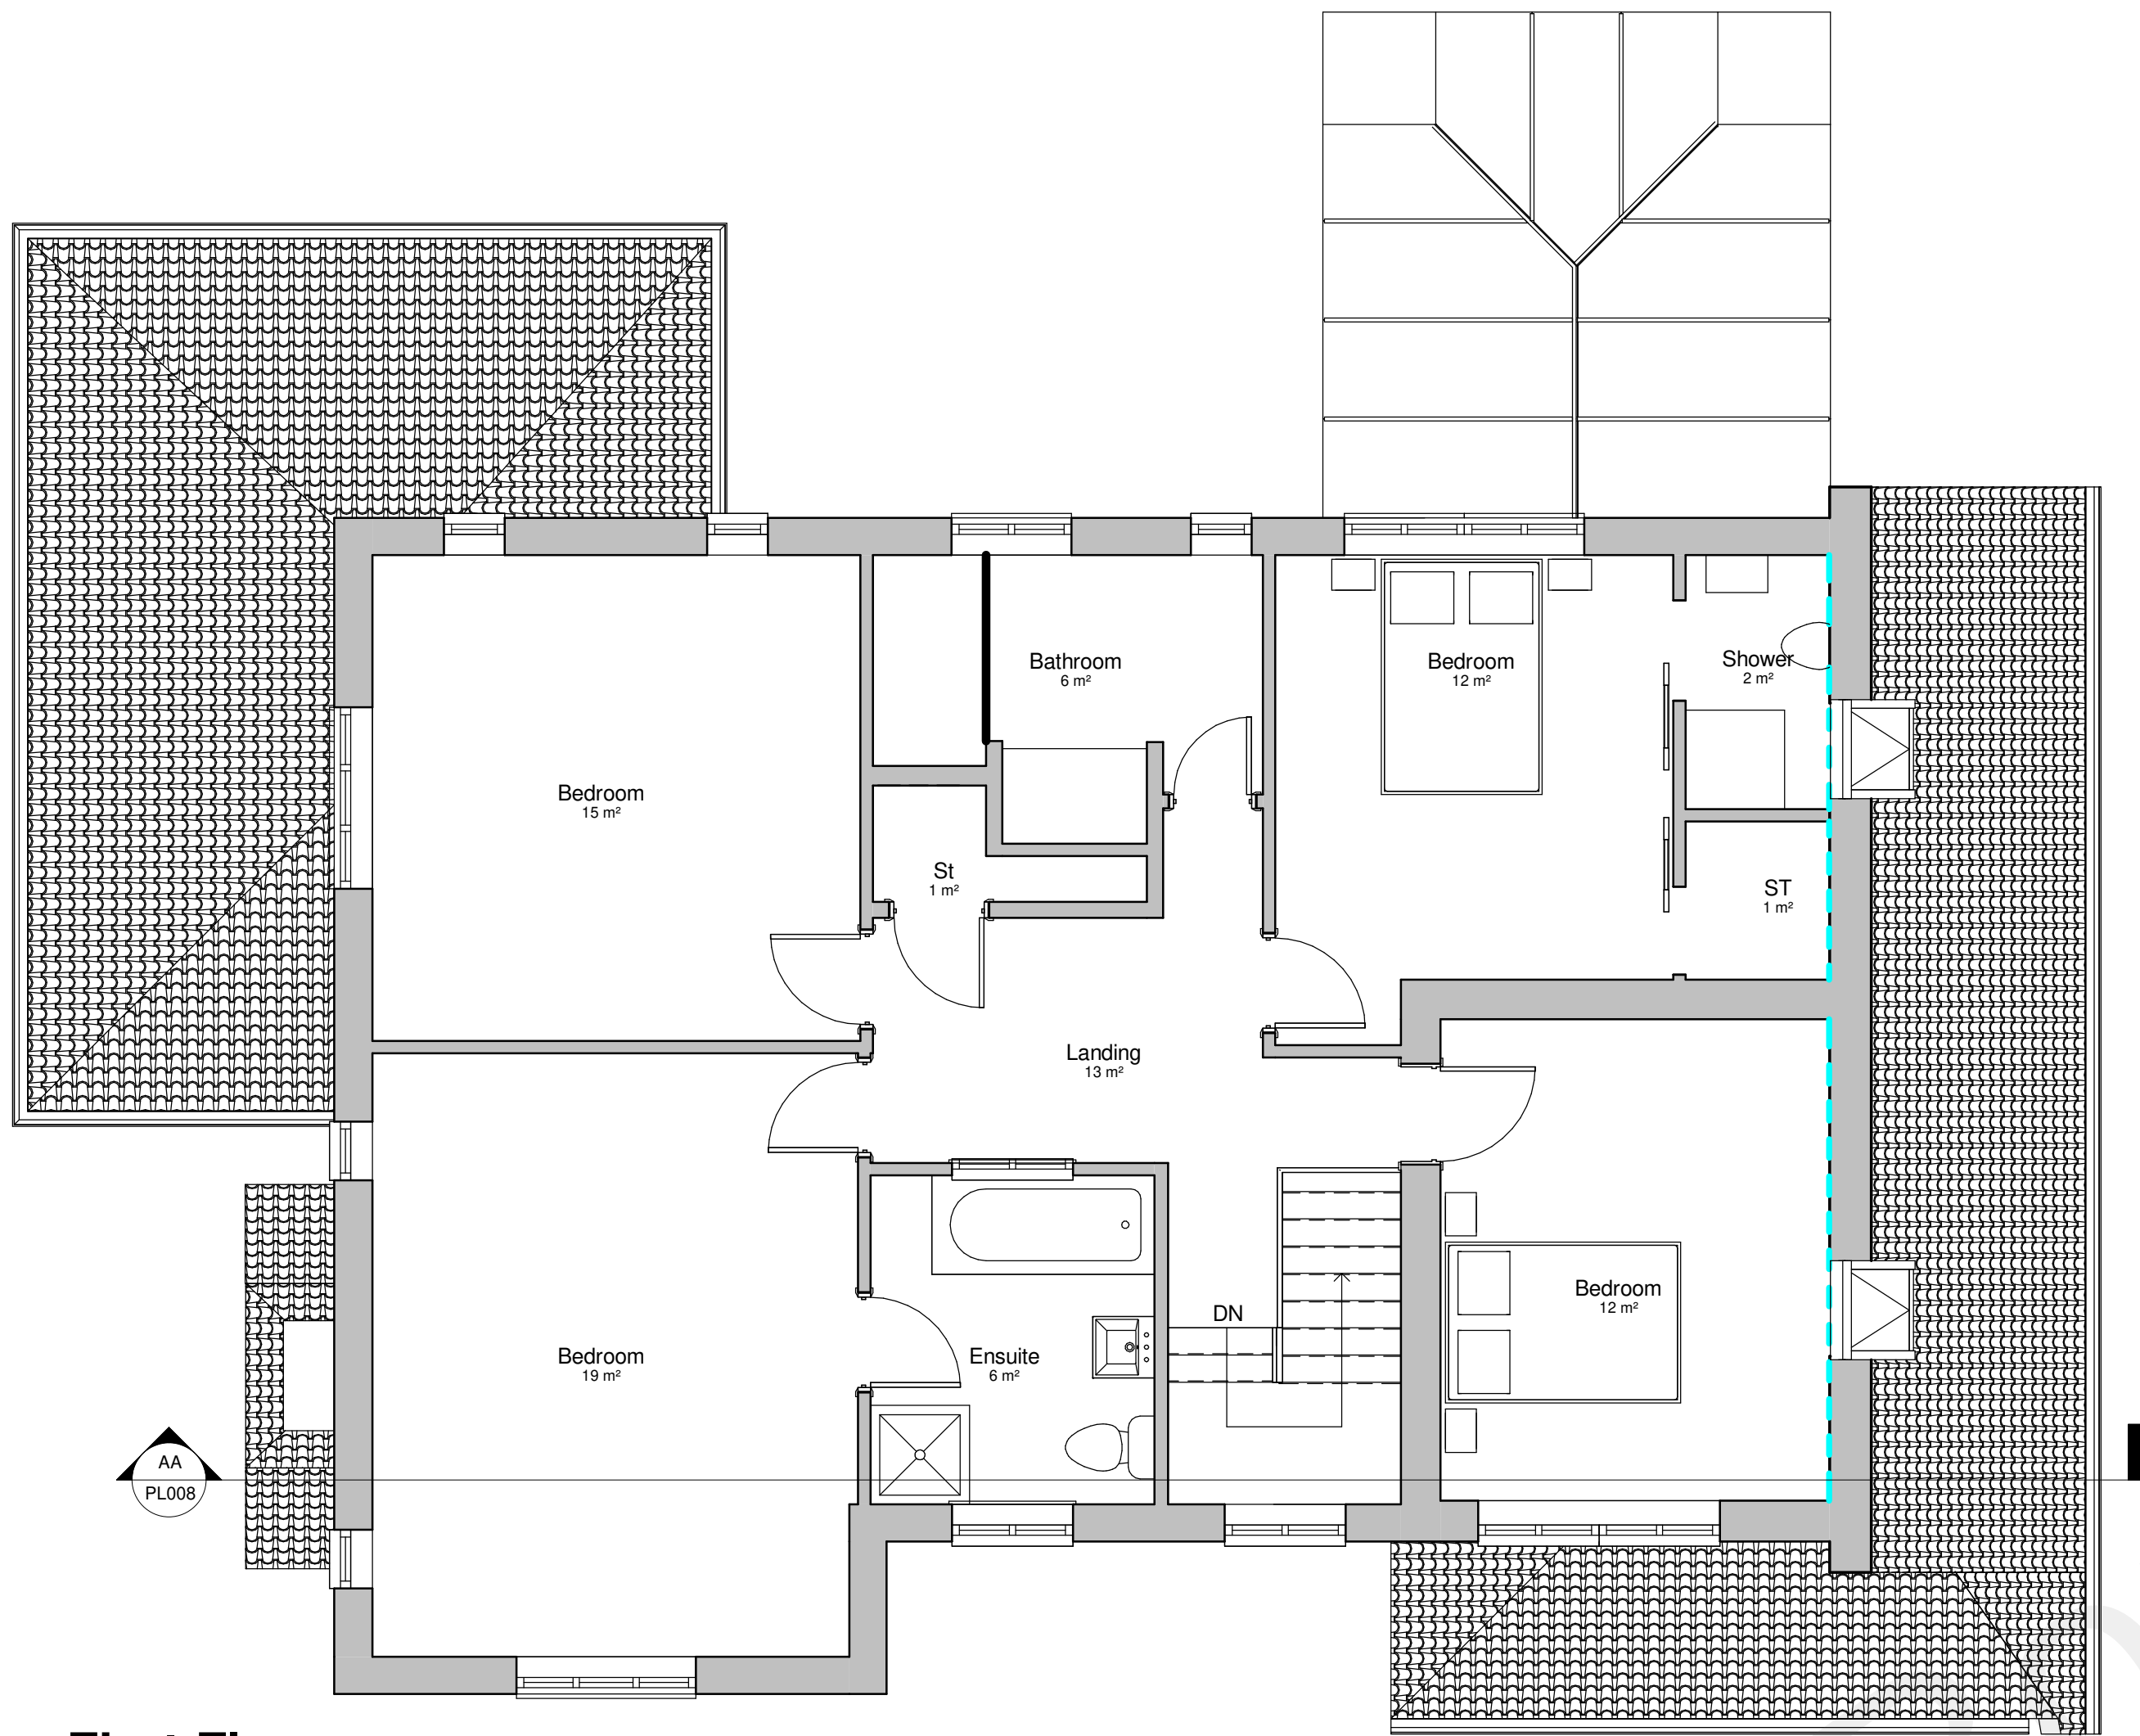

Section AA
1 : 50

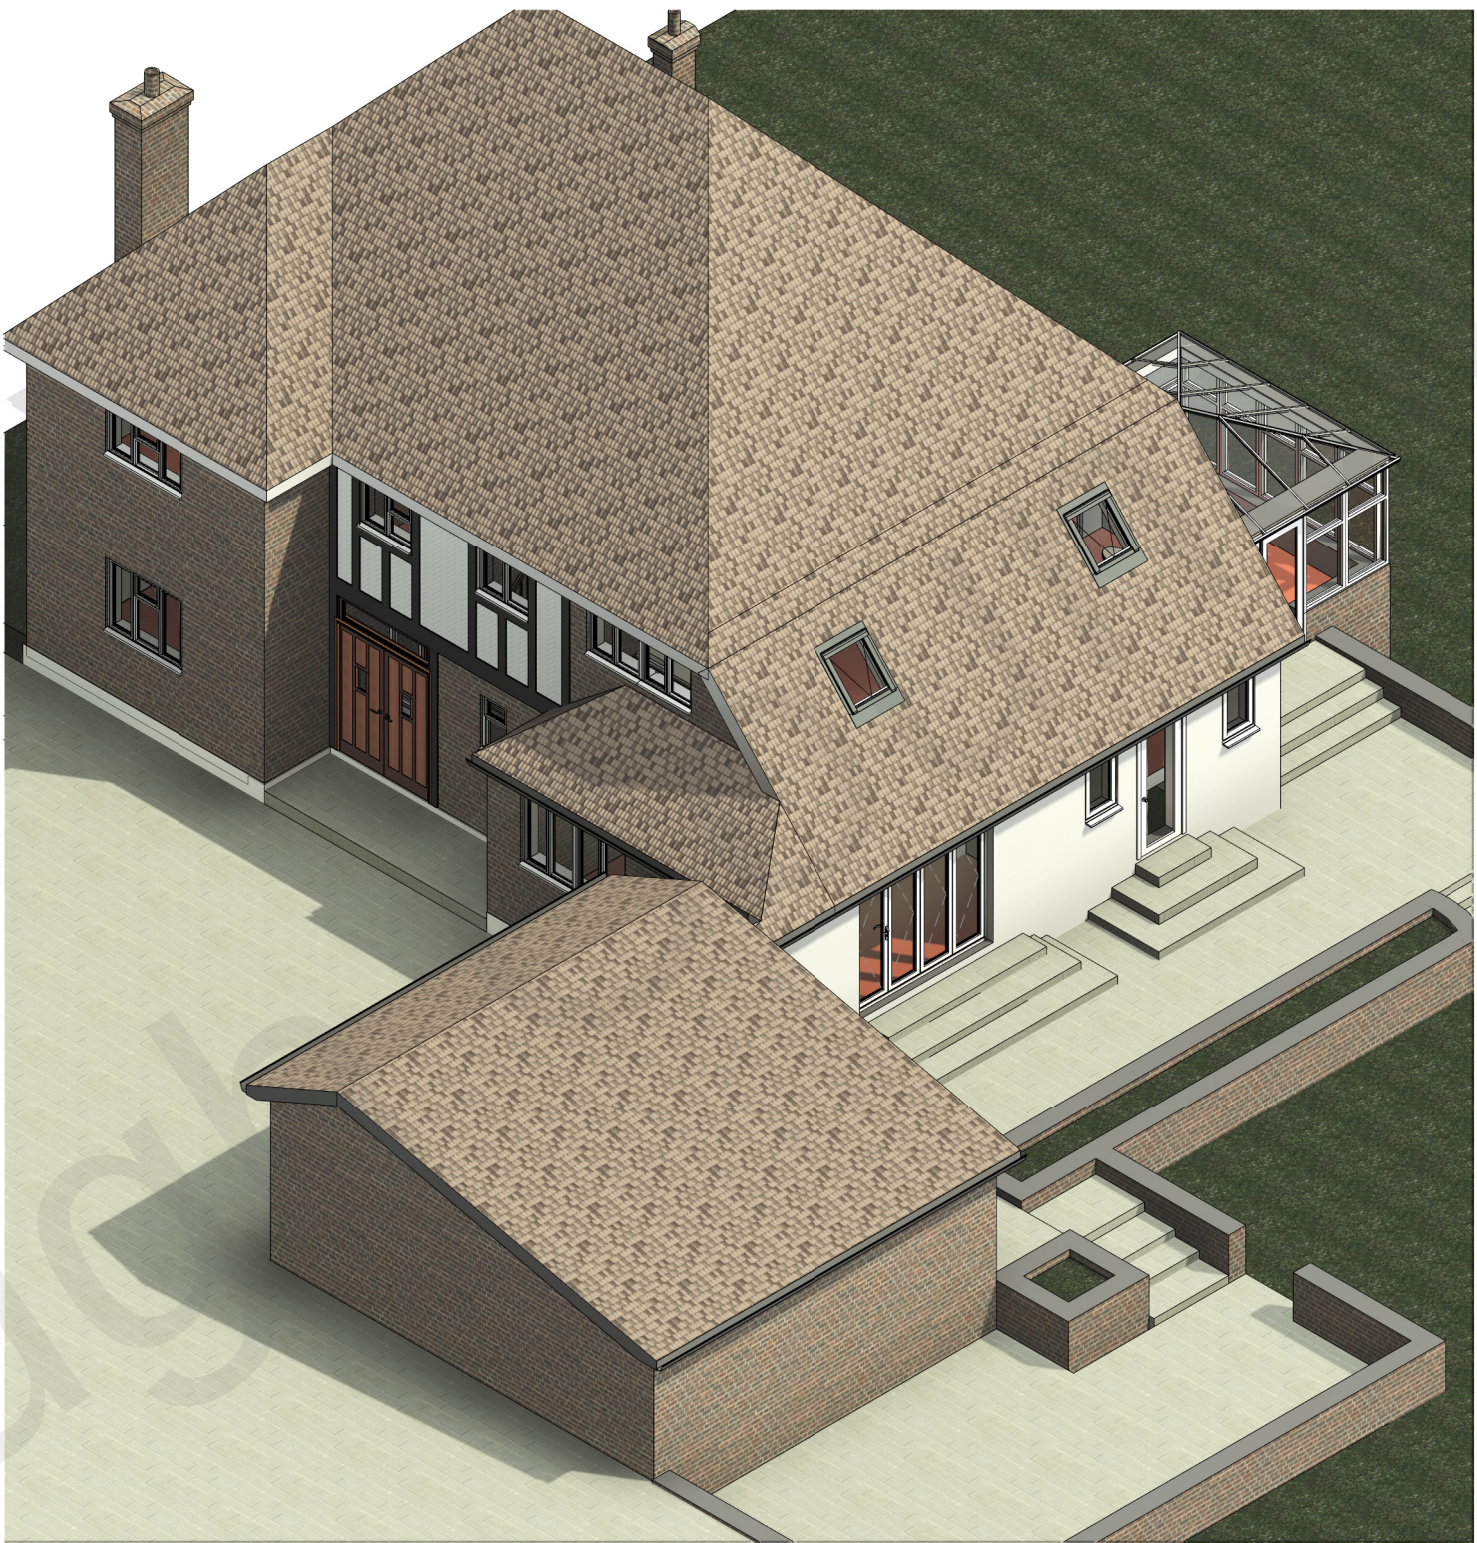

3D View



3D View

This drawing is protected under copyright



0.5 0 0.5 1 1.5 2 2.5
SCALE
1: 50
m

Rev	Description	Date

PROJECT		
Green Court, ME3 7NT		
TITLE		
Proposed Drawing		
CLIENT		
Fisher		
DRAWN BY AK	CHECKED BY AK	DATE 04/07/22
SCALE (@ A1) 1 : 50	PROJECT NUMBER 433	
DRAWING NUMBER PL008	REV	