



NOTES

1. Do not scale this drawing.
2. This drawing to be read in conjunction with all other relevant Engineer's and Architect's drawings and specifications.
3. Non-woven geotextile by Verdant Solutions, +44 1892 770470.

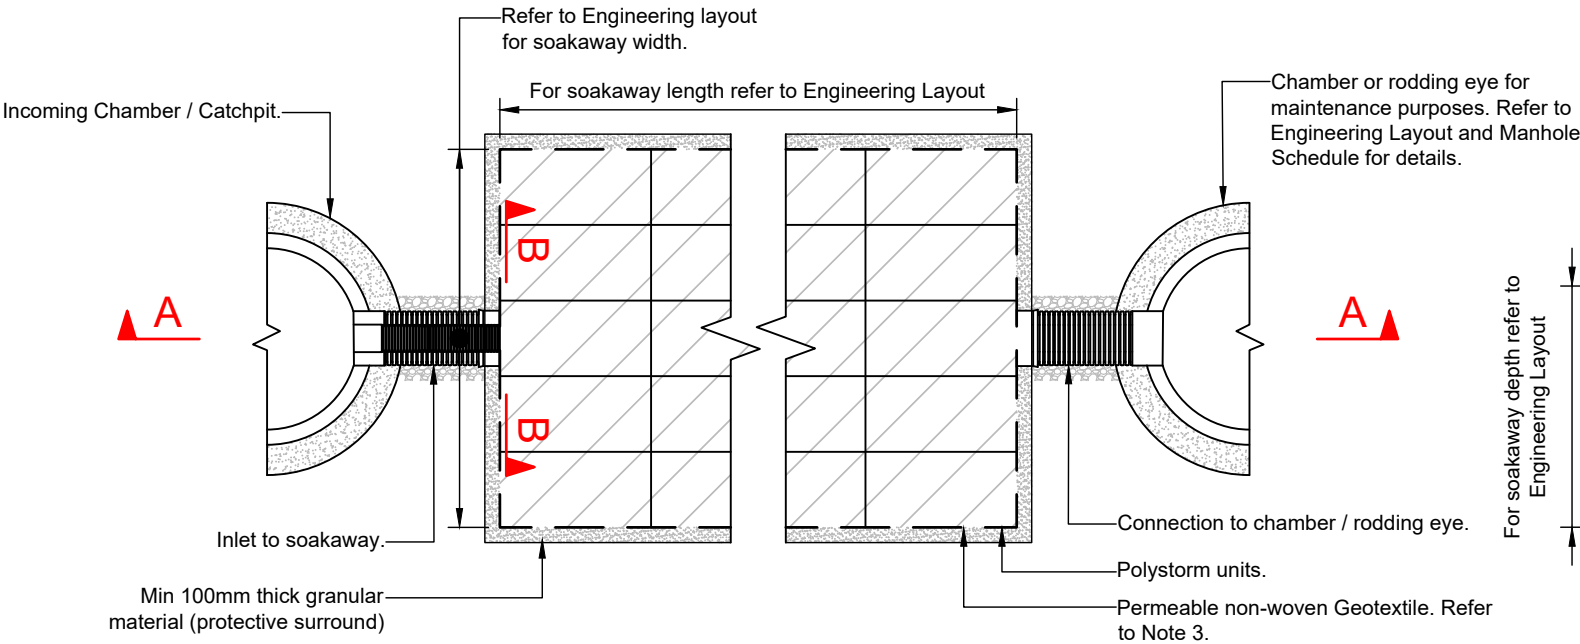


Polystorm Construction Detail
Typical Plan

Scale 1:50

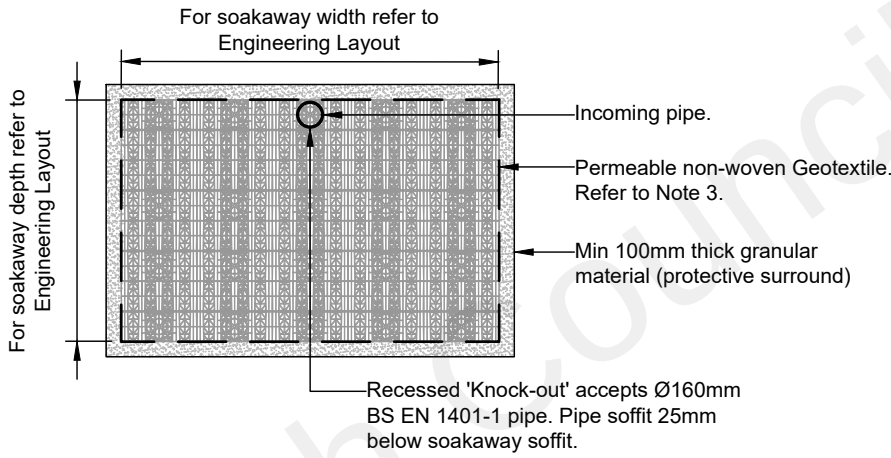

Section B-B


Scale 1:50

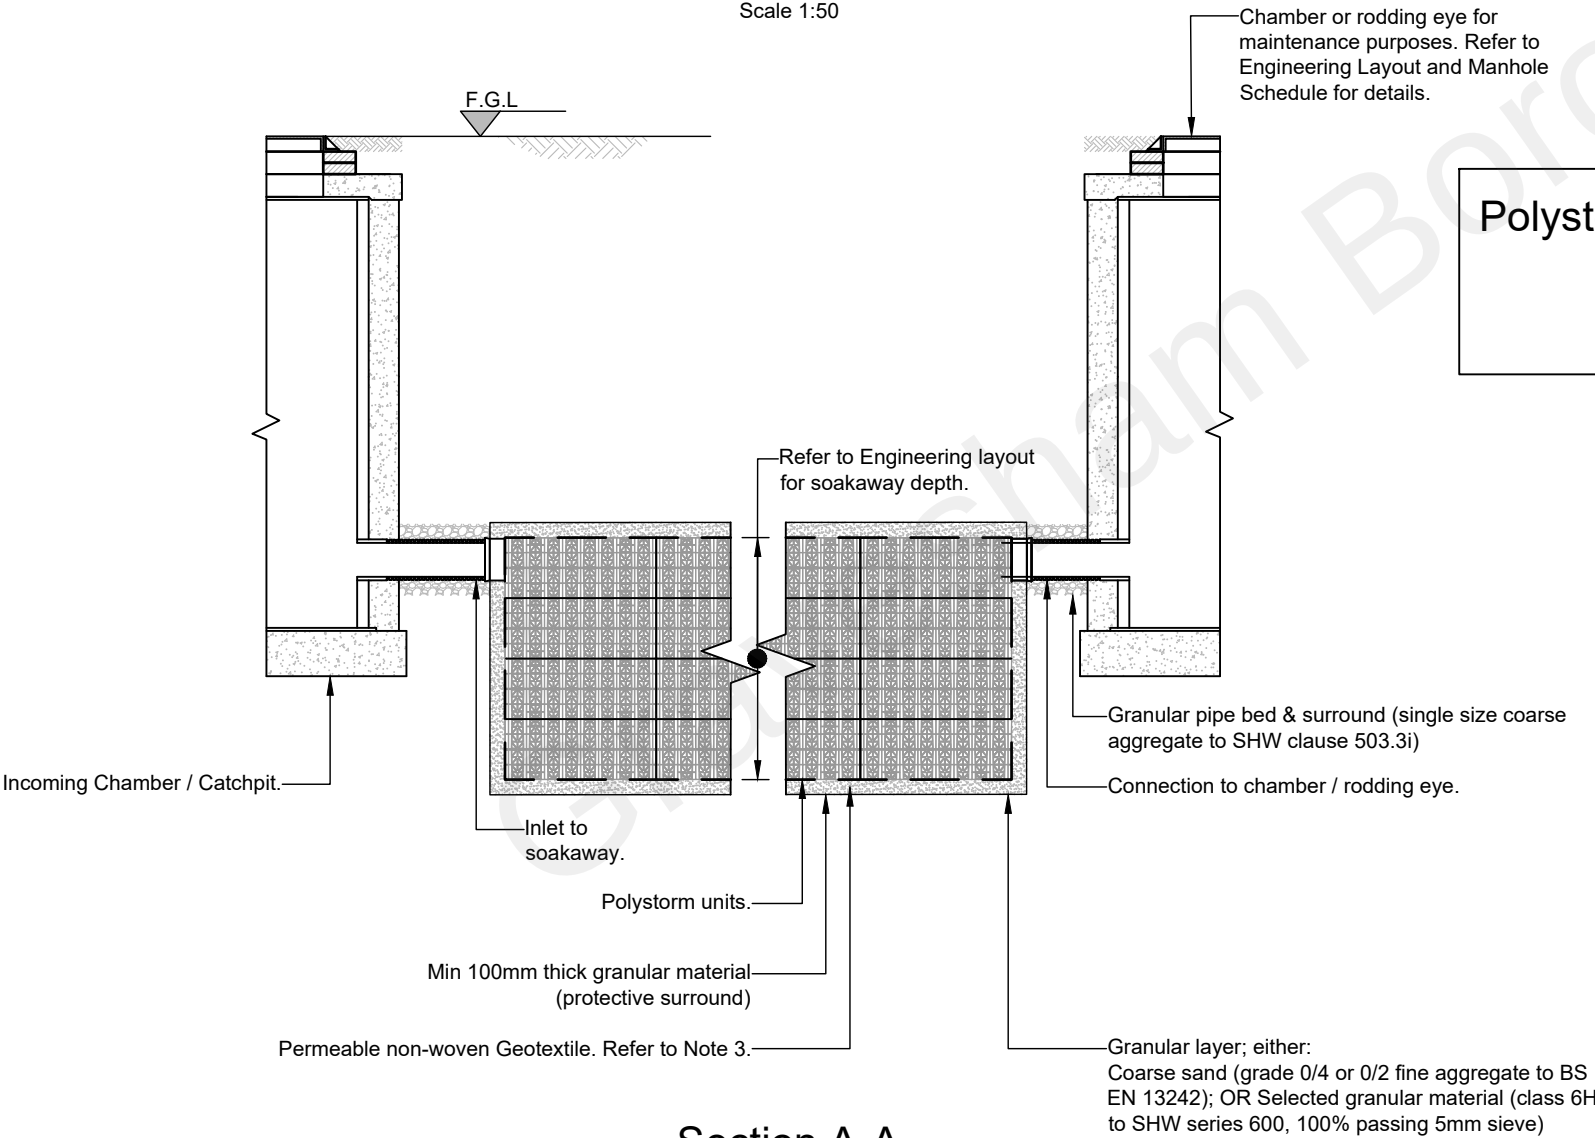

Section A-A

Scale 1:50

Polystorm to be installed fully in accordance with manufacturer's specifications and recommendations.

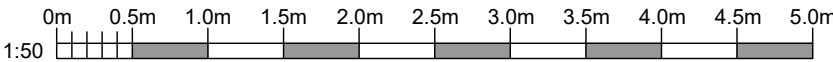


-	11/05/22	JRH		Preliminary Issue.
Rev	Date	By	Chkd.	Revision notes

Job Title
Milton Mount Hall
Old Road East
Gravesend, DA12 1NQ

Drawing Title
Geocellular Soakaway
by Polystorm.

Client
Wakes LTD

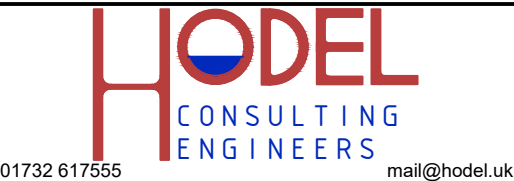

Scale at A3: 1:50	Status: PRELIMINARY	Drawn: Date: May'22	Checked: Date: May'22	Approved: Date:
Drawing No.: 21-080_C03				Revision: -