


- NOTES:
- Do not scale from this drawing.
 - All dimensions to be verified on site and is in mm.
 - Builder to verify all dimensions, heights and levels prior to commencement of work.
 - All documents shall be checked to ensure that they are compatible by the contractor before construction commences. In the event of apparent ambiguity or contradiction the engineer and/ or architect shall be notified immediately.
 - The contractor in preparing his estimate shall visit the site and acquaint himself with the problems involved.
 - The contractor shall issue all statutory notices to the local Authority during progress and completion of works.

Aluminium single door system
Residential


Pos. Single Door GT55, Quantity: 1
Job: GT55 - 92967
System: Auk GT55 THERMAL GT55 TB
Exterior View

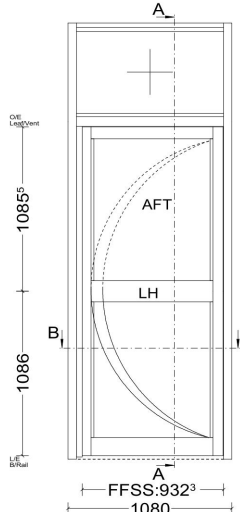

Door Elevation 1:50


Aluminium double door system
Commercial

Pos. Double Door GT55, Quantity: 1
Job: GT55 - 92967
System: Auk GT55 THERMAL GT55 TB
Exterior View

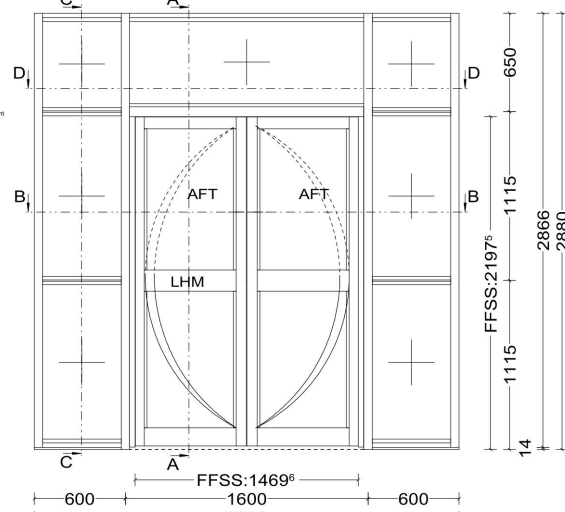


Door Elevation 1:50


Section A-A
1:5

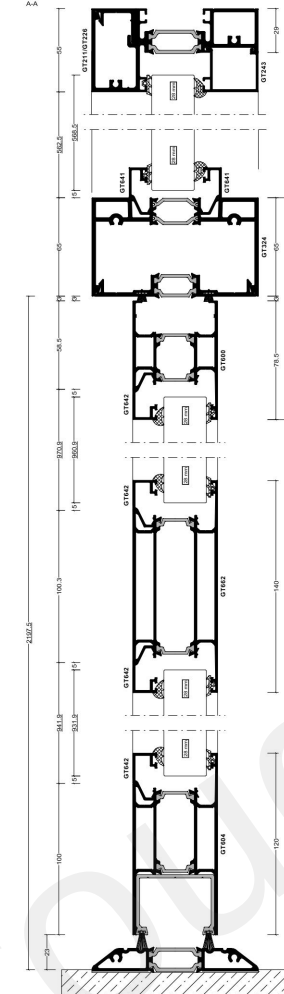


Section C-C
1:5

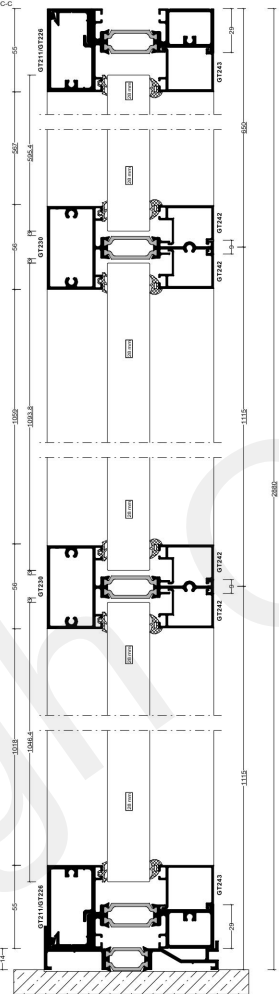

Section B-B 1:5

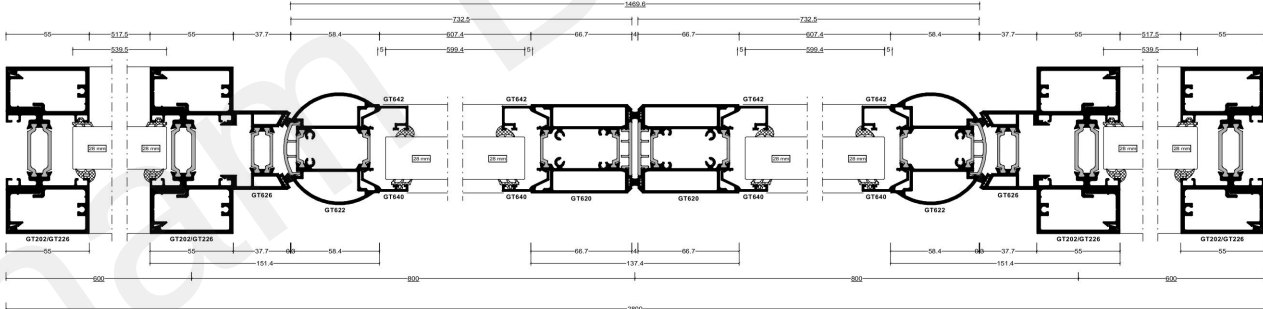

Section D-D 1:5

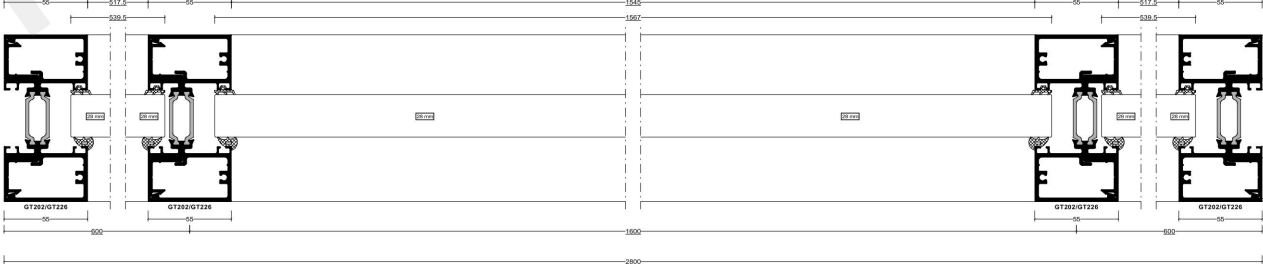

Location Plan
1:1250

A	-	-	-/-/-
REV:	DESCRIPTION:	BY:	DATE:
STATUS: PLANNING			

BARRON EDWARDS
PLANNING & ARCHITECTURE

39 Wrotham Rd,
Gravesend, Kent
DA11 0PN
01474 247 787
info@barronedwards.co.uk
www.barronedwards.co.uk

SITE:	40 Old Road West Gravesend Kent DA11 0LJ		
TITLE:	Cross Section of Doors		

SCALE AT A2: 1:1250, 1:50, 1:5	DATE: 29.04.2021	DRAWN: SR
PROJECT NO: ORW40-A	DRAWING NO: P2	REVISION: A

Scale 1:1250



Scale 1:50



Scale 1:5

