
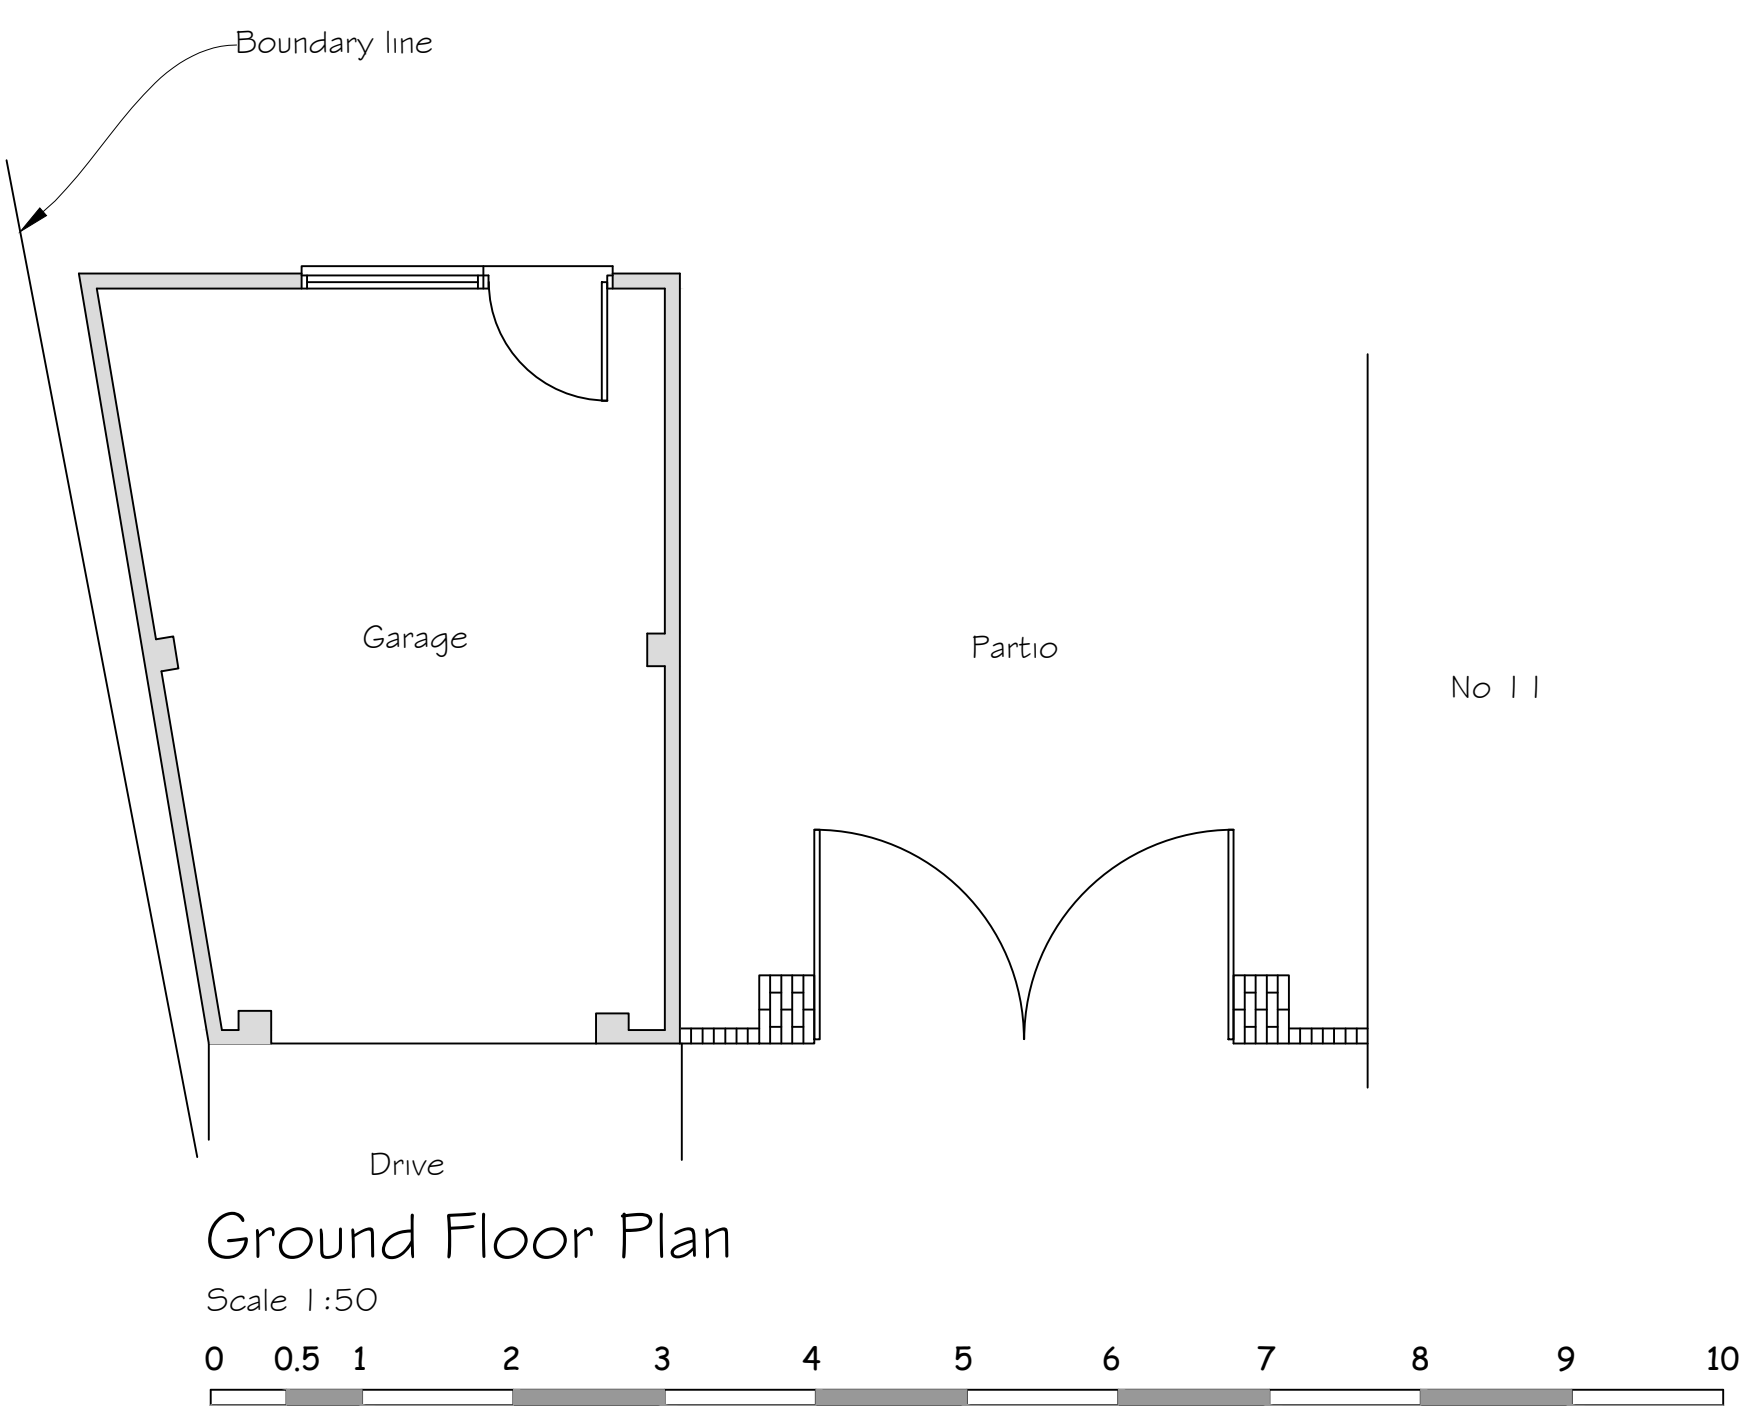
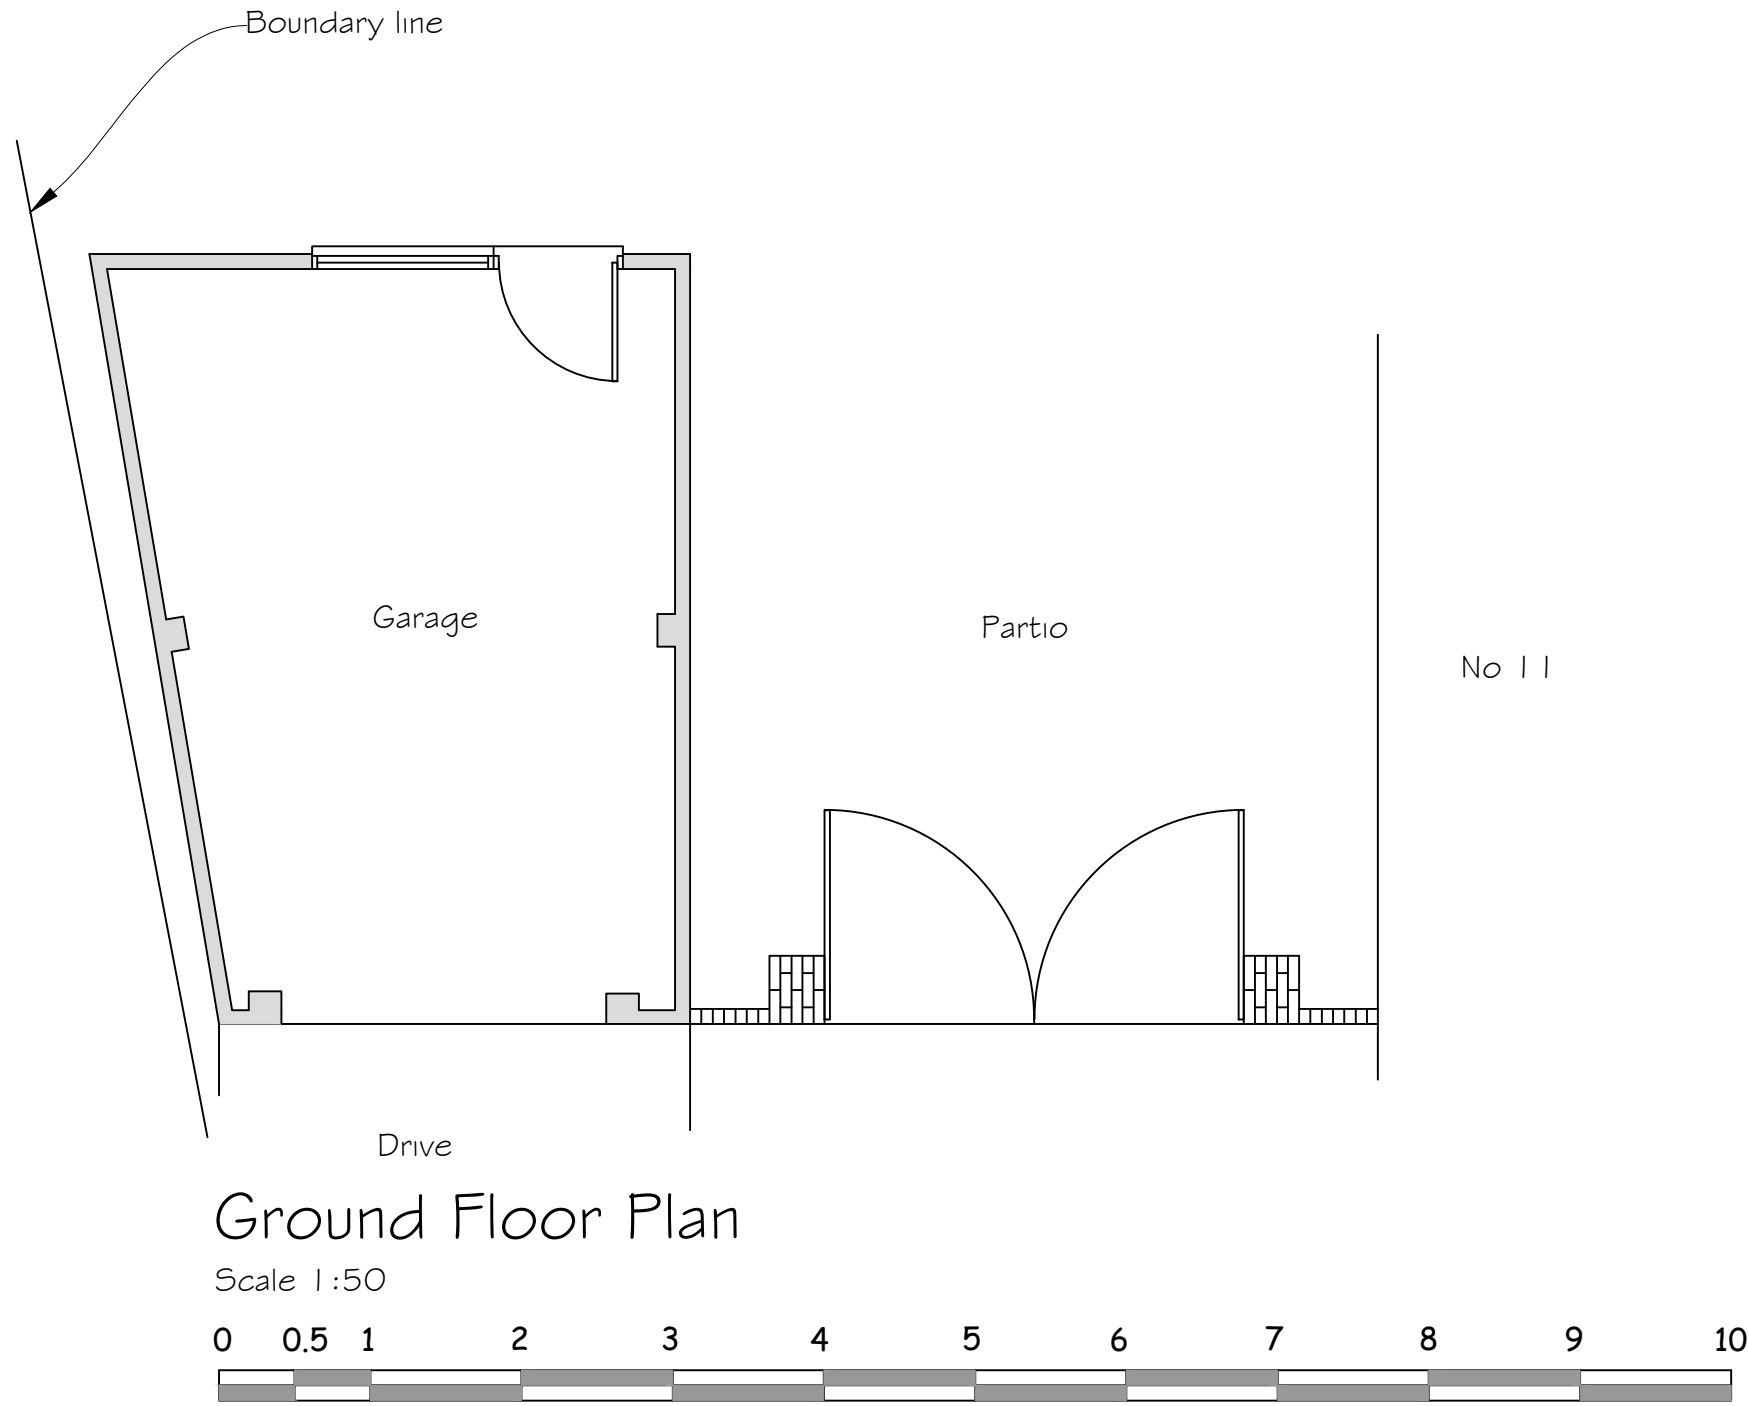
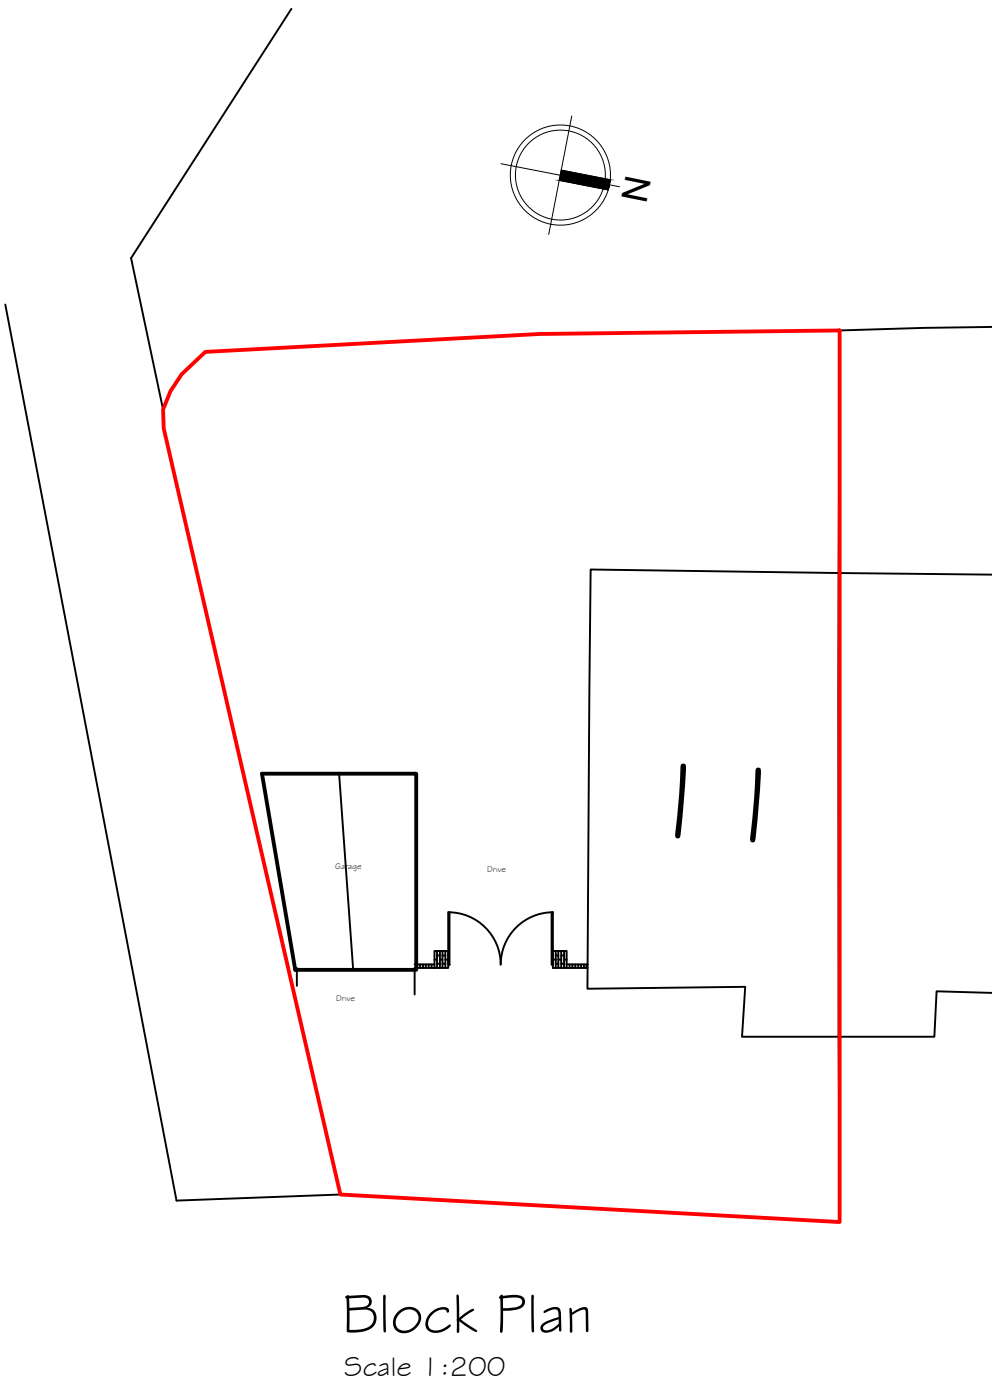
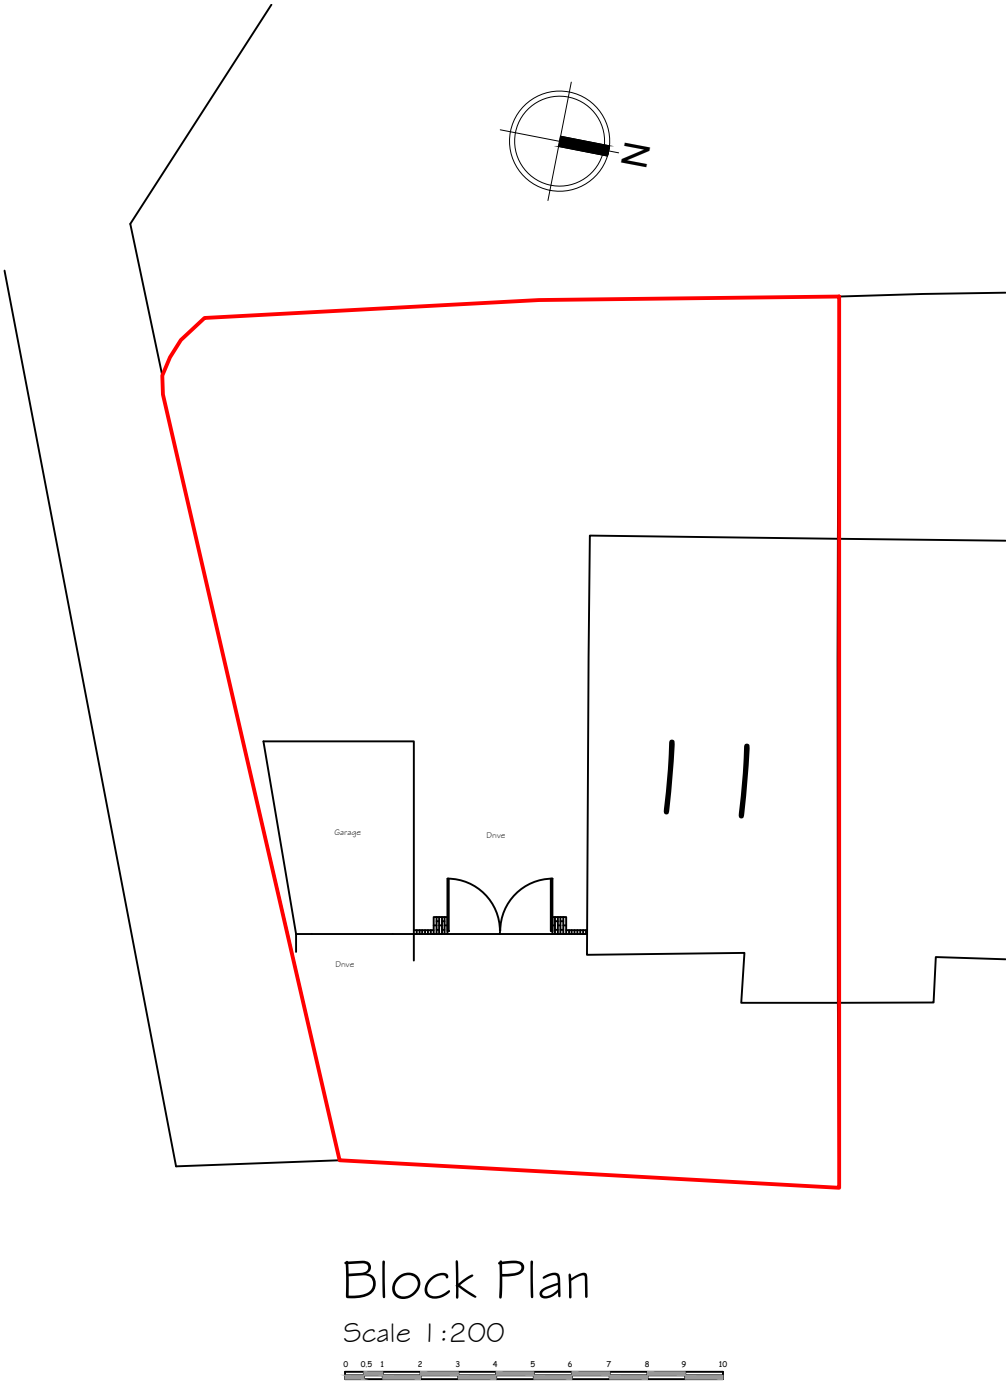
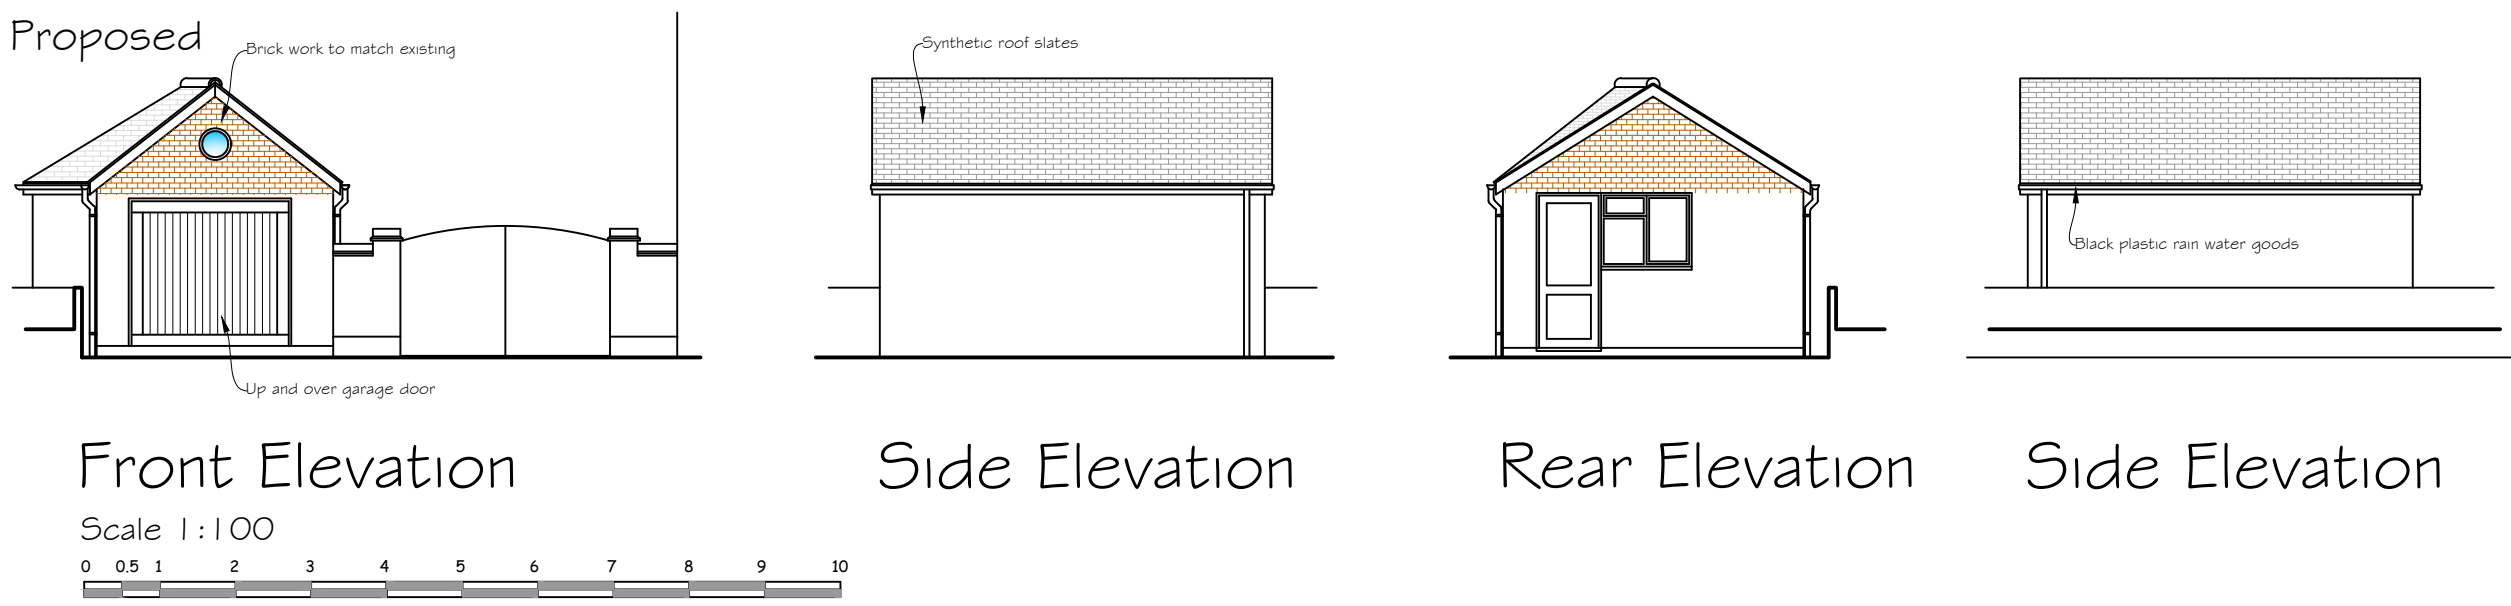


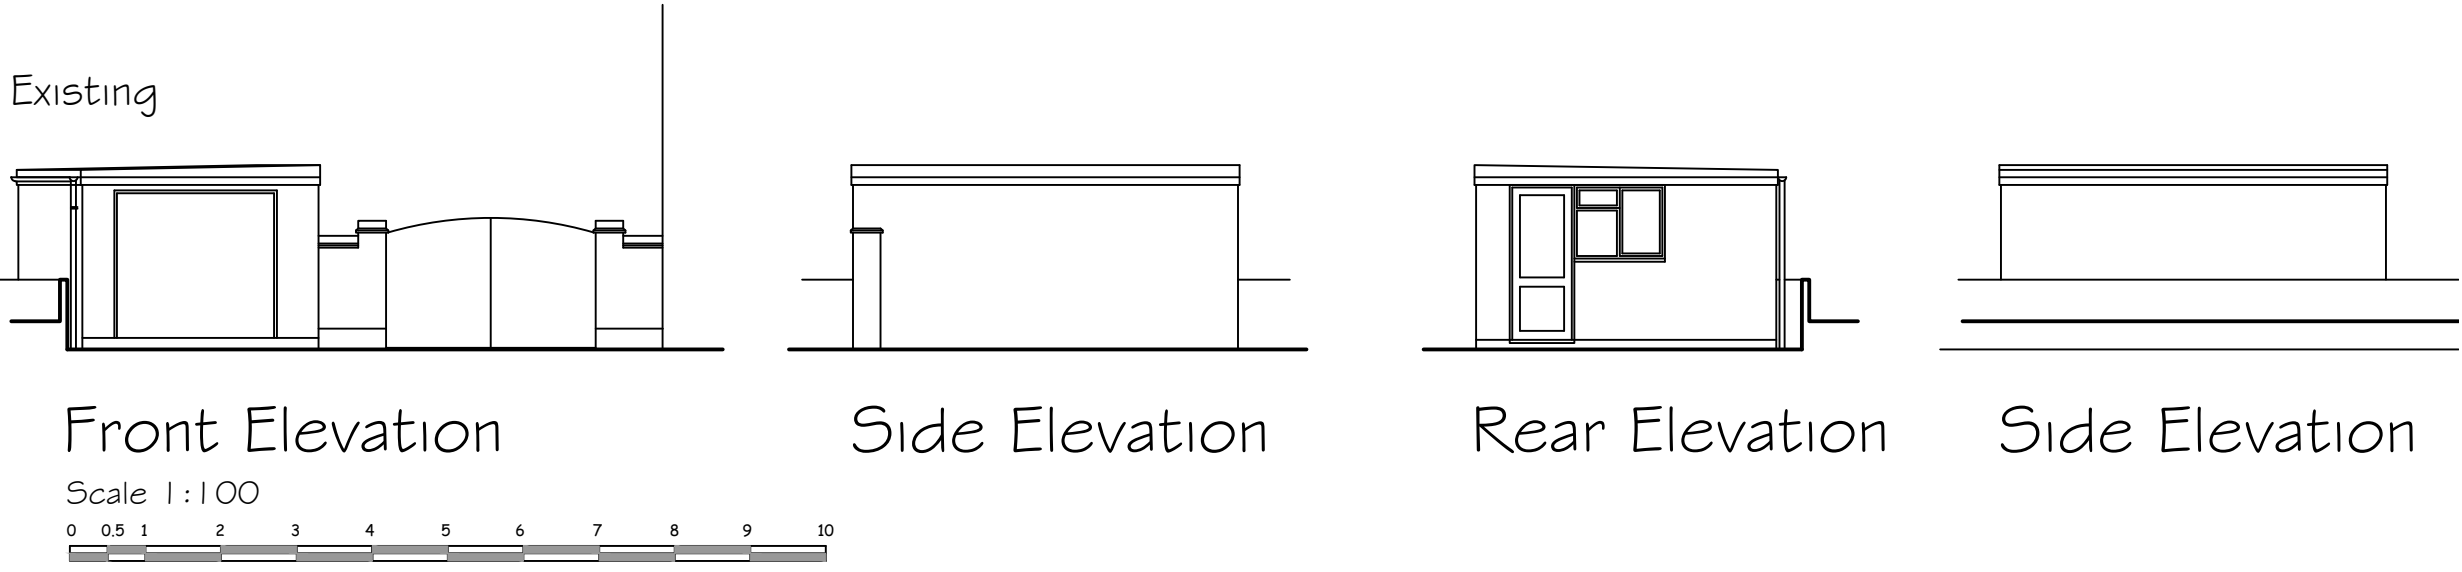

Synergy Planning & Property Consultants Ltd The Office The Lanchester Rochester Kent ME3 7NQW		
Client Mr & Mrs S		
Address 11 St Johns Road Higham		
Drawing title Existing survey and proposed drawing		
Scale 1:50/1:100/1:200		
Date July 2023	Drawn by	
Drawing No 23/413/01		