



LEDGER - Existing

- 1 = Garage
- 2 = Boundary fencing
- 3 = Velux window
- 4 = Existing neighbouring property - cross section
- 5 = Velux window

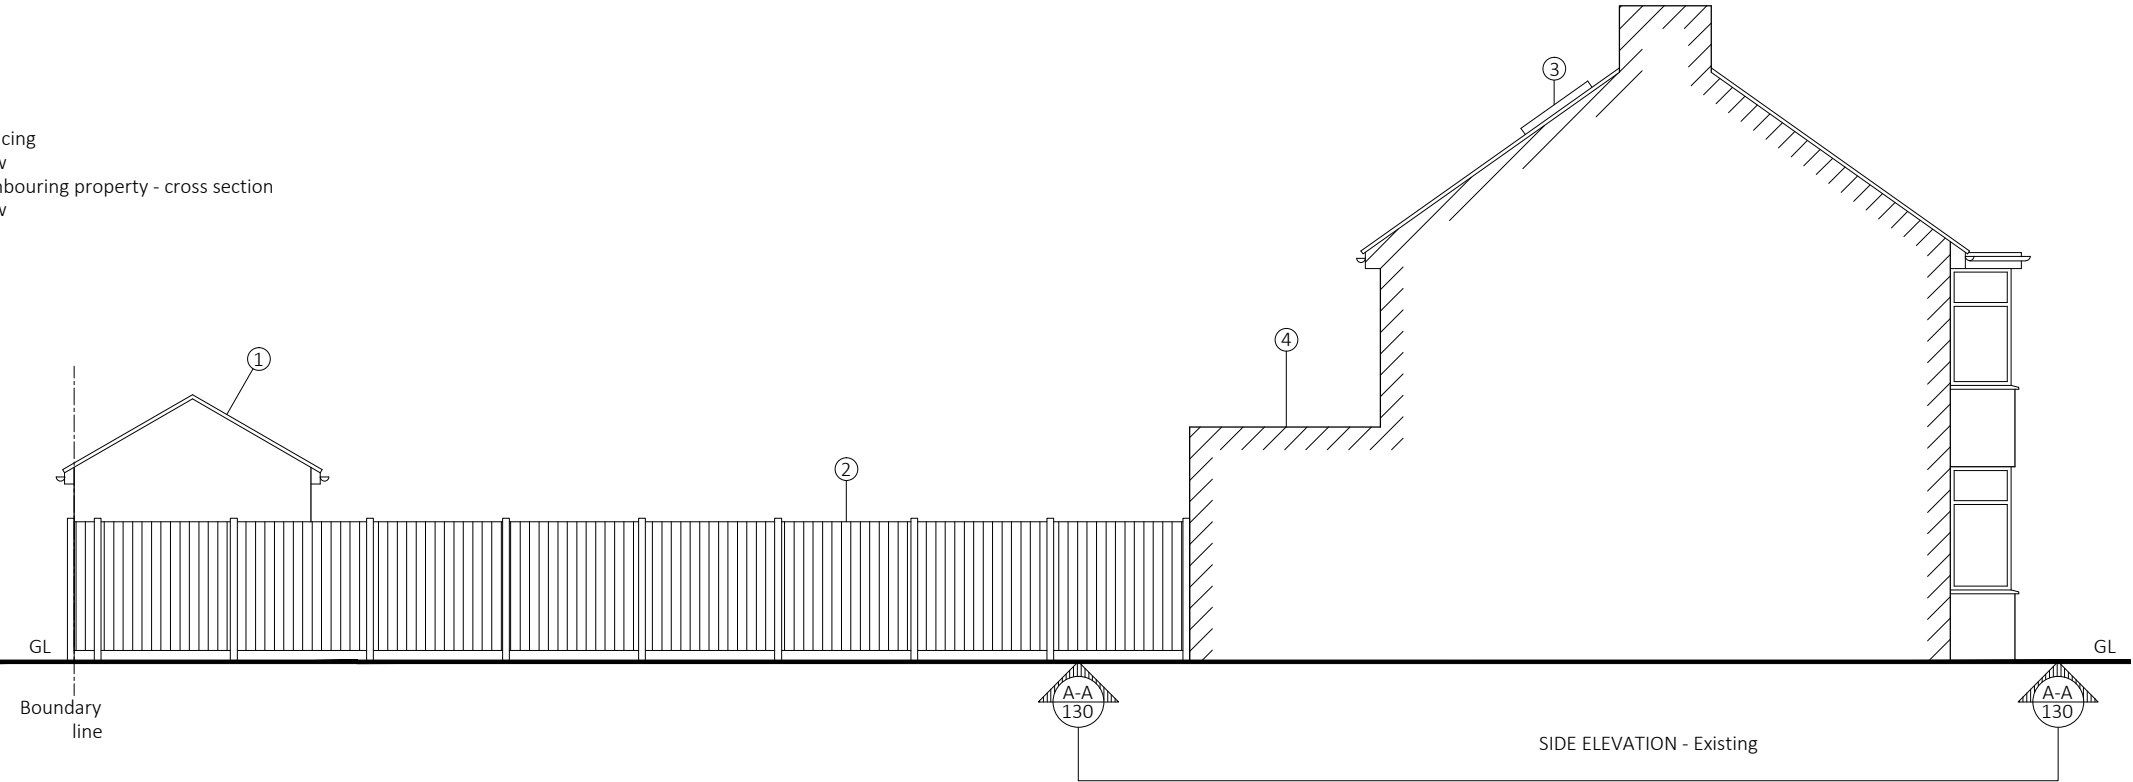


LEDGER - Proposed

- 1 = Garage
- 2 = Boundary fencing (As existing - no change)
- 3 = Existing Velux window to be retained
- 4 = Existing neighbouring property - cross section
- 5 = New pitch roof to first floor extension
- 6 = New flat roof to ground floor extension
- 7 = New extensions with render finish to match existing
- 8 = New Velux Windows to front roof slope

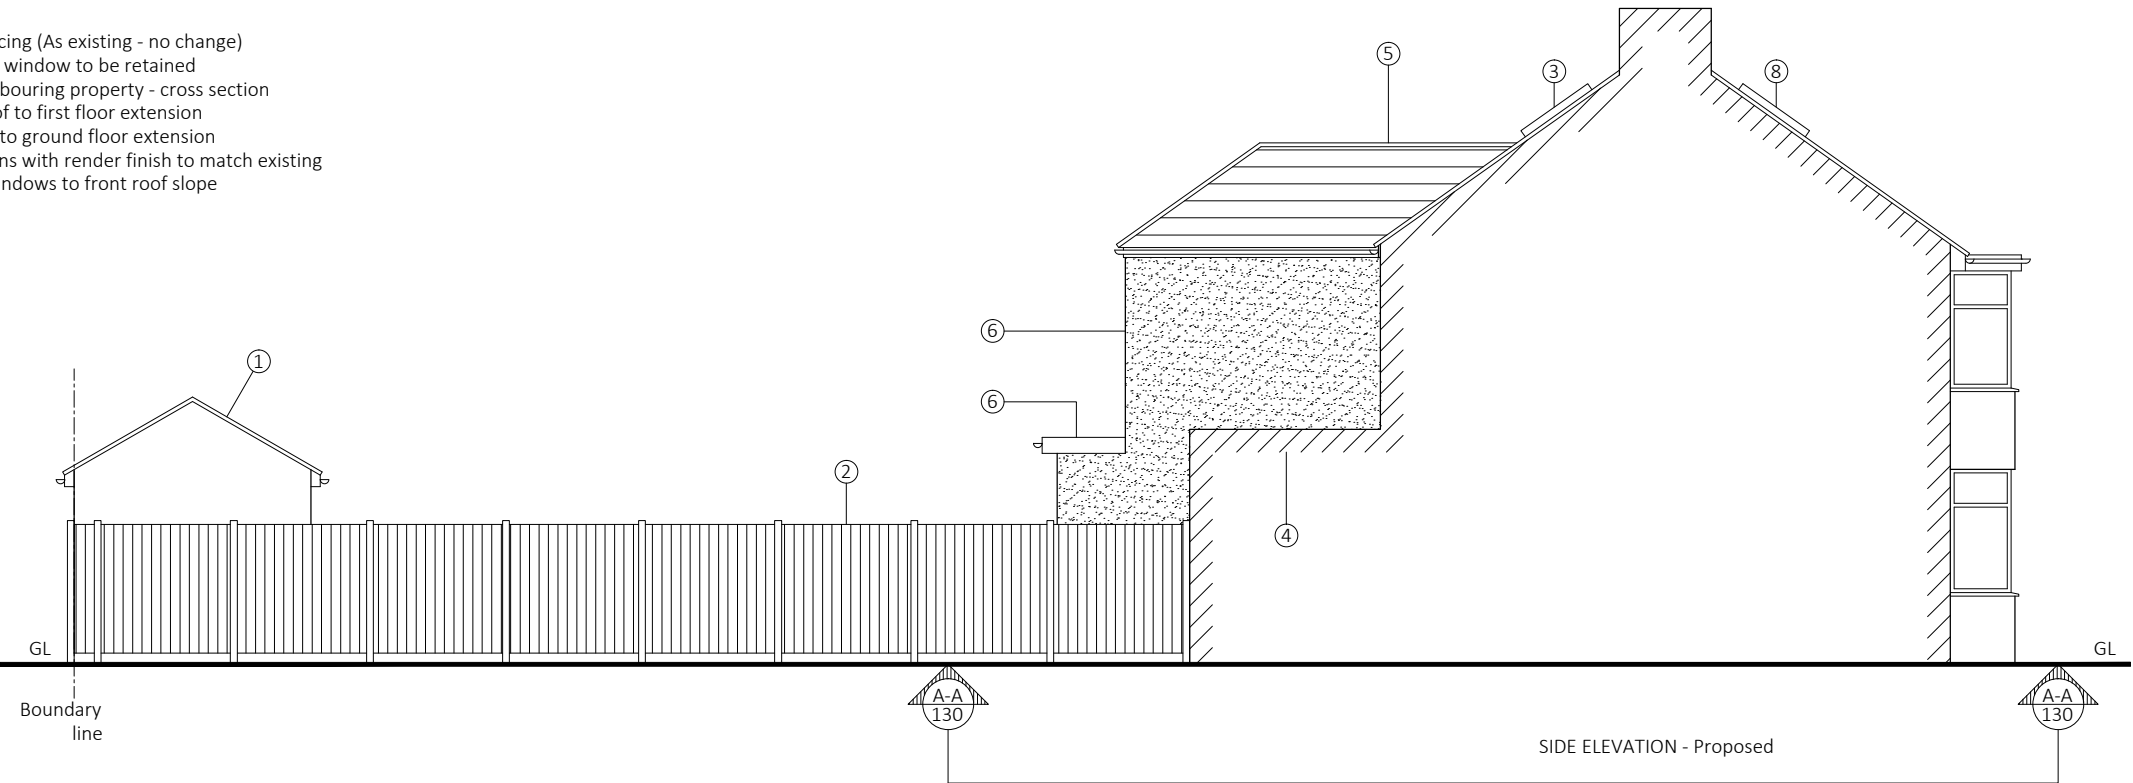

Do not scale this drawing
All dimension must be checked on site before fabrication / construction
Material & workmanship to be to the best of their respective kind and in accordance with current British and European Standards & Codes of Practice, Statutory Authority & Manufacturers recommendations / specification

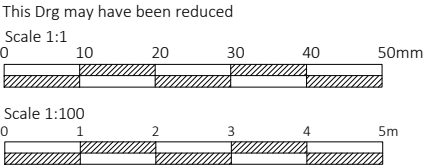

Notes / Ledger

J M D
Property Services

28 Sirdar Strand
Riverview Park
Gravesend
Kent.
DA12 4LP
t : 01474 740299
e: info@jmdd.co.uk

Client / Location
Mr & Mrs Kemp
21 Hall Road
Northfleet
Gravesend, Kent
DA11 8AW

Job Title
Modernisation Works

Drawing Title
Existing & Proposed
Neighbouring Elevations

Scale
1:100 @ A3

Date
August 2022

Designed by
MB

Drawn by
MB

Checked by
Client (CL)

Approved by
Client

Drawing No.
JMD-1179-B-120

Revision
P3

Status
Planning Issue

File Ref: JMD-1179-E-01Drawings-02