


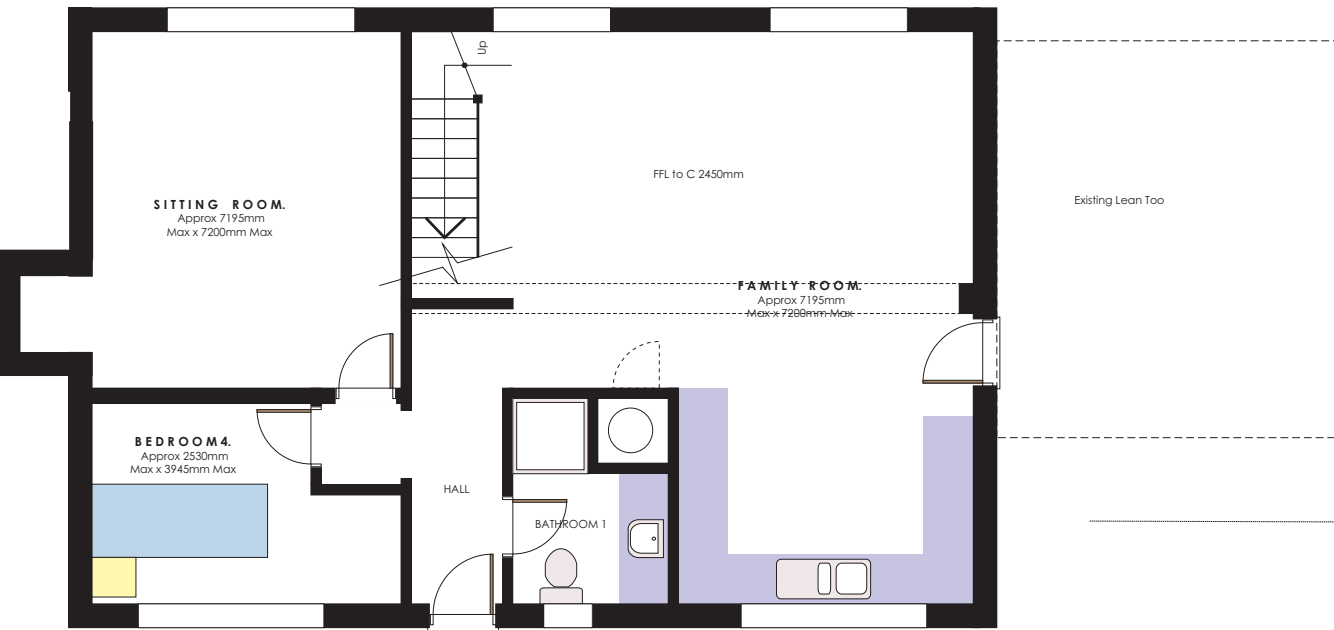


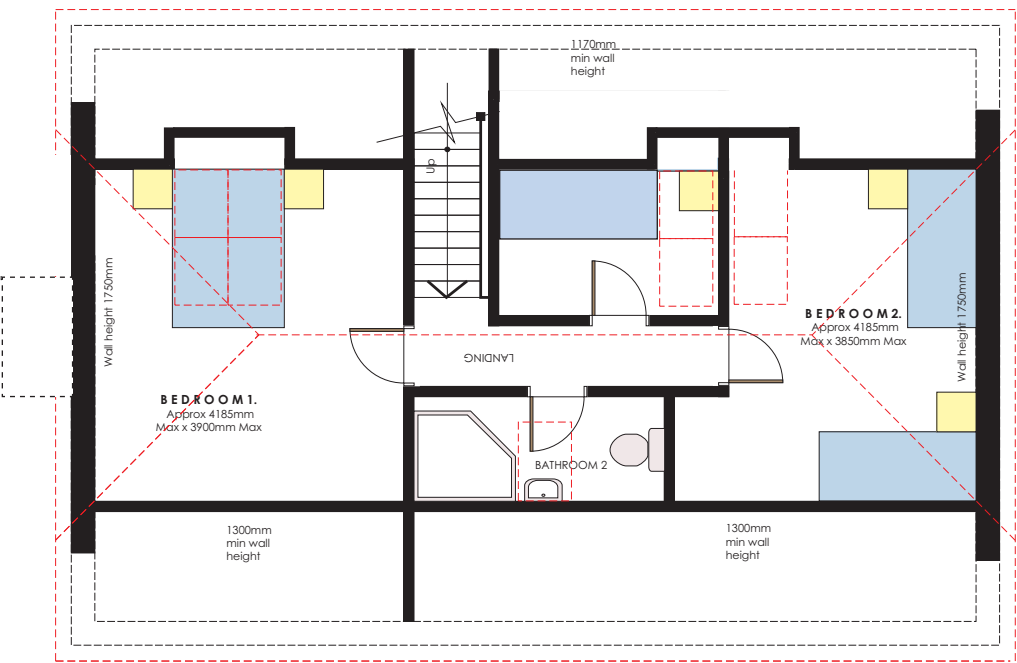


Existing Ground Floor Plan - 1:50

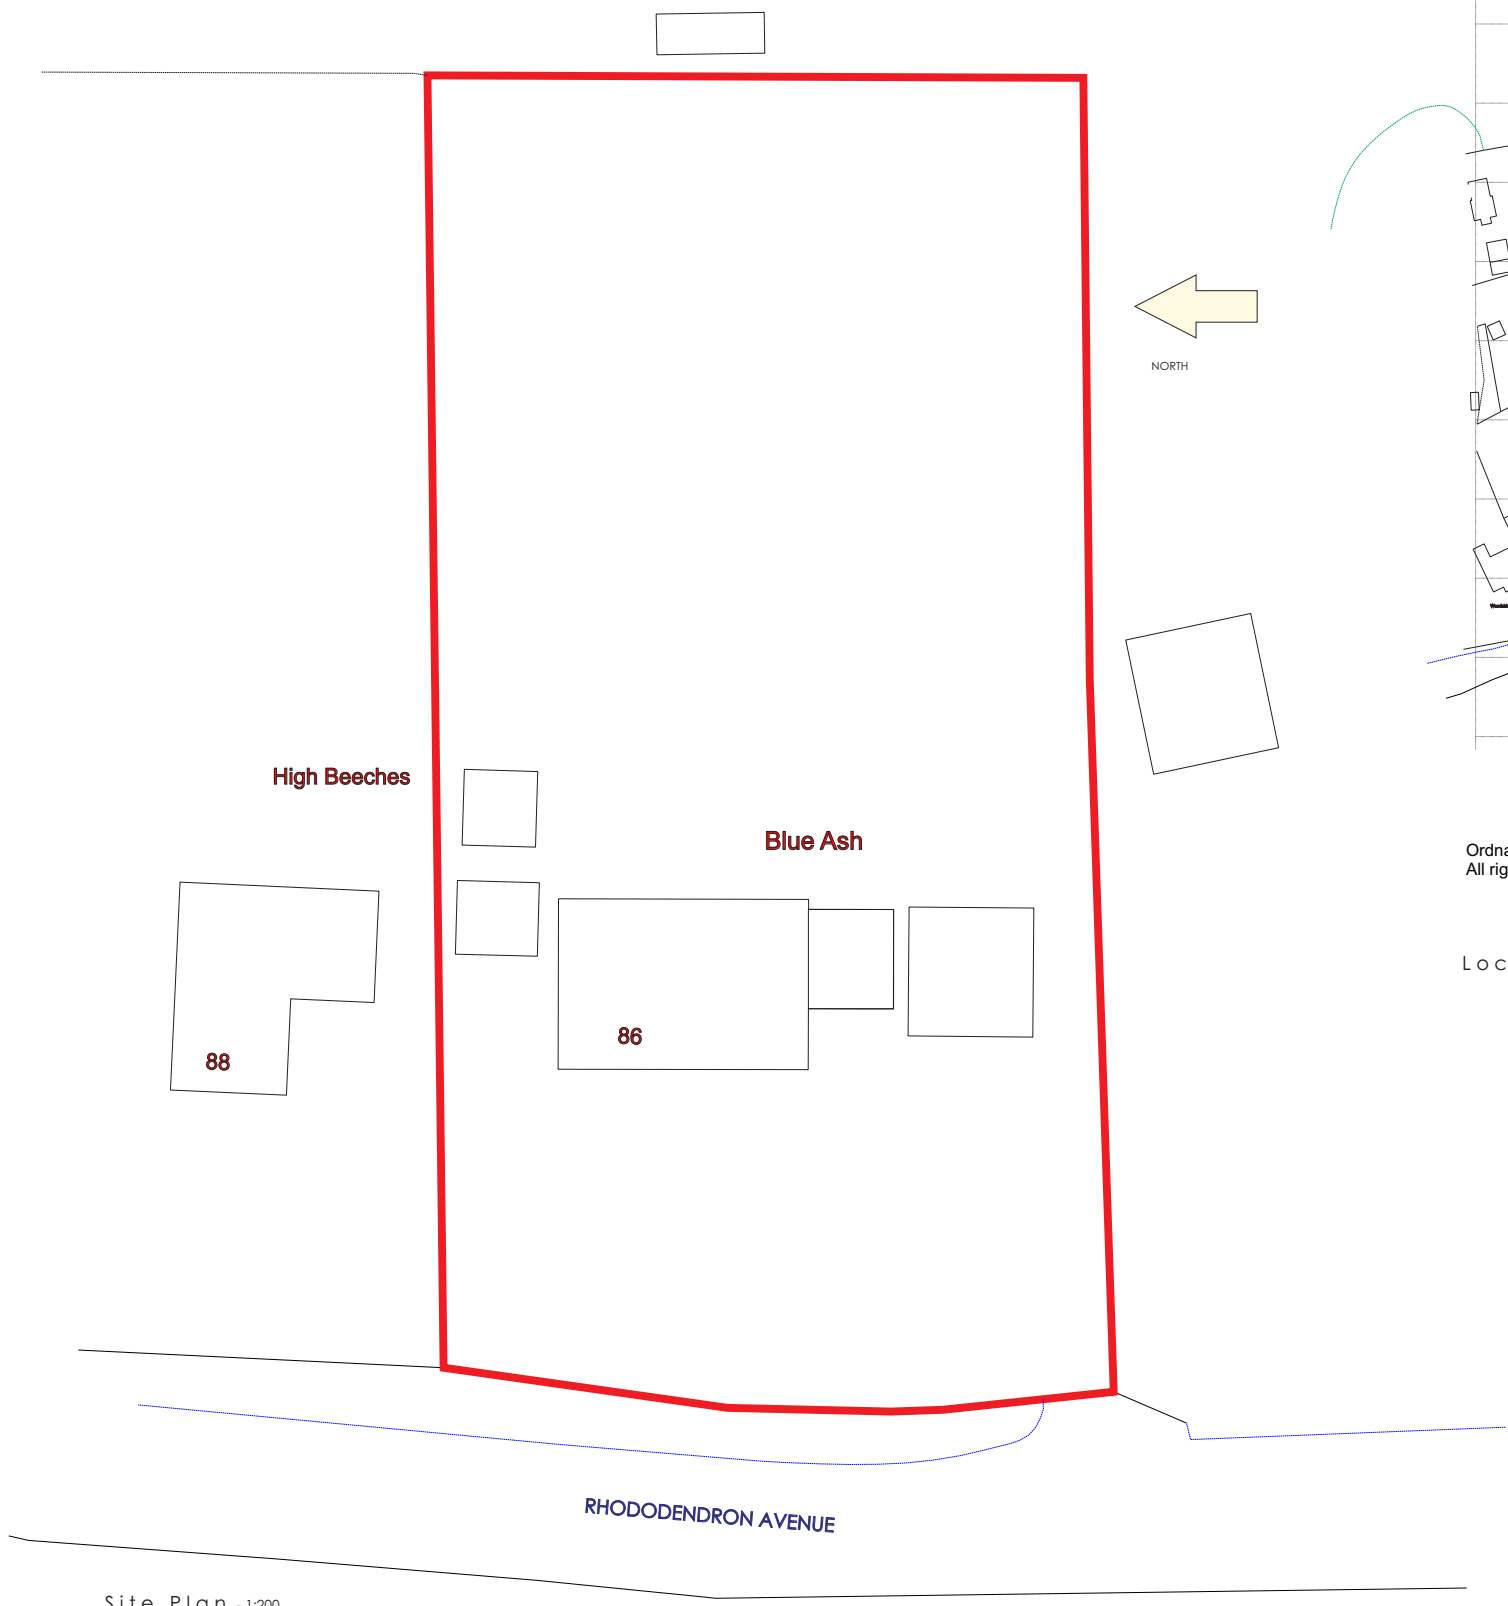

Existing First Floor Plan - 1:50

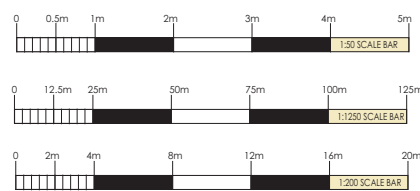

Site Plan - 1:200

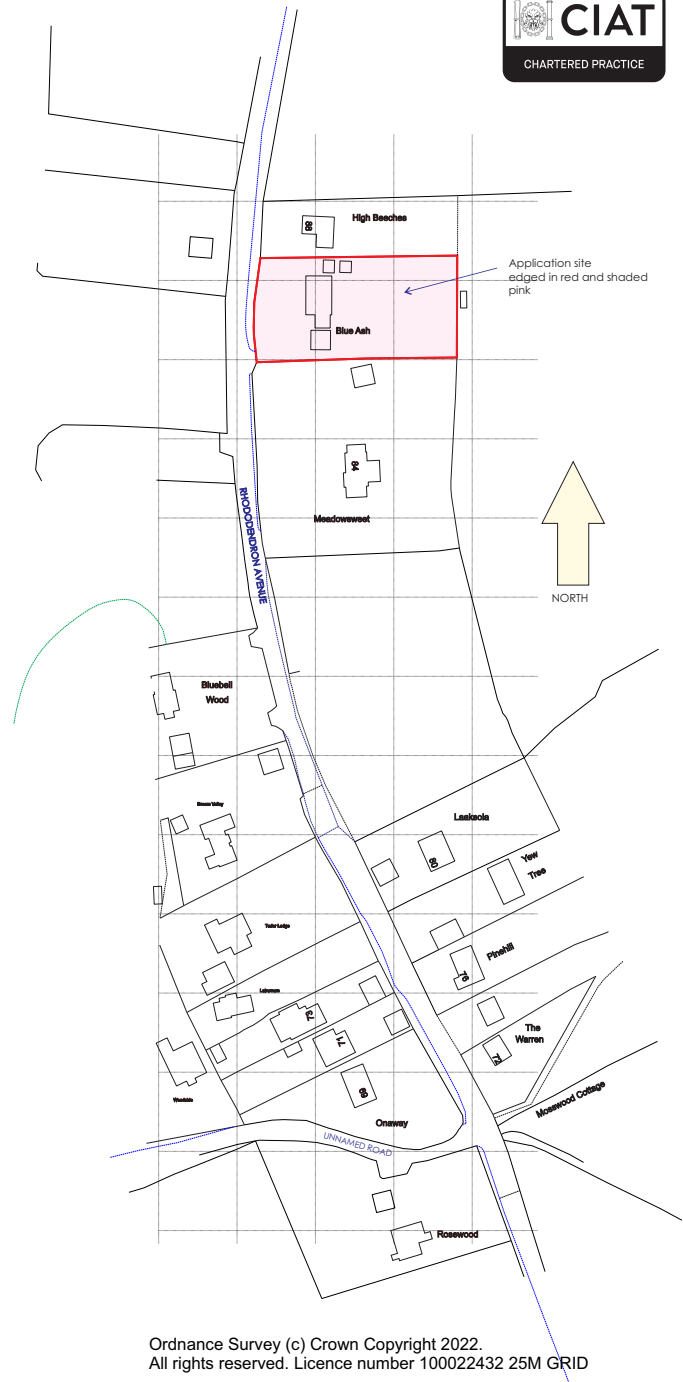

Ordnance Survey (c) Crown Copyright 2022.
All rights reserved. Licence number 100022432 25M GRID

Location Plan - 1:1250

REVISIONS	
SCALE	DATE
BA1	1:50 1:200 1:1250
DATE	Aug 2022

Existing Floor, Site and Location Plans

PROJECT
Proposed Extension Blue Ash 86 Rhododendron Ave Meopham Kent DA13 0TT for: Mr J Roberts

WARD + ASSOCIATES

THE HOO WROTHAM ROAD
MEOPHAM GRAVESEND KENT DA13 0HP

T: 01474 814194 M: 07771 863940
E: admin@wardassociates.co.uk W: www.wardassociates.co.uk
Skype User Name: rogerwardassociates

1622.WD.01