



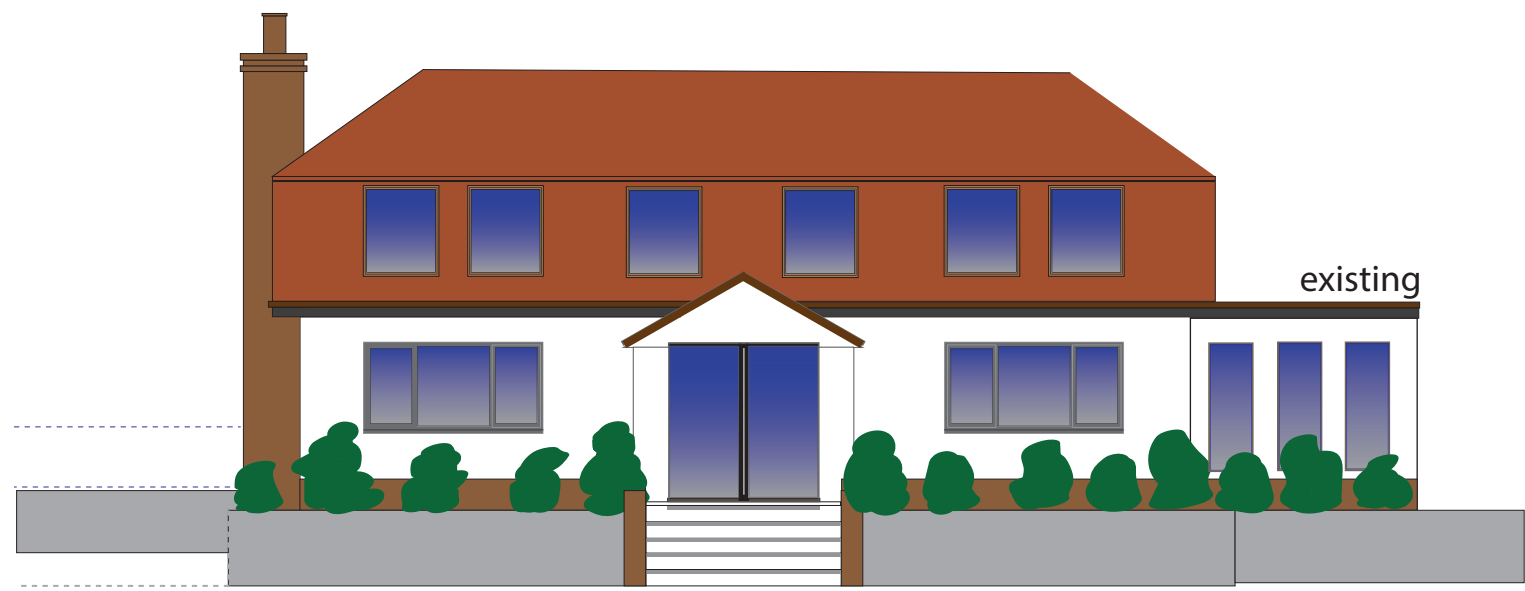


Front : East
← N

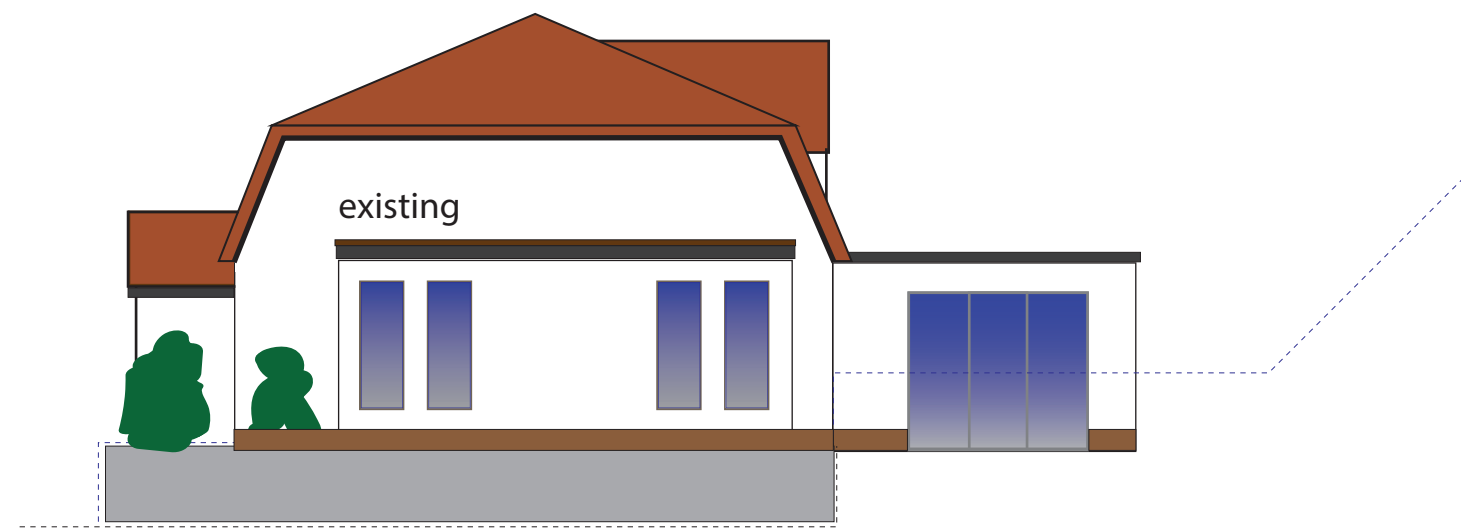

North
N ↑




Rear : West
N →

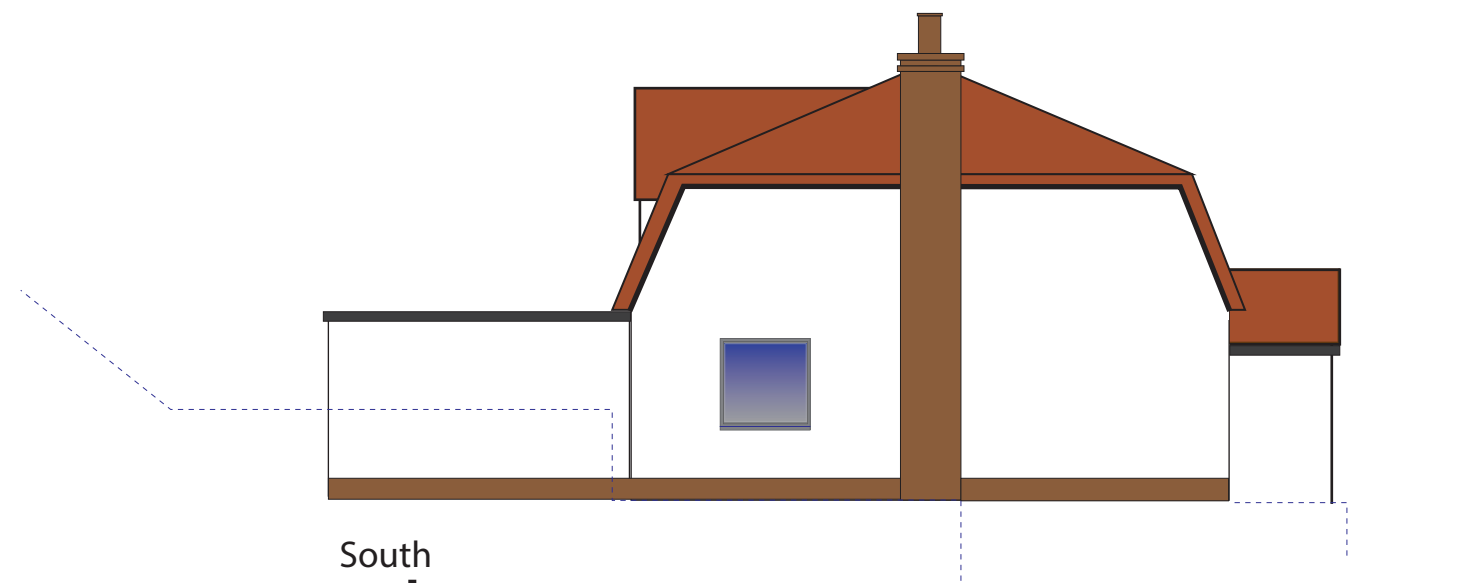

South
N ↓

ground level -----
surrounding main dwelling and extension

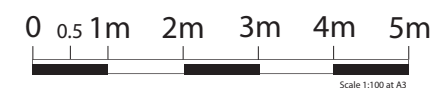

Address: Blue Ash Rhododendron Avenue
Culverstone Green DA130TT
Contact: Julian Roberts

Project: habitable roof area and single
storey extension

Scale: 1:100at A3

Drawing ref:
CDHip-elevations-amendments

Date: 25th January 2023