

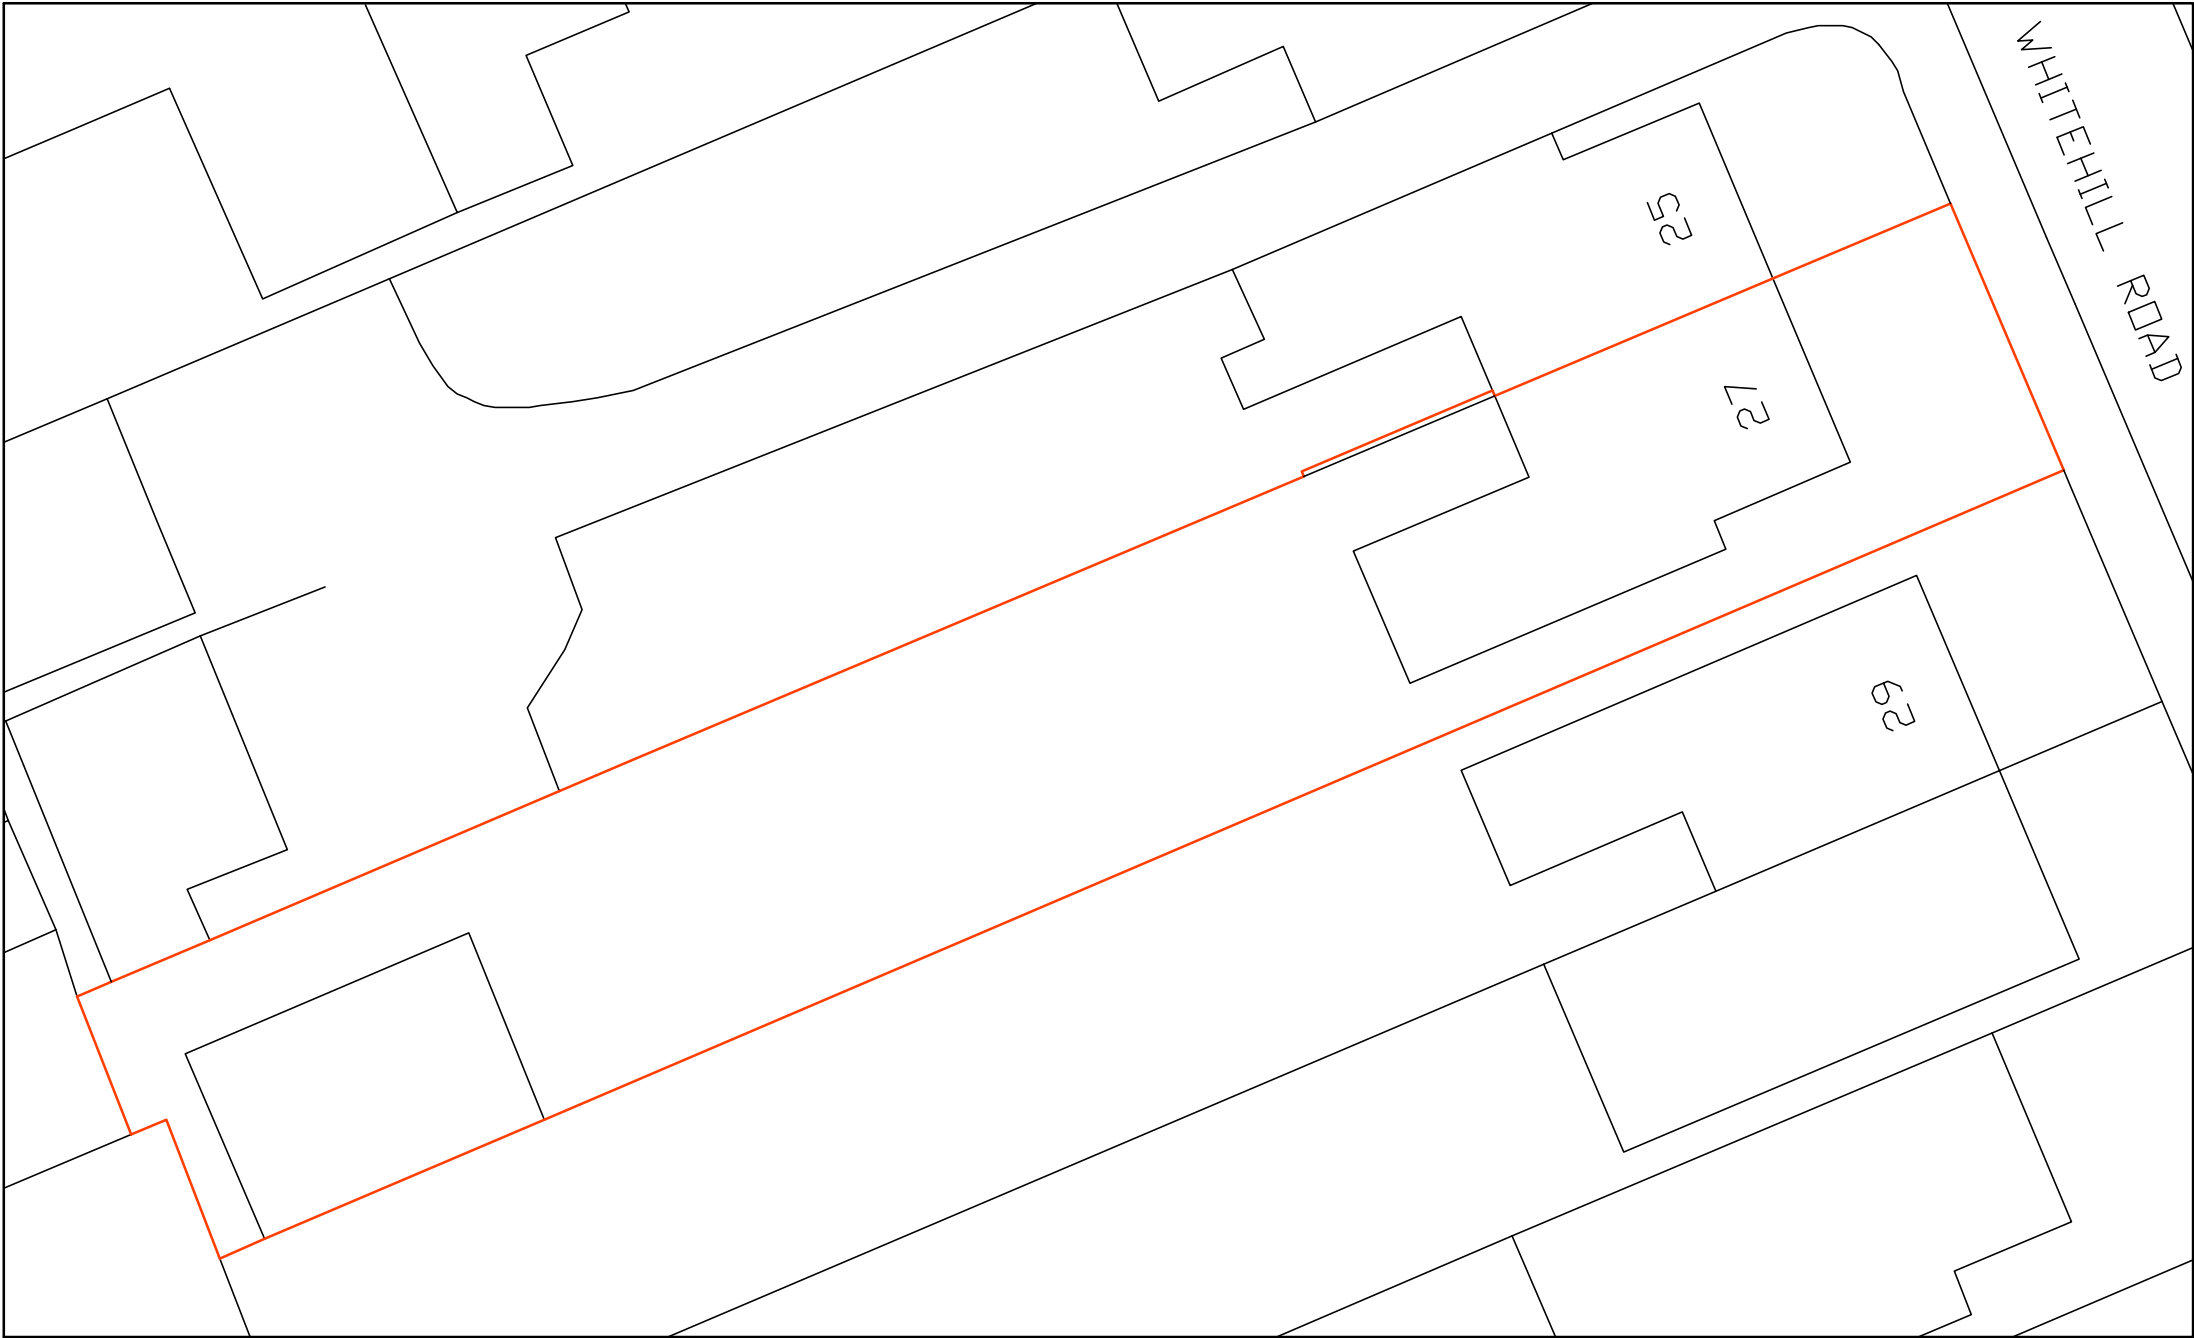


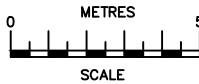

**BLOCK PLAN
AS EXISTING
(1:200)**

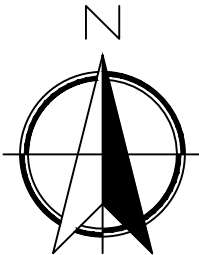

SCALE BAR @ 1:200

30/05/23	A	Site boundary altered to include encroachment onto 25 Whitehill Road
Date	No	Revision
Penfold Project Services Epmarket, Wrotham Road, Meopham, Kent, DA13 0JH Telephone: 01474 816690 e-mail: apenfold448@btinternet.com		
Job Title:	27 WHITEHILL ROAD GRAVESEND KENT DA12 5PE	
Dwg Title:	BLOCK PLAN AS EXISTING	
Scale:	1:200 @ A2	
Dwg No.:	04A	
Date:	May 2023	