


General Notes
This drawing is copyright of Darling Associates. This drawing shall not be scaled unless for planning purposes. All dimensions are in mm unless otherwise stated. All dimensions shall be checked on site prior to commencing the works and any discrepancies to be reported to Darling Associates. All works shall conform to the current edition of the building regulations and other statutory requirements. All materials and workmanship shall conform with the relevant British Standard specifications and codes of practice. If this drawing forms part of an application for planning permission, it shall not be used for any other purpose without the express permission of Darling Associates. The drawing may incorporate information from other professionals. Darling Associates cannot accept responsibility for the integrity and accuracy of such information. Any fabrication and/or additions that are required appearing to such information should be sought from the relevant profession or their appointed representative. Drawings, specifications and schedules are to be read in conjunction with the following where applicable: Employer's Requirements documents, Agreements to Issue, Structural Engineer's drawings and specifications, Civil Engineer's drawings and specifications, Survey Drawings, Party Wall Boundary Awards. Other specialist design consultant's requirements as appointed by the Main Contractor. Other specialist design sub-contractor's requirements as appointed by the Main Contractor.




Notes

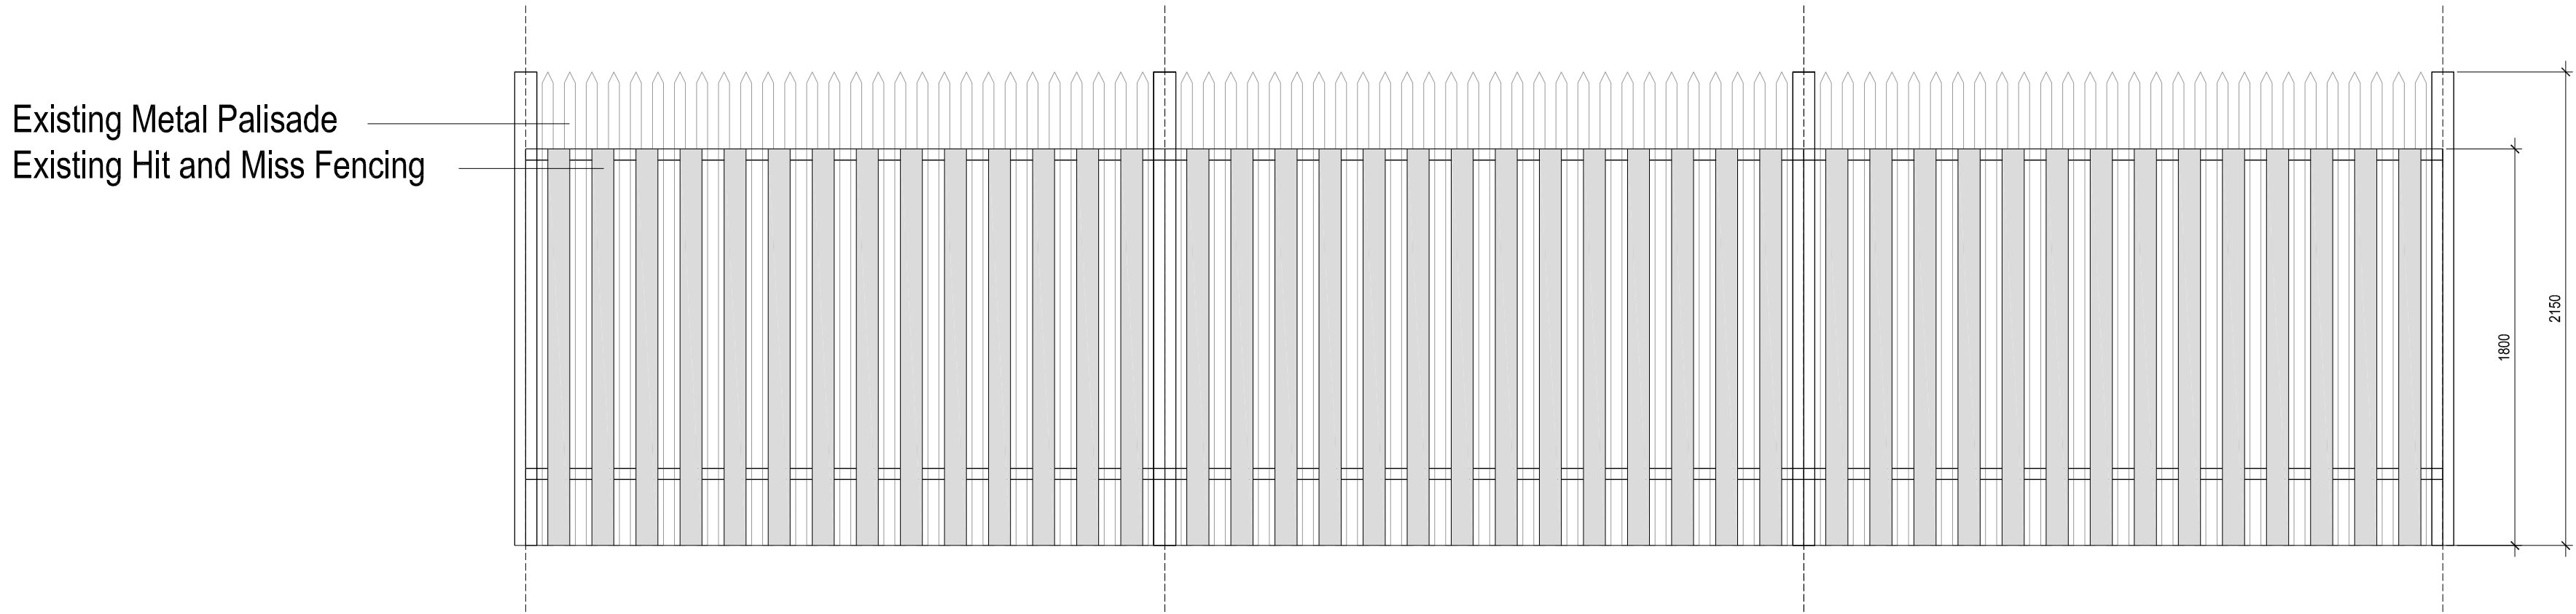


1 Existing Elevation Fence Detail
SCALE 1:25




2 Existing Plan Fence Detail
SCALE 1:25

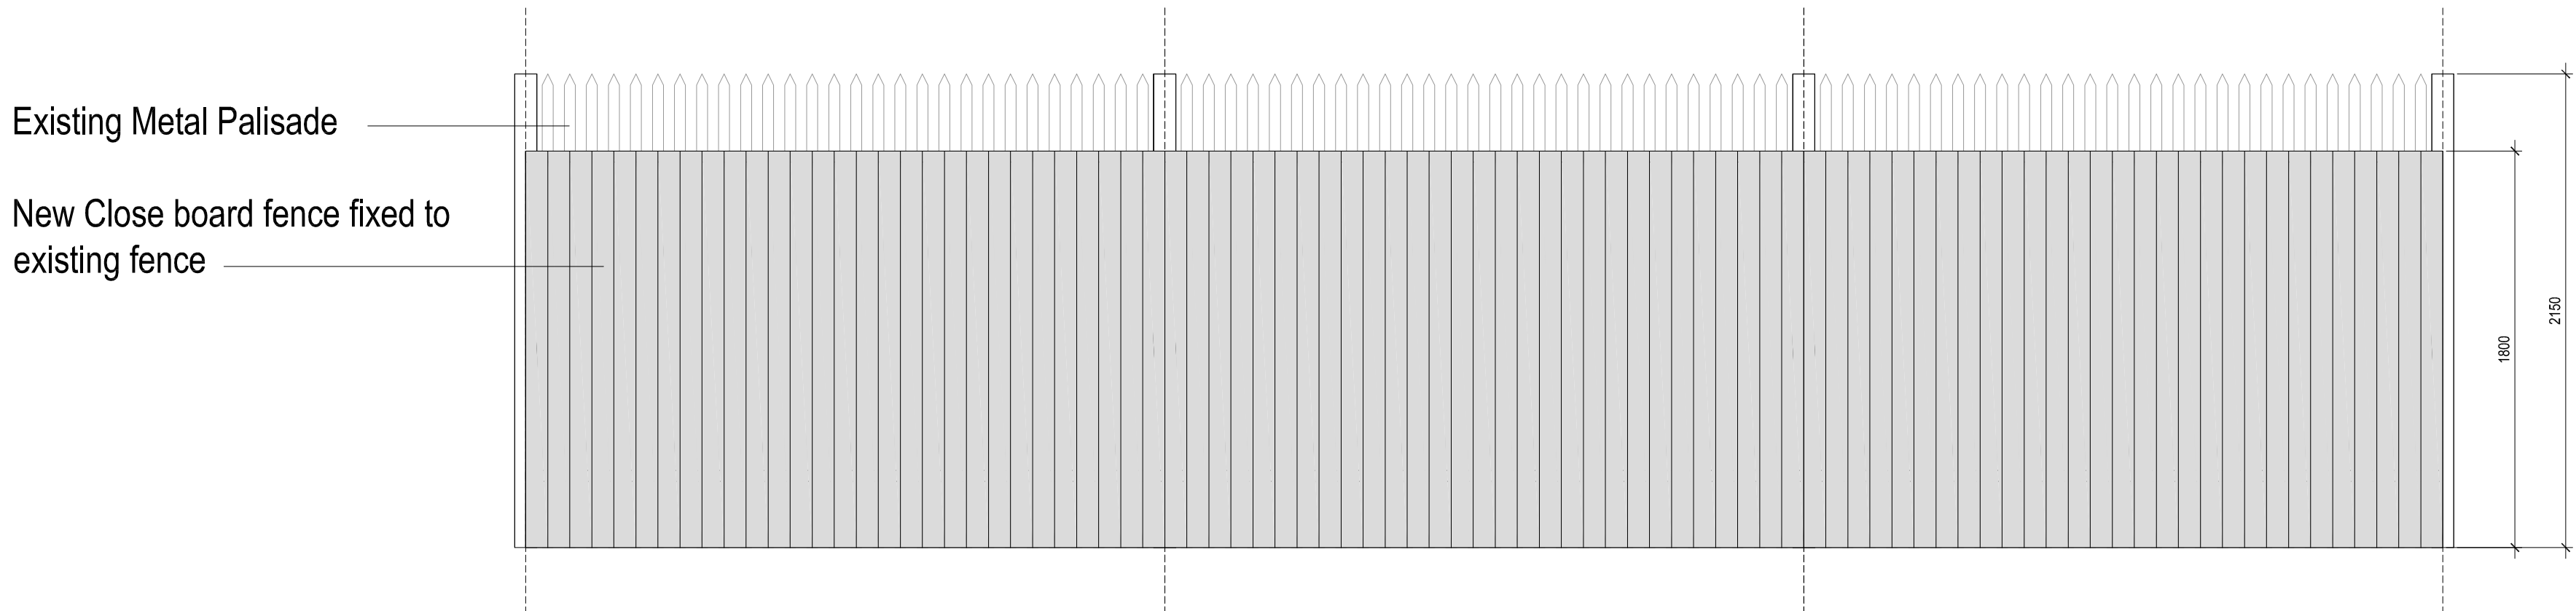

3 Proposed Elevation
SCALE 1:25

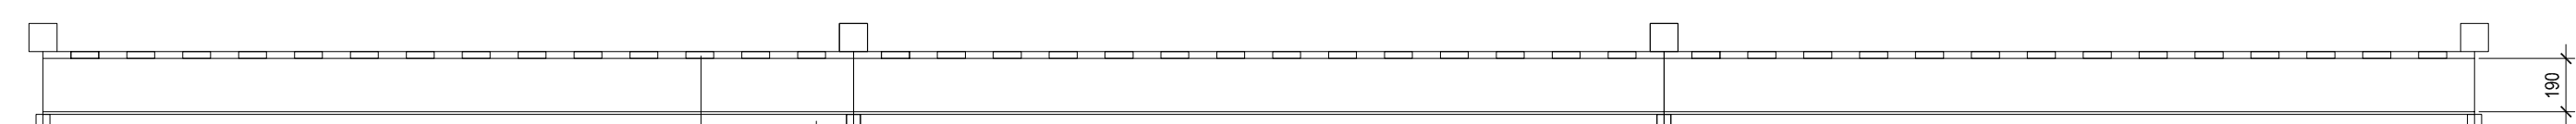

4 Proposed Plan
SCALE 1:25

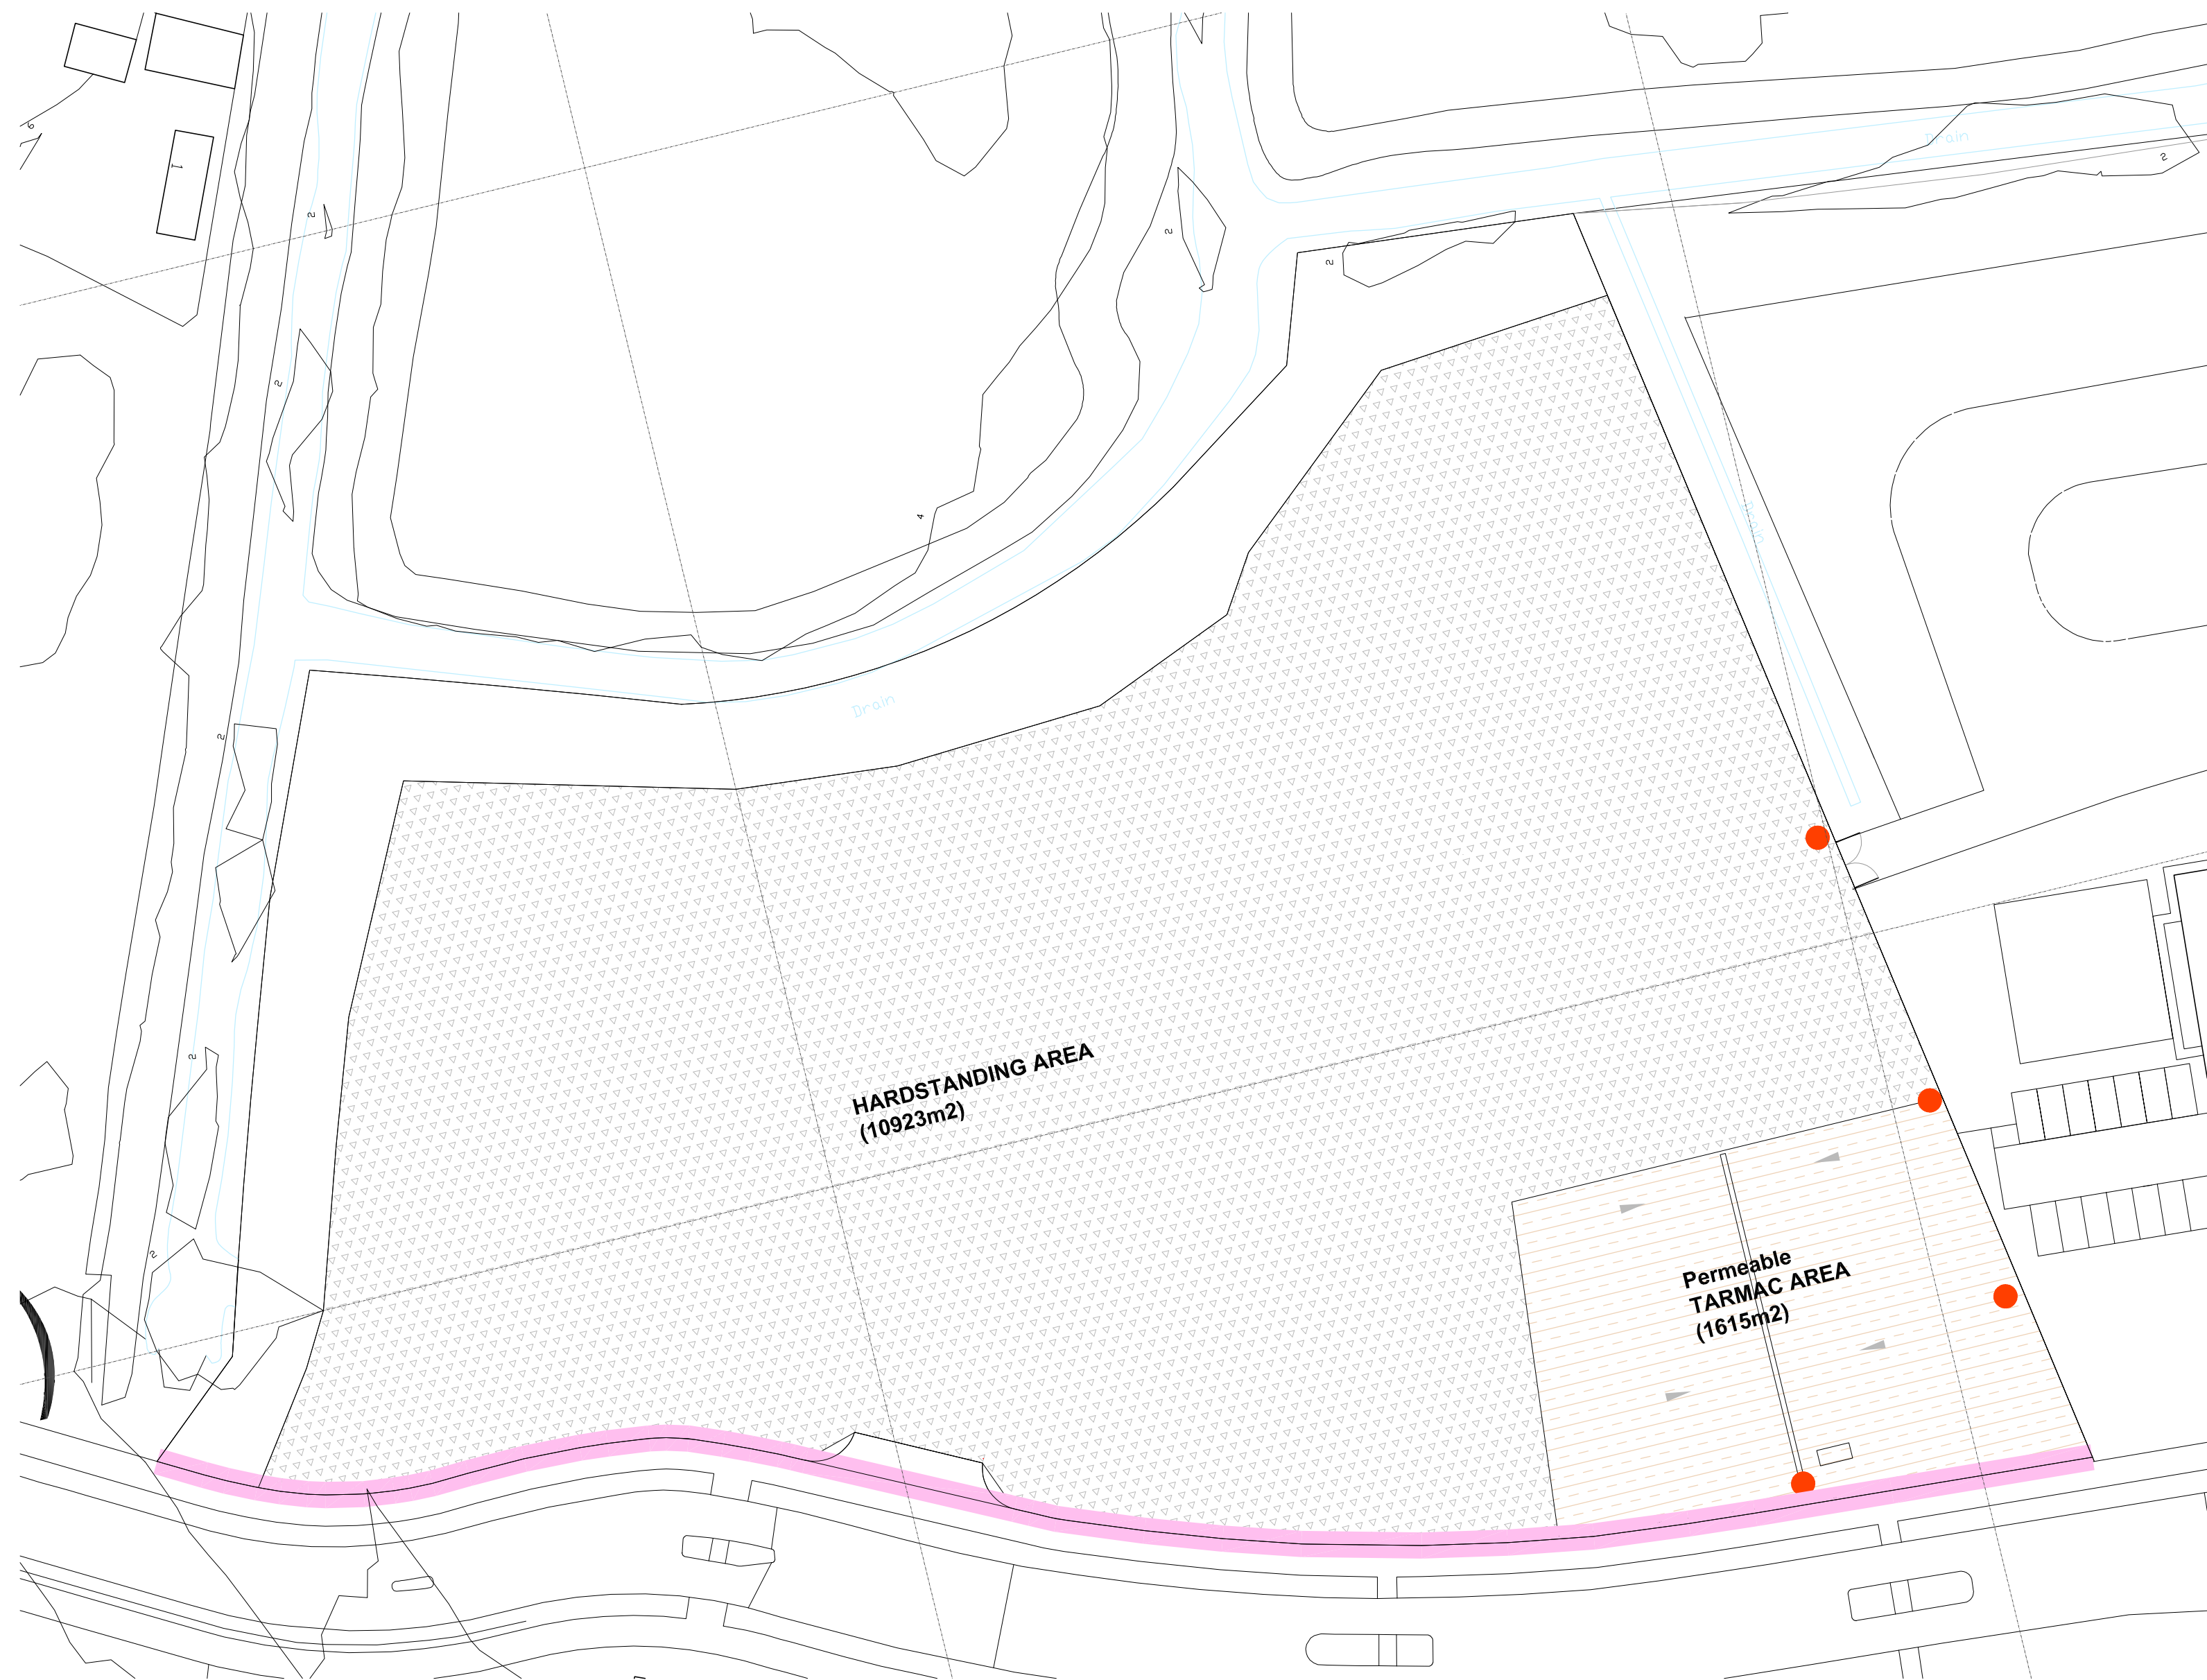

6 Plan (Extent of Fence)
SCALE 1:500



6 Elevation
SCALE 1:500

P1	Fence Elevation	16/02/26	TP	TP
REV	NOTES	DATE	BY	AUTH

DARLING ASSOCIATES
ARCHITECTS

1 Greencoat Row
London SW1P 1PQ
UK

mail@darlingassociates.net
www.darlingassociates.net
+44 20 7630 0500

DRAWING STATUS		
Planning		
TITLE		
Proposed Fence		
PROJECT		
Land at Dalefield Way (West), Gravesend		
SCALE AT A0:		SCALE AT A3:
1:250		N.T.S.
JOB NO.	DRAWING	REV.
25008	0-3-01	P1

© Darling Associates Ltd.