




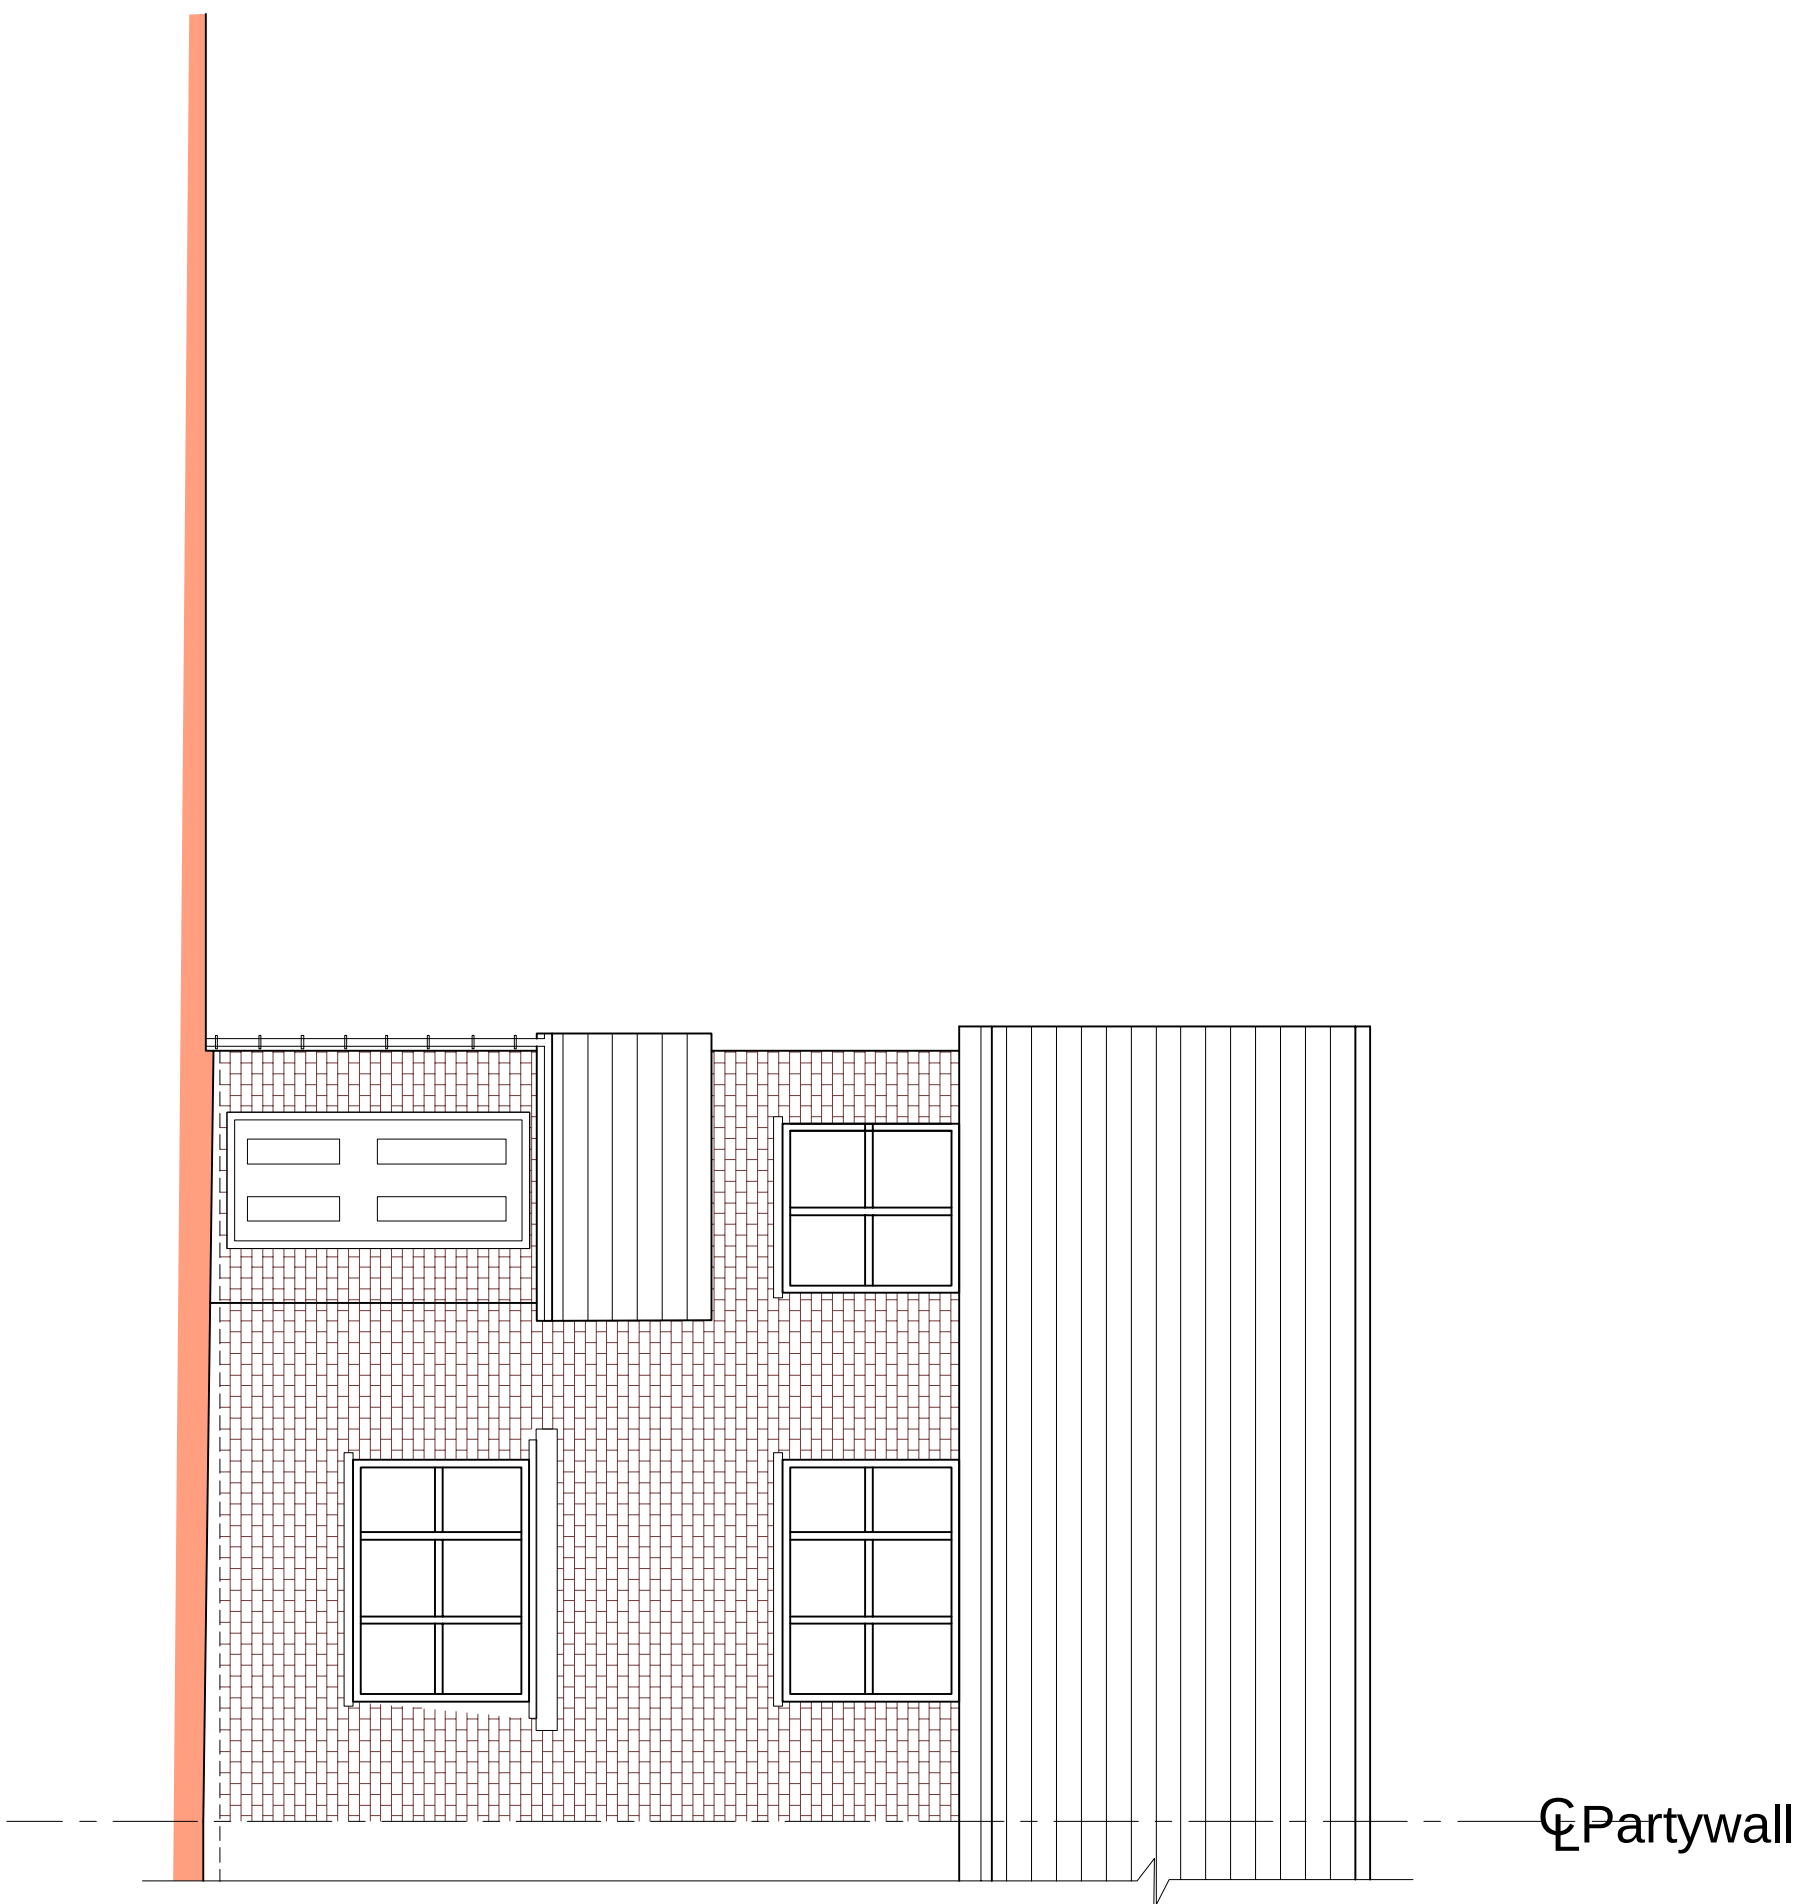



Existing Front Elevation

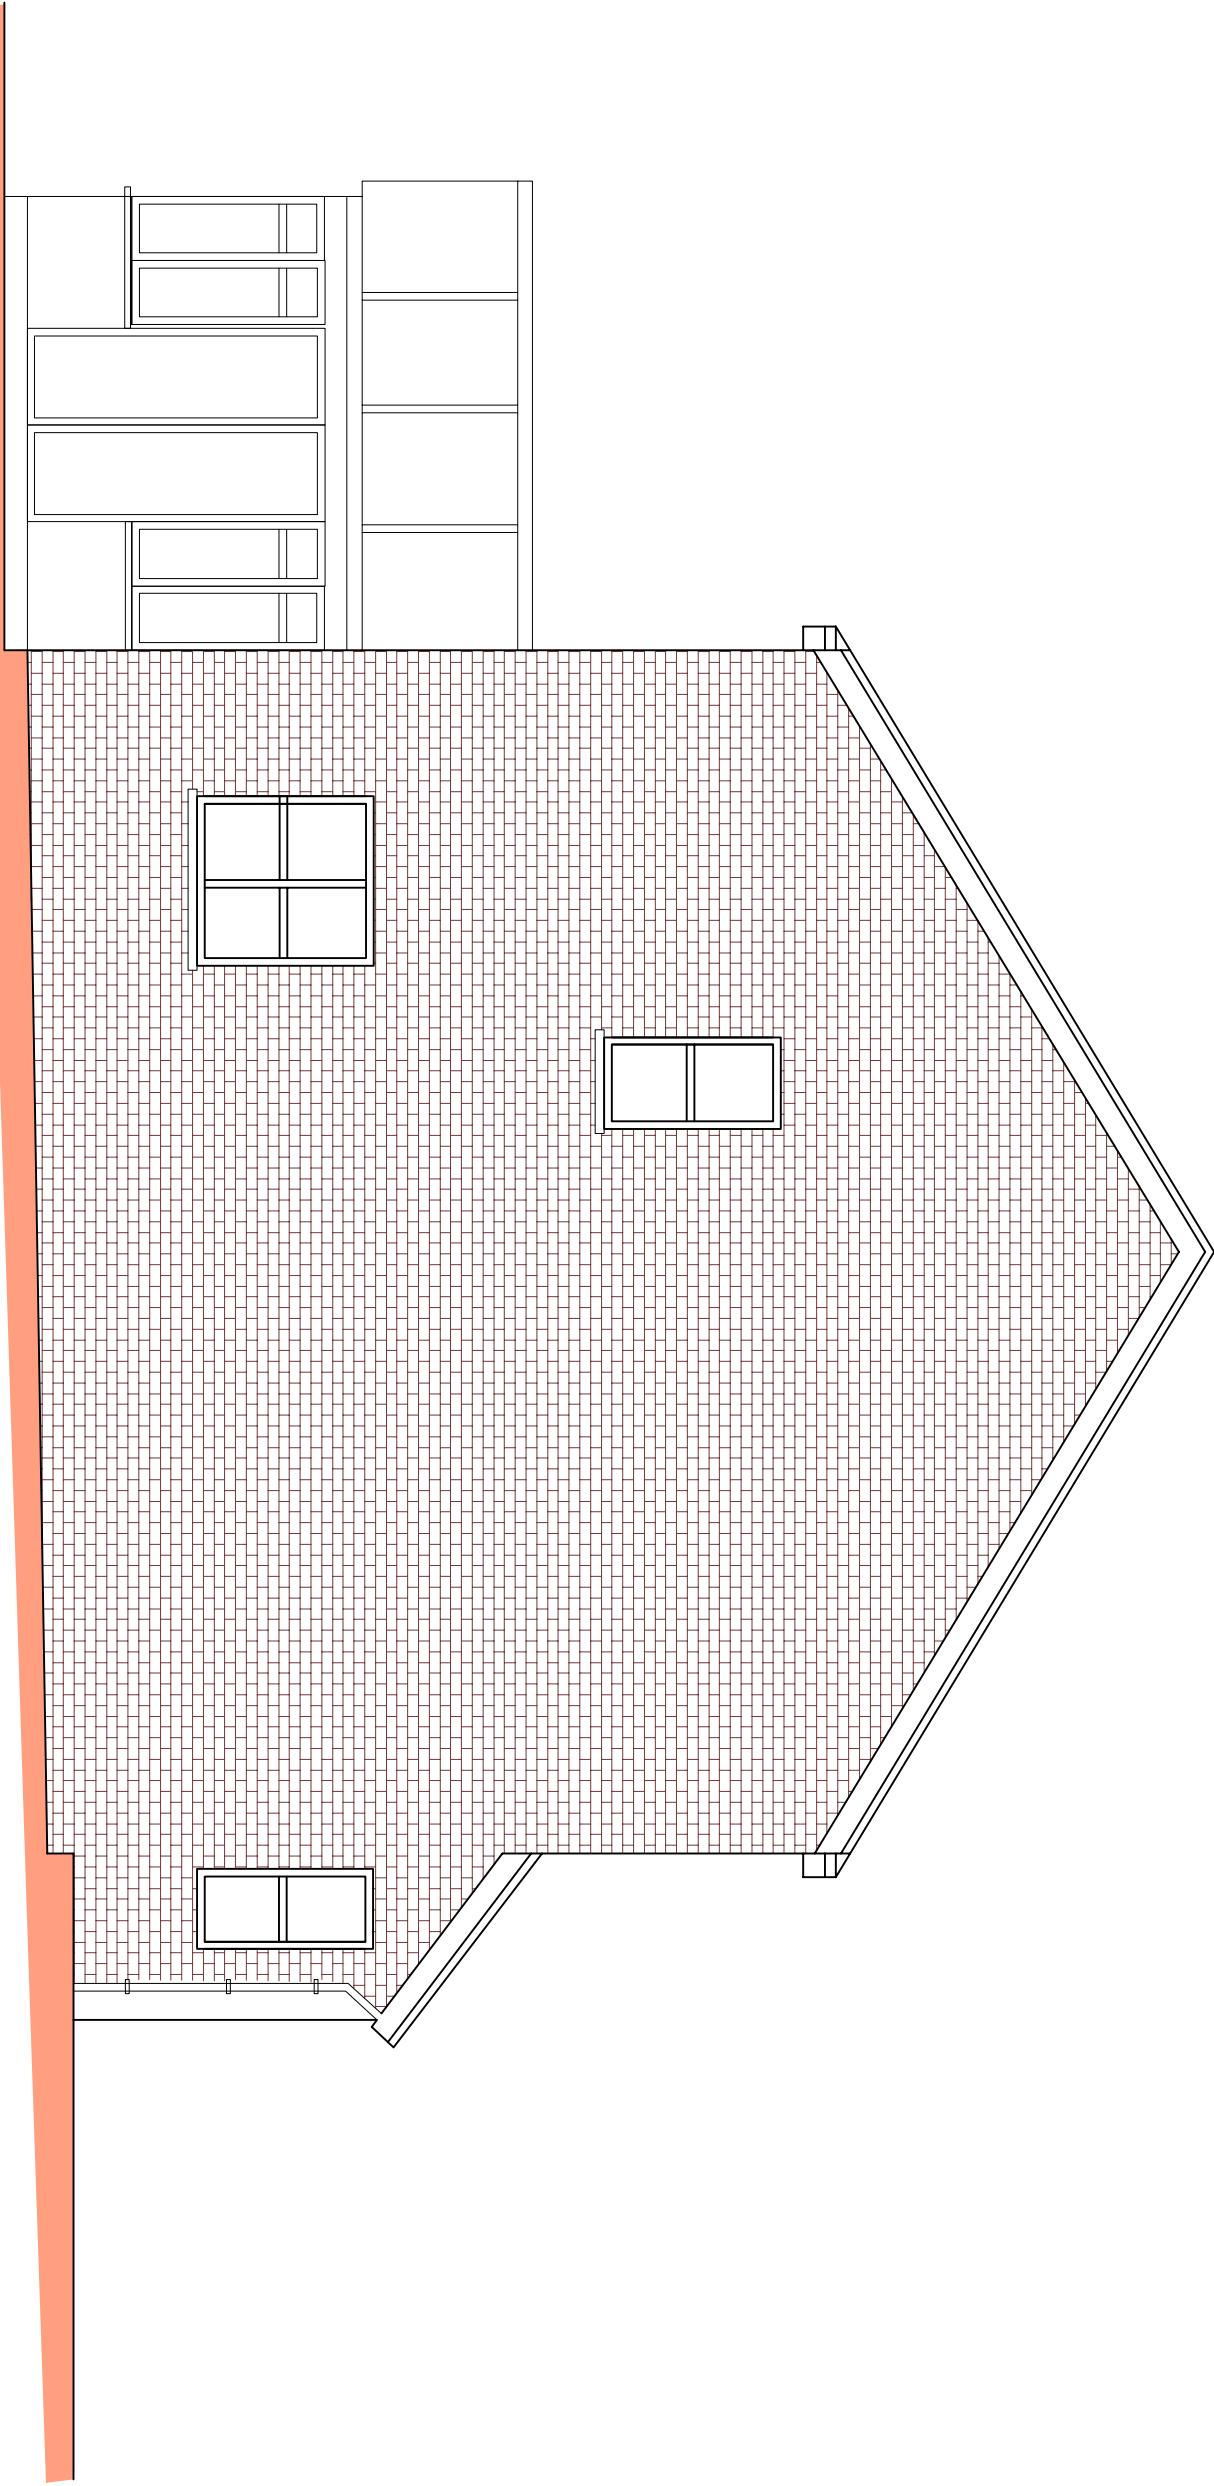

Existing Side Elevation

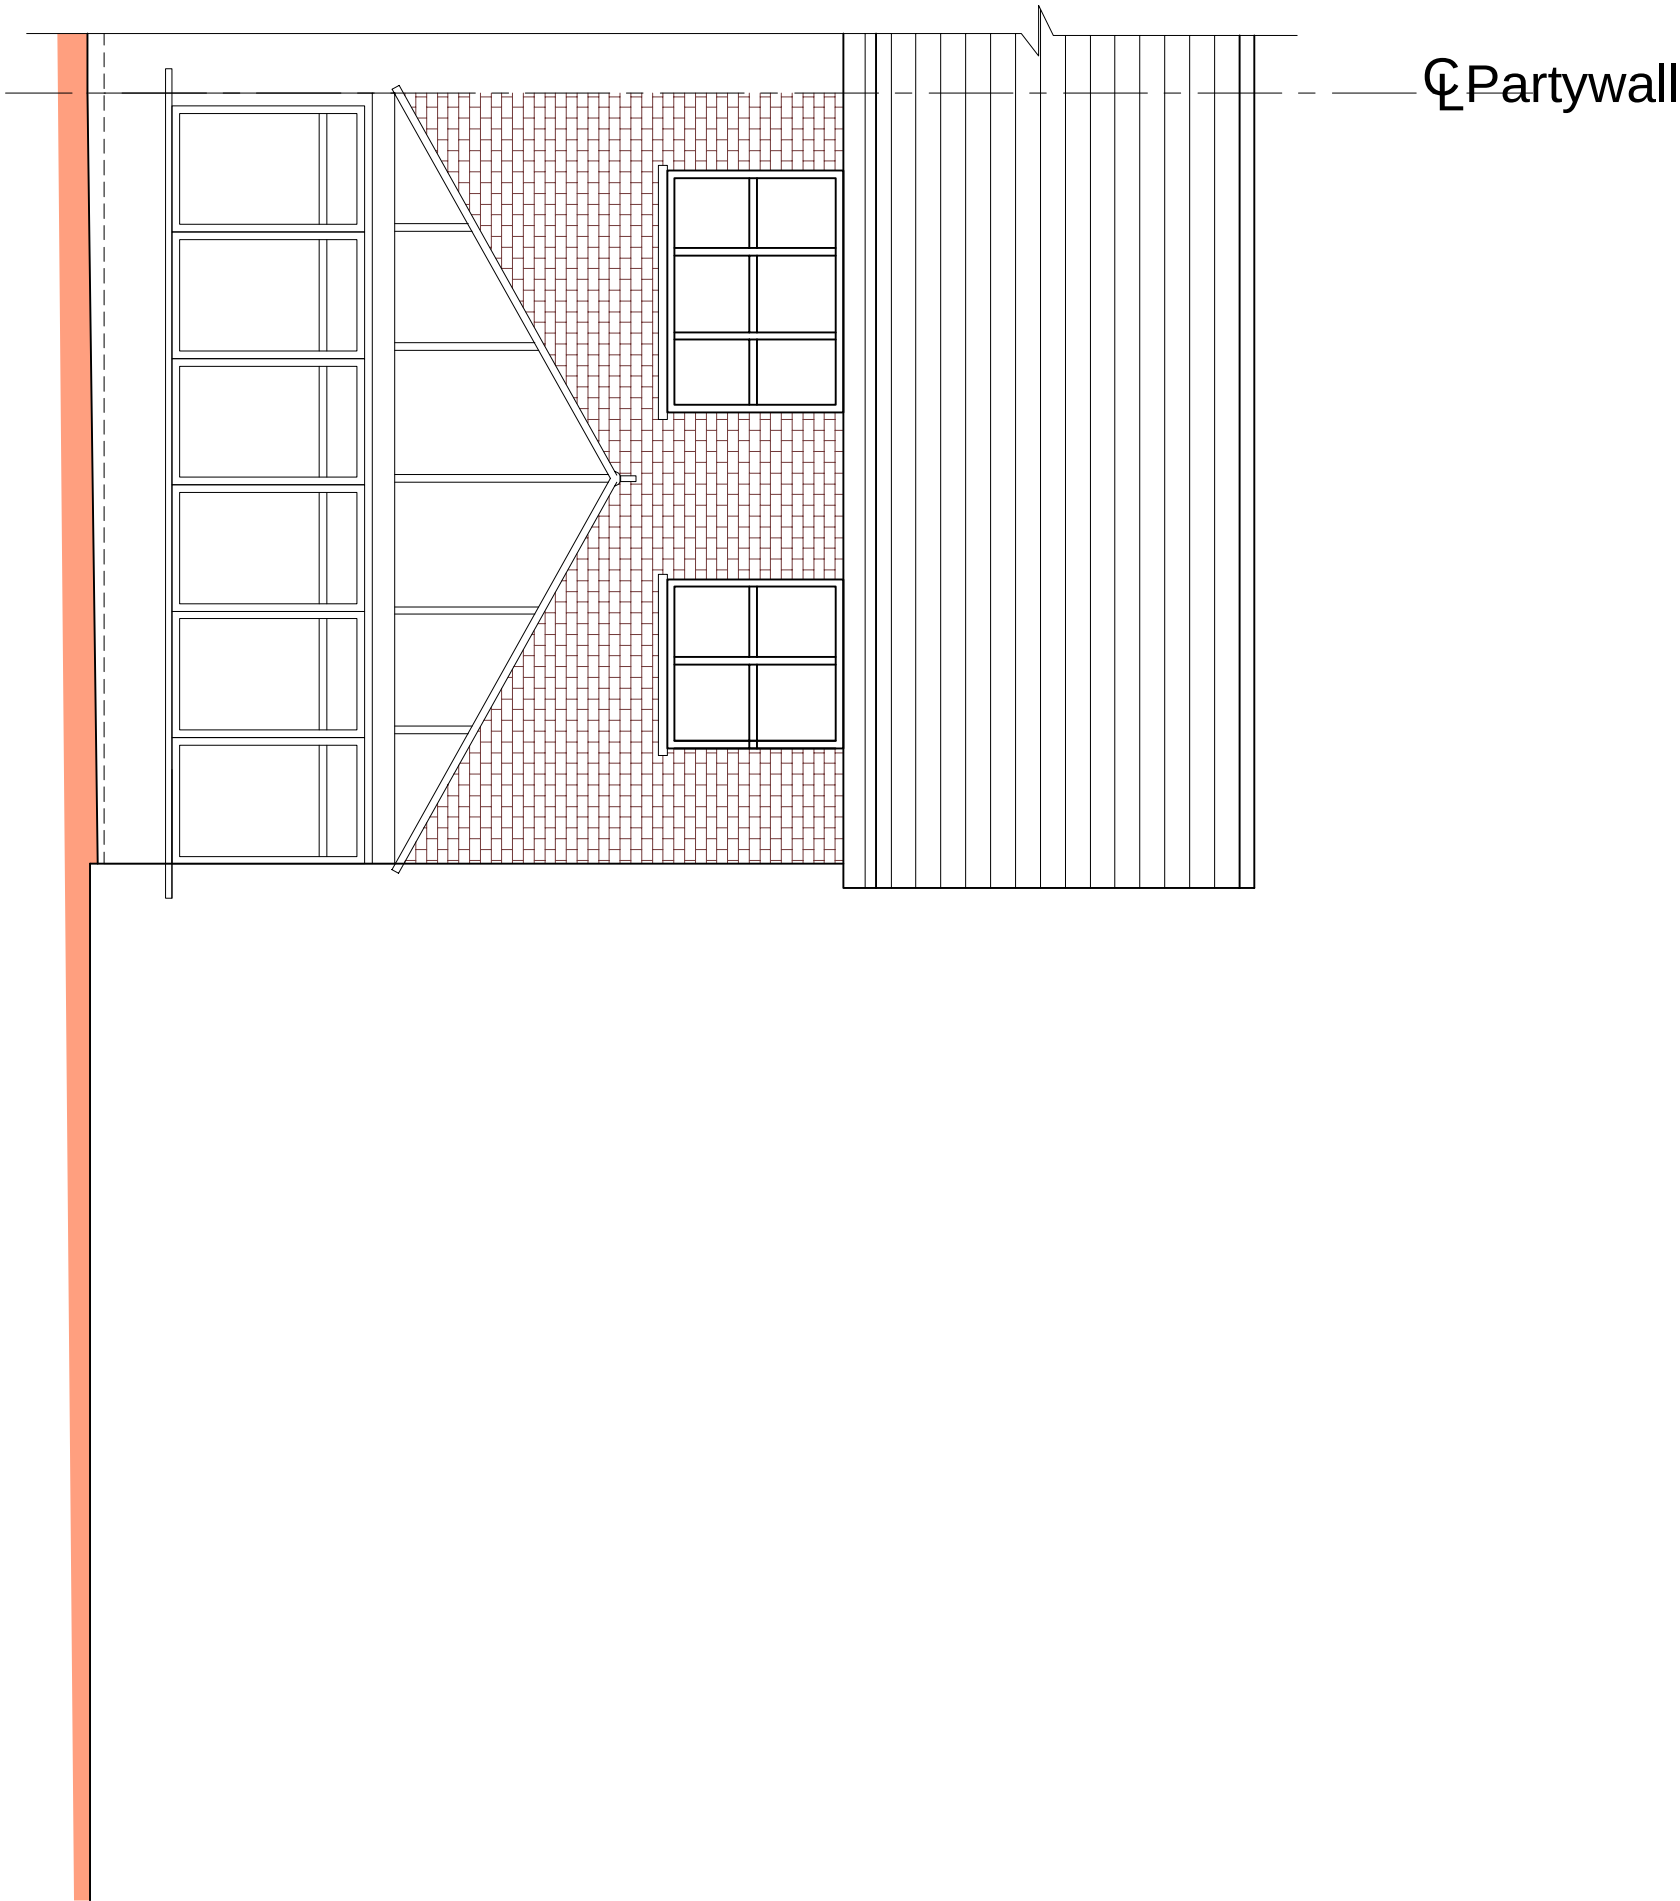

Existing Elevation

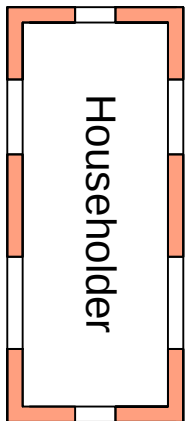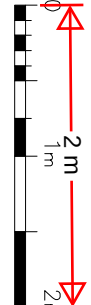

PL	ISSUED TO PLANNING	05.01.23		
Rev		Date		



Job Title
18 Saunders Close
Gravesend DA11 8SJ

Scale	1:50 @ A1	Page No.	S05	Rev	P1
Job No.	51-1000-989				