


Do not scale. All dimensions to be checked on site. This drawing is copyright of bptw partnership.

Notes/revisions:

Rev	Date	Drwn	Chkd
A	05/02/2019	AK	

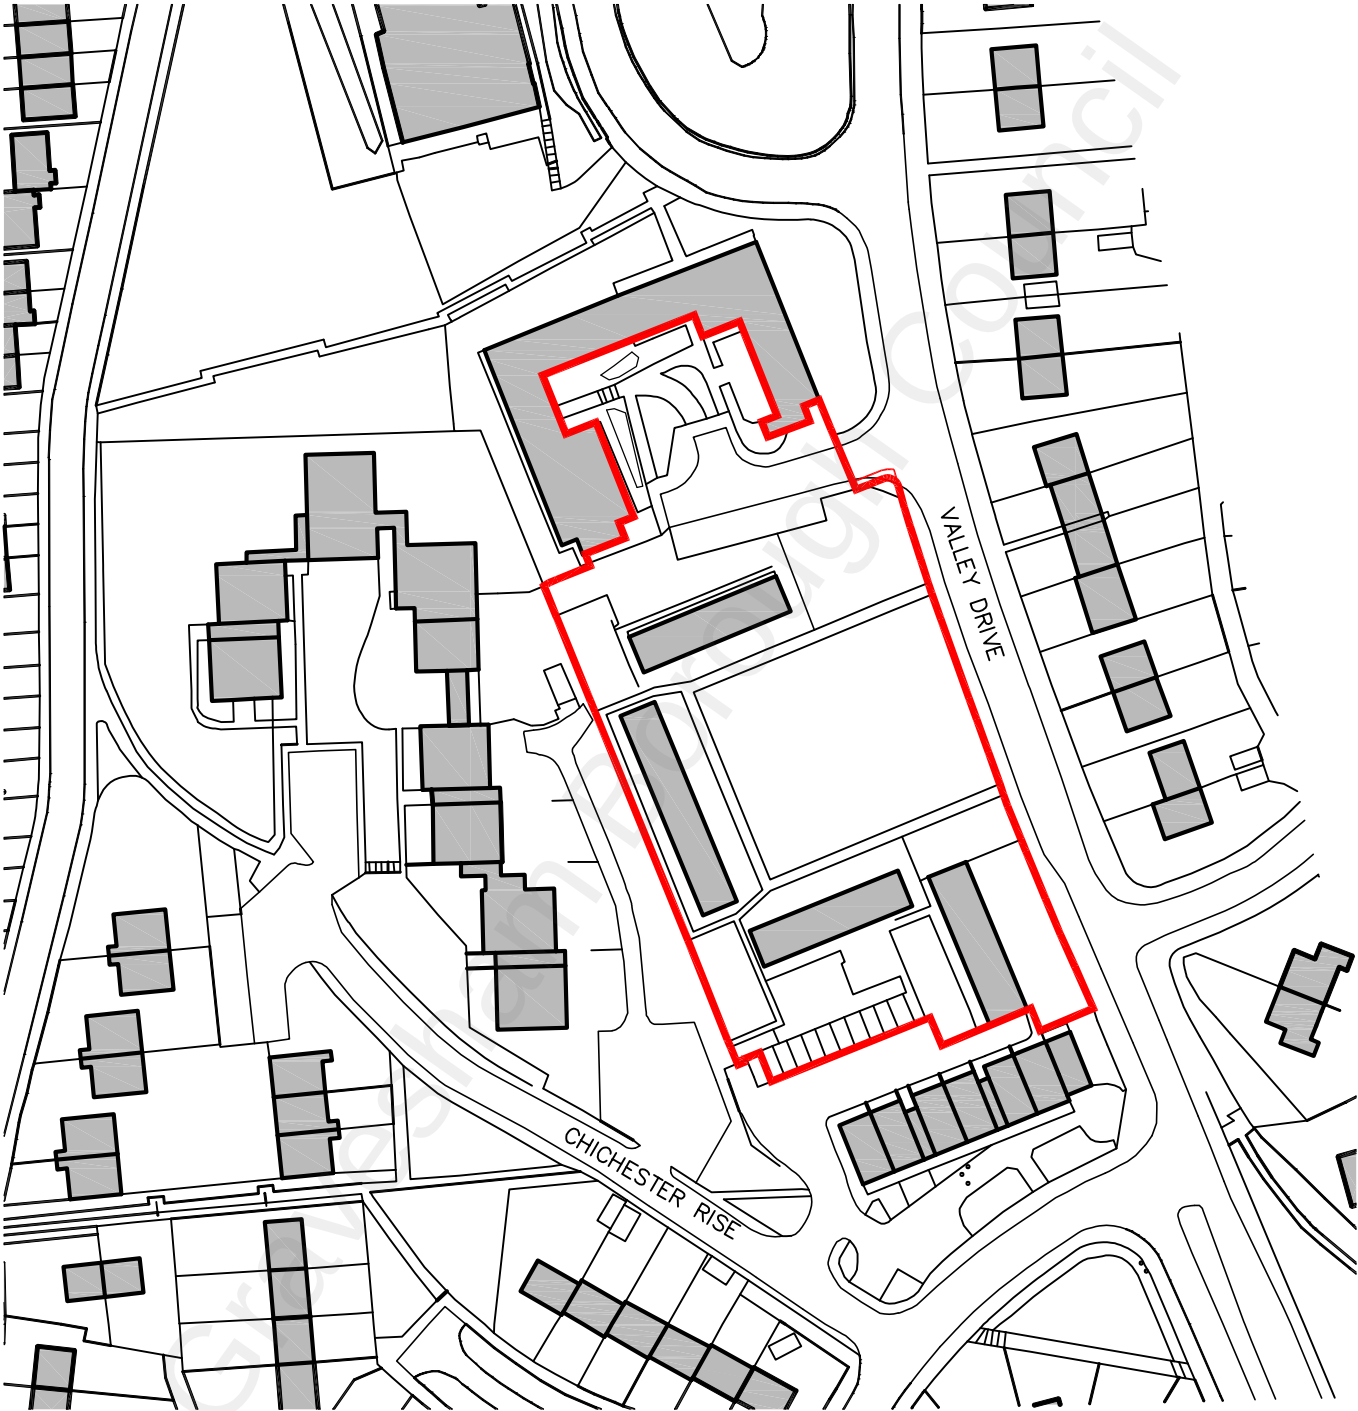

PLANNING ISSUE			
Date	OCT 2018	Client	Gravesham Borough Council
Drawn	JE	Project	Valley Drive
Check		Title	Location Plan
Scale	1:1250 @ A4	Dwgno.	17-313 / L(00) 001
		Revision	A

40 Norman Road,
Greenwich, London
SE10 9QX
t 020 8293 5175
bptw.co.uk

