


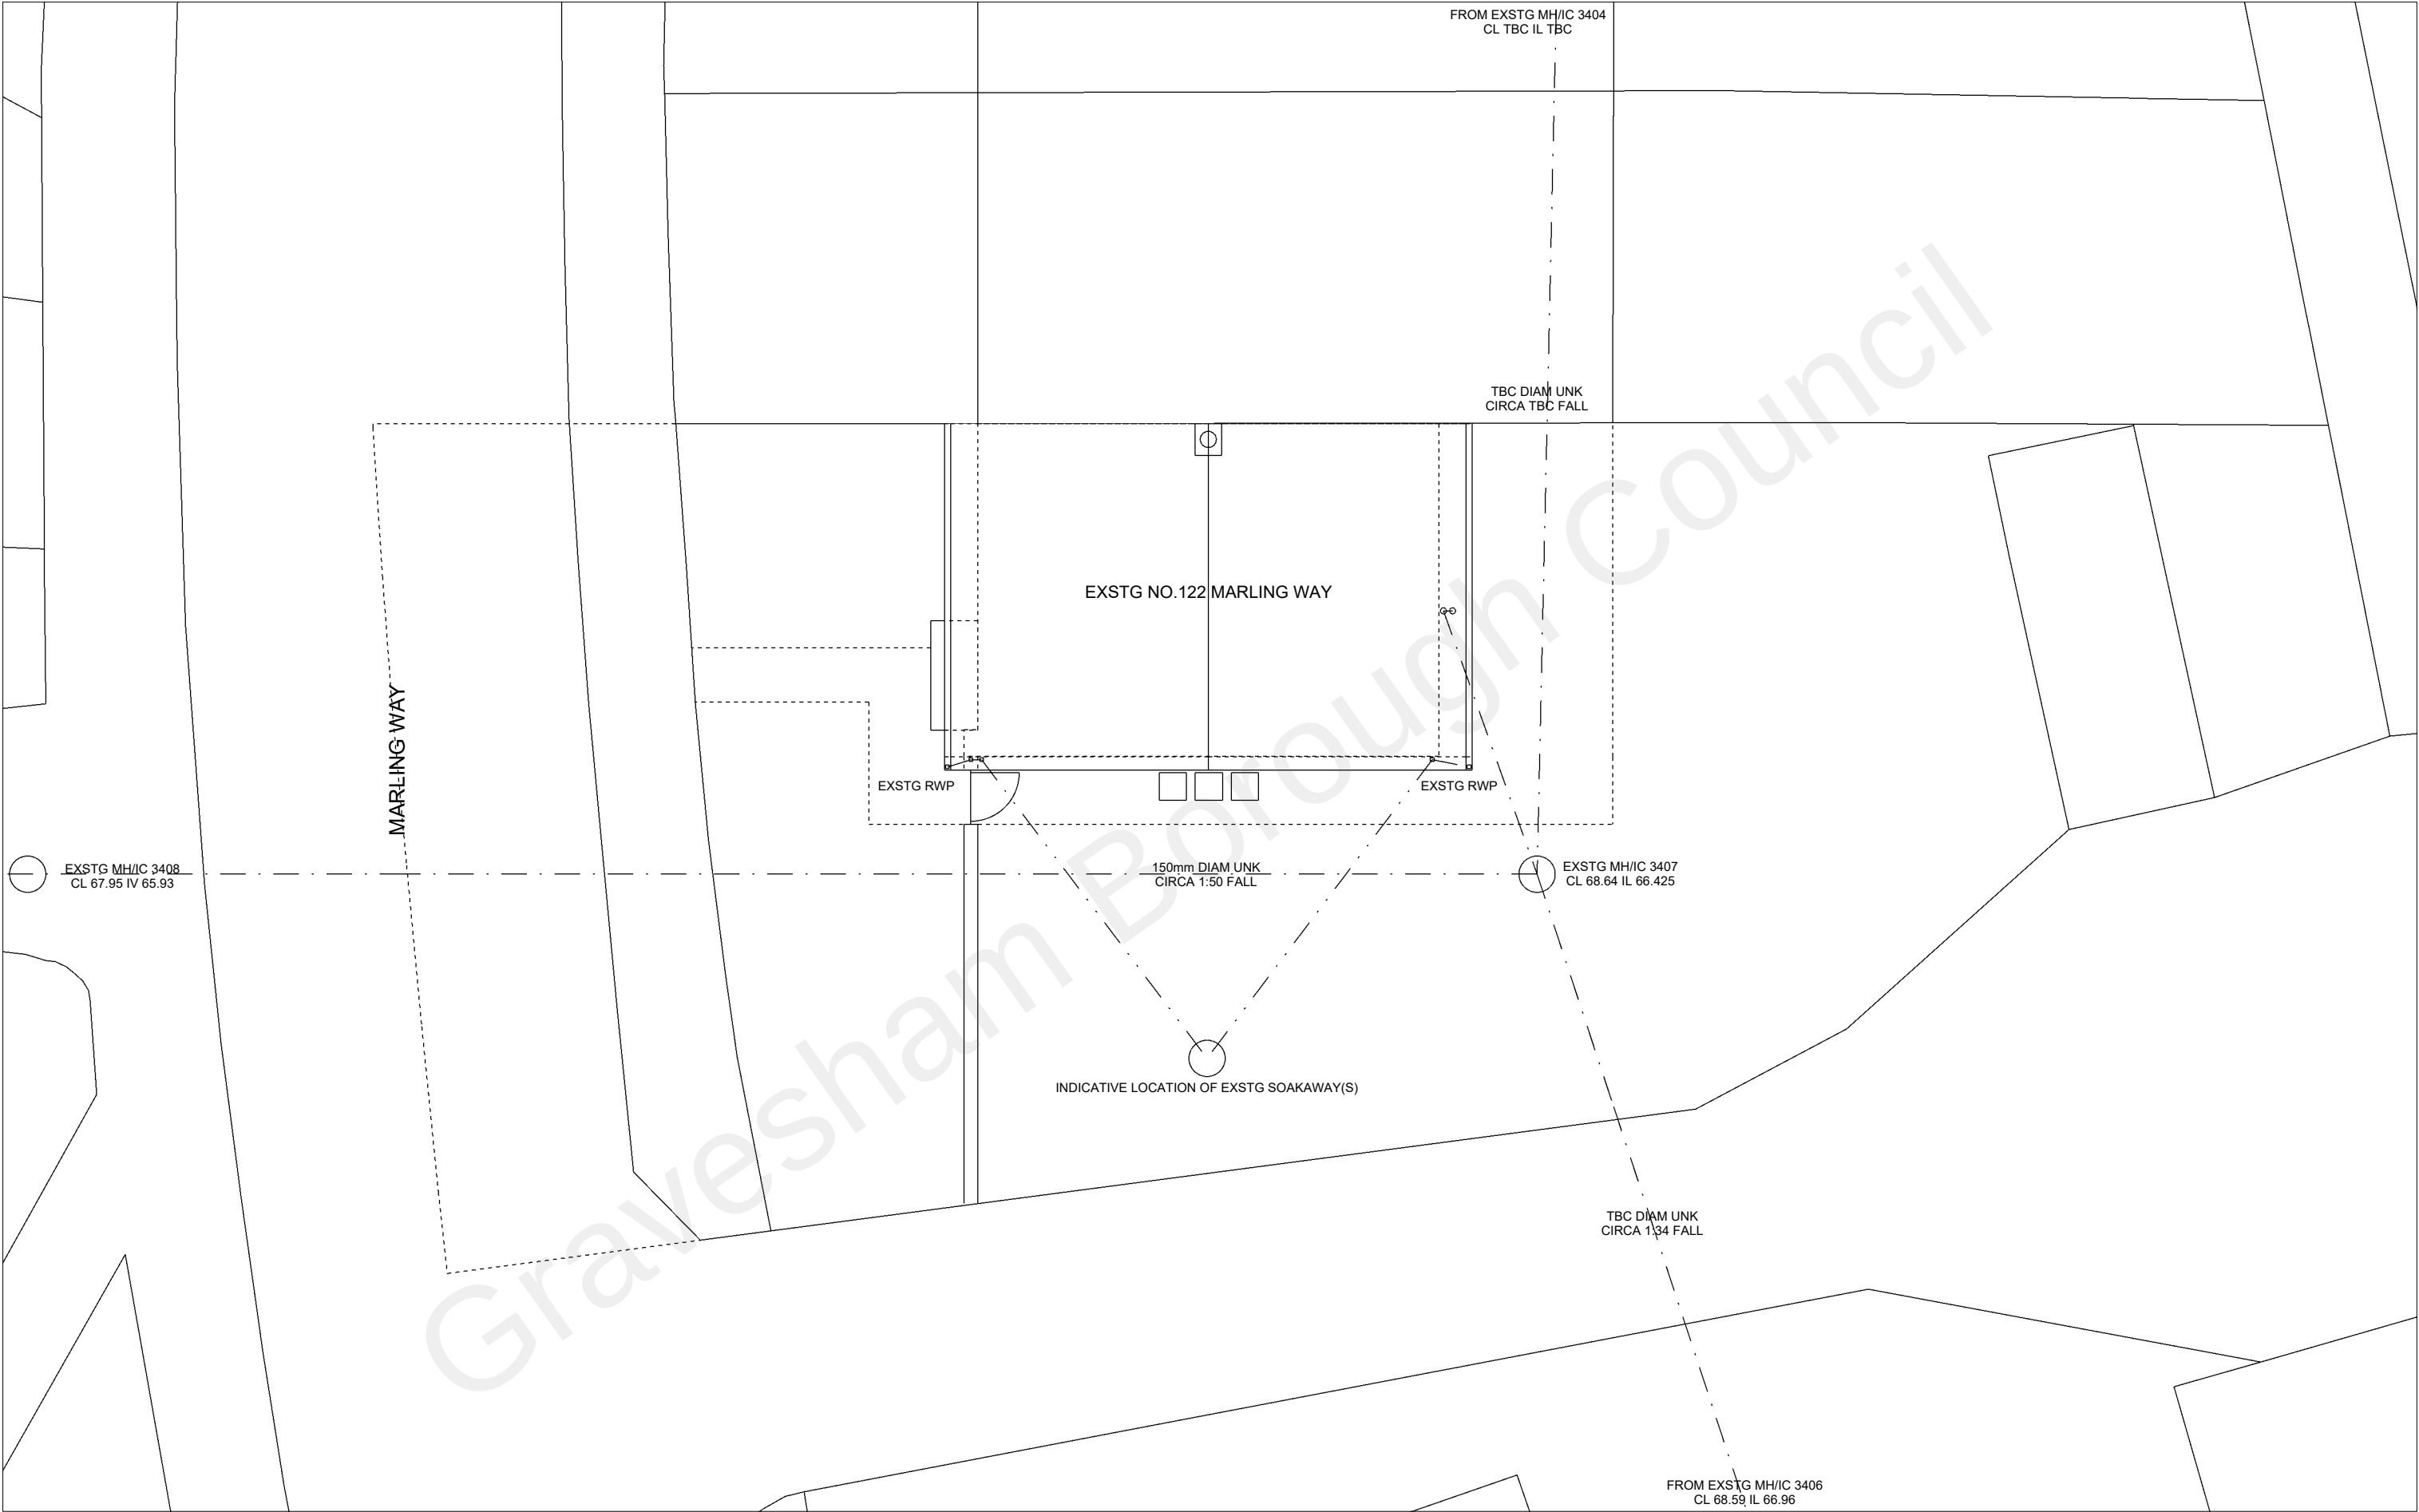


Steve Baker Architect
78 Pound Road East Peckham Tonbridge Kent TN12 5BJ
18 Hatton Place London EC1M 8RU
T: +44 (0)1622 870275
E: contact@stevebakerarchitect.com
W: www.stevebakerarchitect.com

S	R	Date	Description
			© COPYRIGHT 2020 STEVE BAKER ARCHITECT Ordnance Survey. © Crown Copyright 2020. All rights reserved. Supplied by Getmapping Licence number 100042766.
Note - Do not scale from this drawing. All dimensions must be checked on site by the contractor and any discrepancies reported immediately.			



D and K PARTRIDGE + J and C CASSIDY

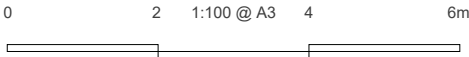

Client: D and K PARTRIDGE + J and C CASSIDY			
Project Title: MARLING WAY, GRAVESEND			
Status: PLANNING	Stage: P	Scale: 1:100	Sheet: A3

Drawing Title: EXISTING SITE BLOCK PLAN (SERVICES)				
Project No: A21360	Disc: A	Building: -	Package: -	Drawing No: Revision: 1001A _