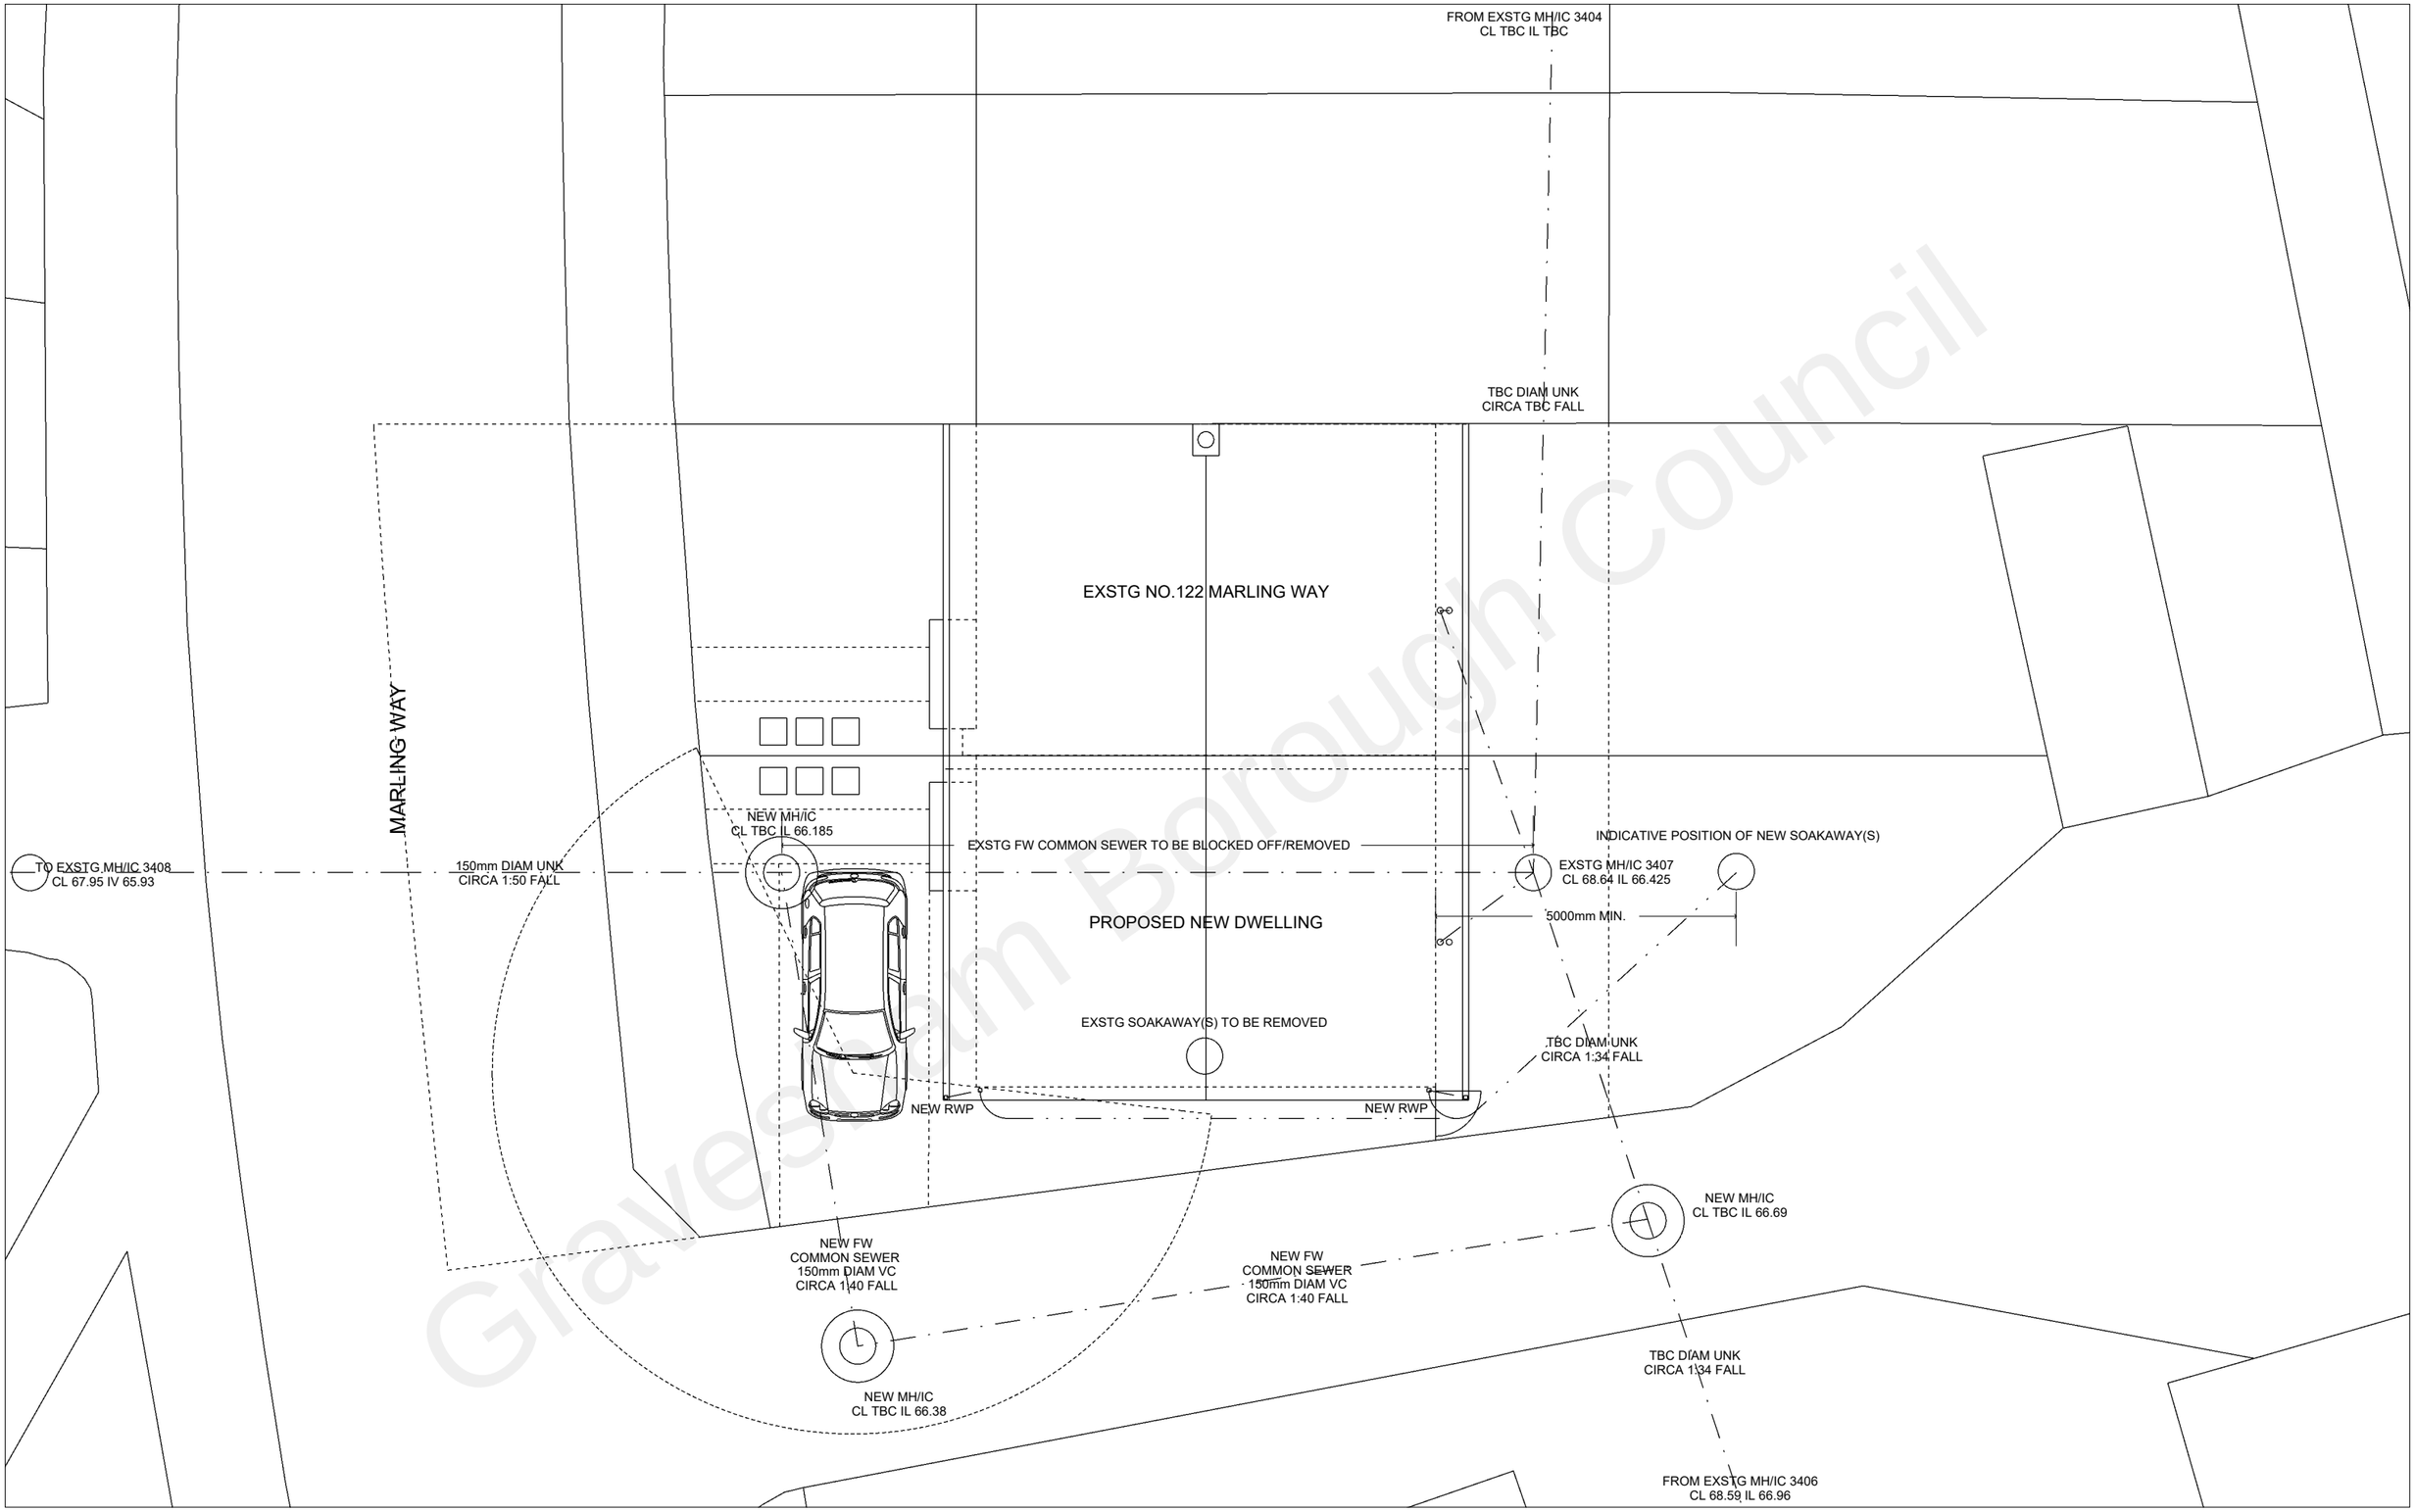


Gravesham Borough Council

Steve Baker **Architect**

78 Pound Road East Peckham Tonbridge Kent TN12 5BJ

18 Hatton Place London EC1M 8RU

T:+44 (0)1622 870275
E:contact@stevebakerarchitect.com
W:www.stevebakerarchitect.com

S	R	Date	Description

© COPYRIGHT 2020 STEVE BAKER ARCHITECT
Ordnance Survey. © Crown Copyright 2020. All rights reserved.
Supplied by Getmapping Licence number 100042766.

Note - Do not scale from this drawing. All dimensions must be checked on site by the contractor and any discrepancies reported immediately.

D and K PARTRIDGE + J and C CASSIDY

0 2 1:100 @ A3 4 6m

Client:
D and K PARTRIDGE + J and C CASSIDY
Project Title:
MARLING WAY, GRAVESEND

Status:	Stage:	Scale:	Sheet:
PLANNING	P	1:100	A3

Drawing Title:
PROPOSED SITE BLOCK PLAN (SERVICES)

Project No:	Disc:	Building:	Package:	Drawing No:	Revision:
A21360	A	-	-	1101A	A