1. THIS DRAWING MUST BE READ INCONJUNCTION WITH ALL OTHER RELVANT SPECIFICATIONS AND DRAWINGS

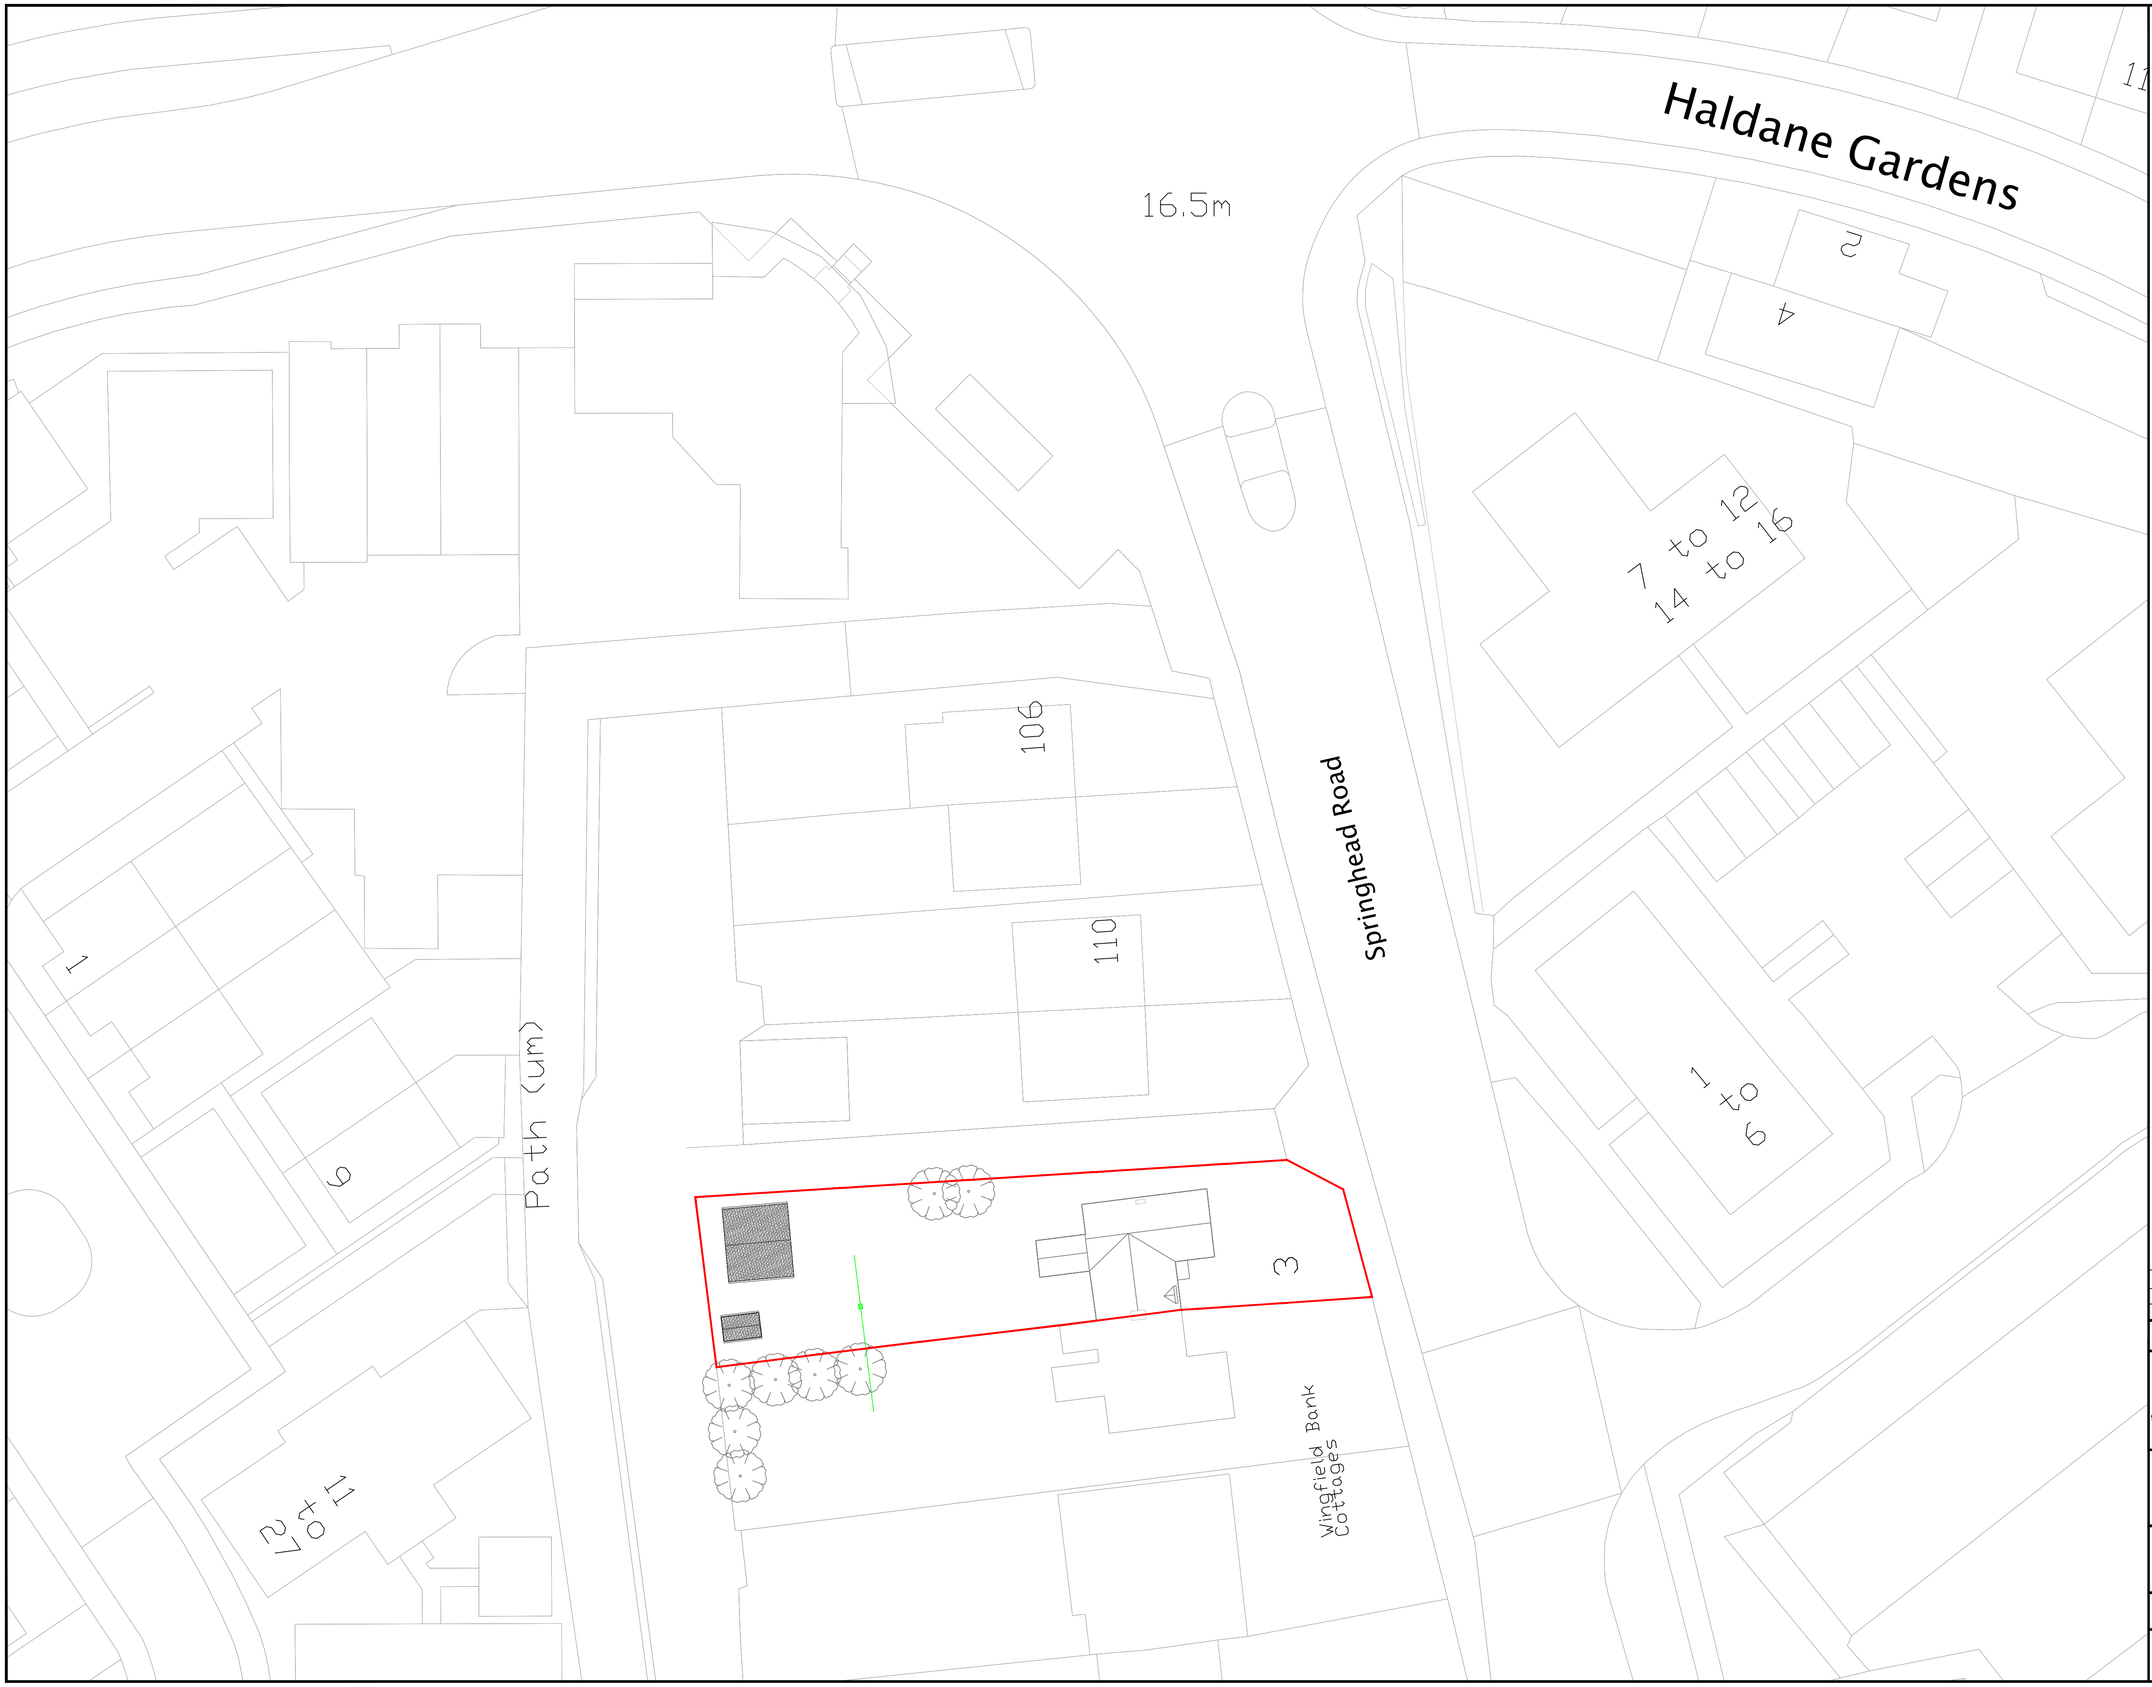

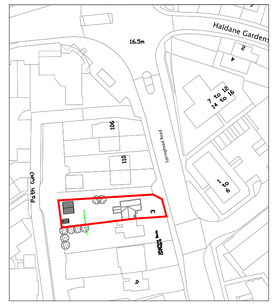

Location Plan
Scale 1:1250
0 10m 20m 30m 40m 50m

N

N

0 2m 4m 6m 8m 10m
1:200 @ A1

Rev		Date	
P1	ISSUED TO PLANNING	01.x.x	

IMPERIAL STRUCTURAL
9A THE PINNACLE - 160 HIGH ROAD, CHADWELL HEATH - ROMFORD - RM6 6PN
07940121222
www.ispl.uk

Job Title
3 Wingfiled Bank Cottages
Springfield Road Northfleet
DA11 8HT

Drawing Title
Existing Block Plan

Scale	Date		
1:200 @ A1	FEB`25		

Job No.	Dwg No.	Rev
51-1000-989	S01	P1