


NOTES

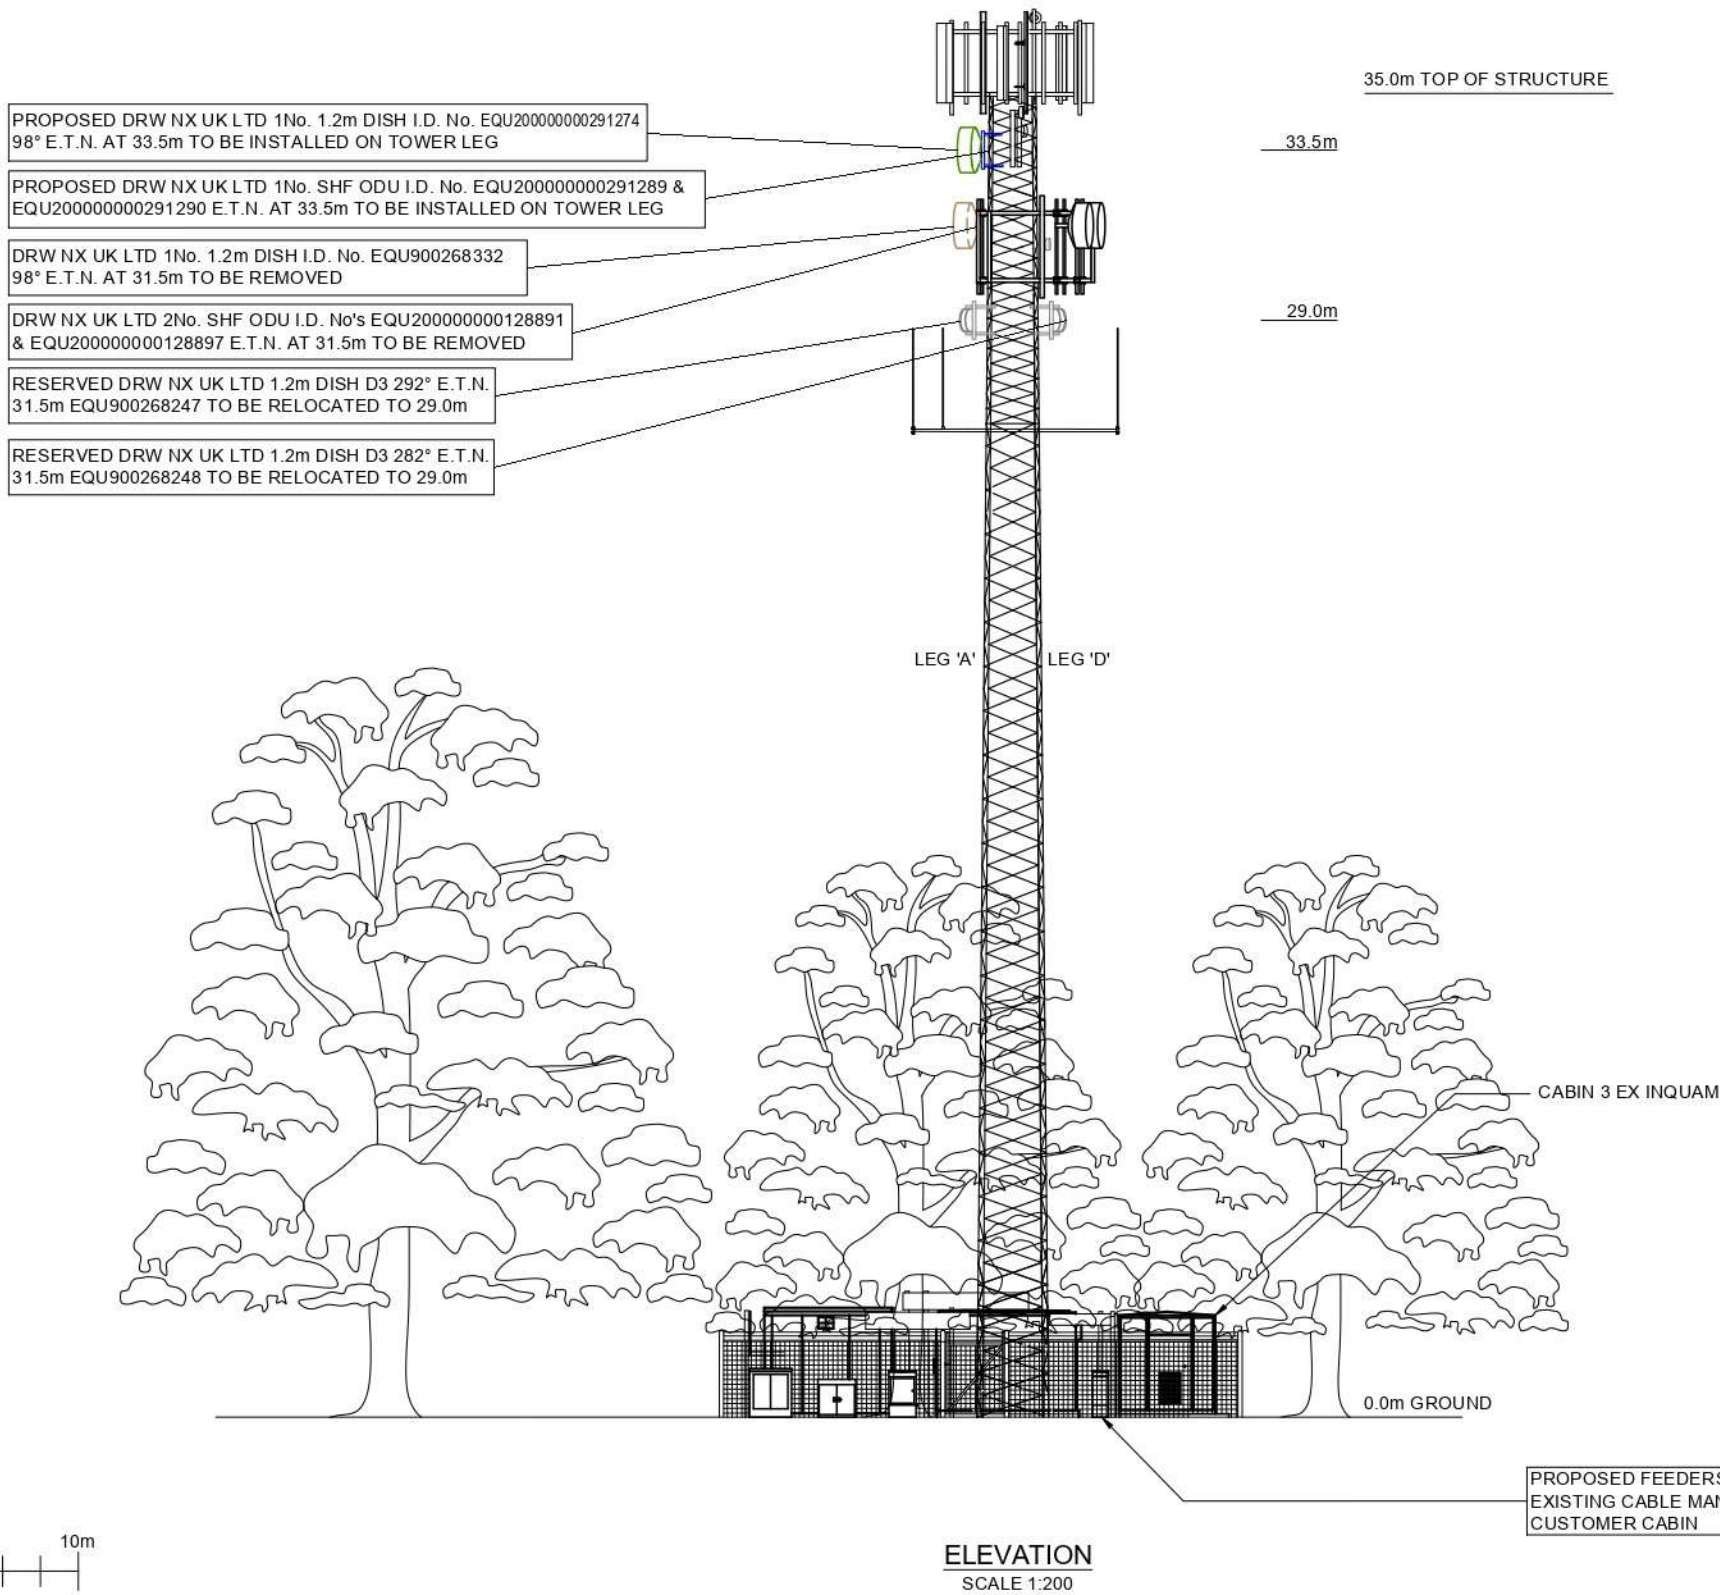

PROJ No.		COL.MOD.UK.0002194			
19		13/03/24	HFC	HFC	
18	COM-0026193 AS BUILT	23/06/23	HFC	MIT	
17	202881 PLANNING ISSUE	23/01/19	HFC	LBG	
16	200969 DECOM	02/05/18	BB	MF	
15	193734 AS BUILT	18/07/17	HFC	MF	
ISS	REVISION	DATE	DRN	APP	



CELINEX UK
R+, 4TH FLOOR, 2 BLA GRAVE STREET, READING, RG1 1AZ
Tel. 020 4520 8553

SITE No 1490517
INN ON THE LAKE
INN ON THE LAKE HOTEL
OFF WATLING STREET (A2)
GRAVESEND
KENT
DA12 3HB

NGR TQ 67664 69820

OS GRID 567664,169820

TITLE
ELEVATION
PROPOSED
DRW NX UK LTD

SCALE 1:200

DRAWN IM 28/05/11

APPROVED HFC 13/03/24

DRG No. Sheet 1 of 1 Rev

1490517-32-150-MD019 19

FEINT DETAILS INDICATE LOCATIONS
RESERVED FOR OTHER PROPOSALS
WHICH MAY BE THE SUBJECT OF
SEPARATE APPLICATIONS