


Proposed Landscaping Plan

Approx. location of historical information board

Planting




Legend Soft Landscaping

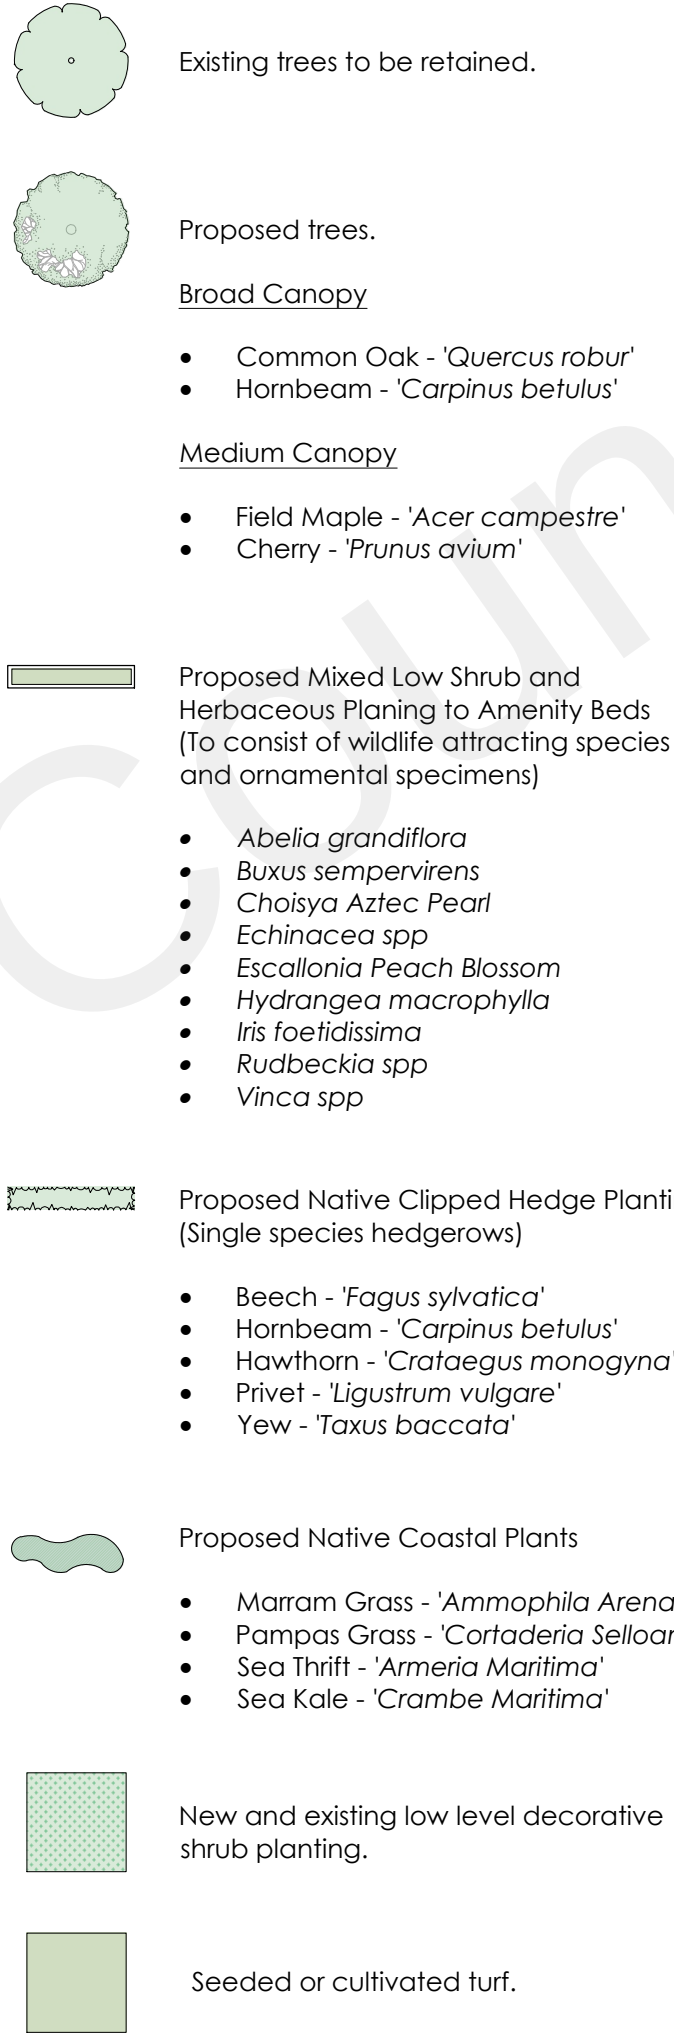

Legend Boundary Treatments



Legend Hard Landscaping

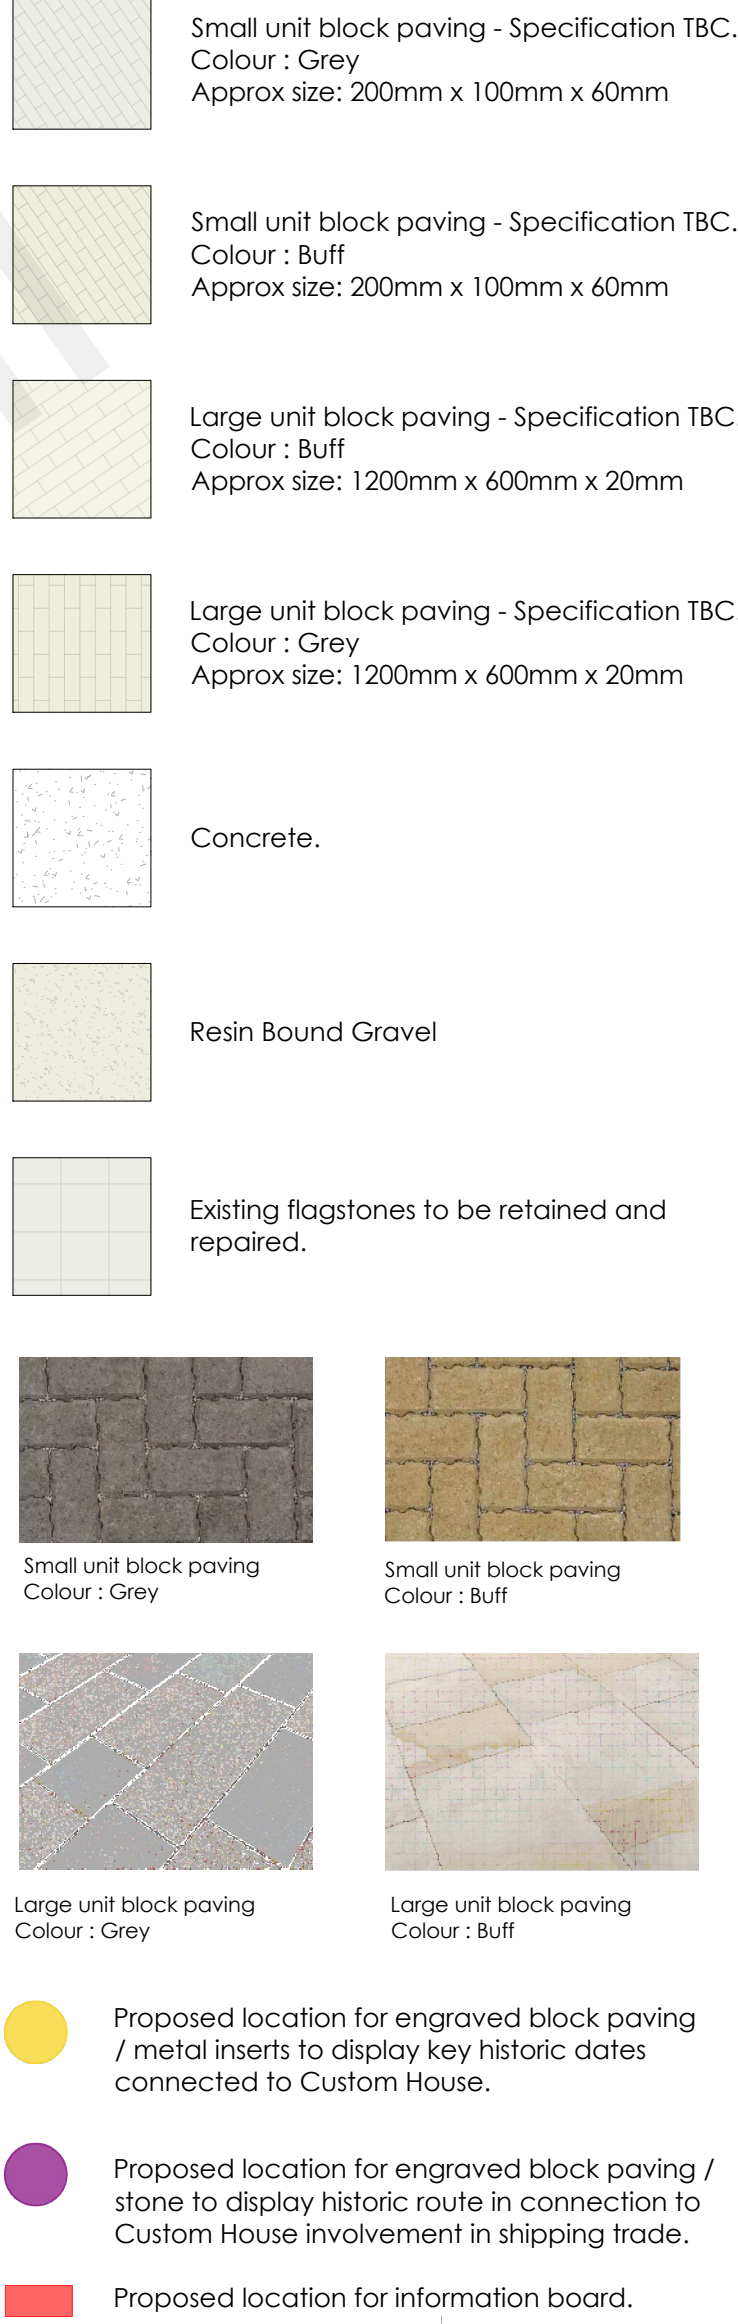

TURNER JACKSON+DAY ASSOCIATES

Radio House
Thanet Way, Whitstable
Kent CT5 3QX
t: 01227 261453
e: enquiries@tjda.co.uk
www.turnerjacksonday.co.uk

client details
Mile Property Group Ltd

project details
Custom House
The Terrace, Gravesend, DA12 2DE

drawing title
Proposed Landscaping Plan

date
Apr'21

scale
1:200@A1 RG

drawn by
checked by

project no.
1735

drawing no.
050

revision
A