


71 ST DUNSTAN DRIVE, GRAVESEND, KENT DA12 4BH

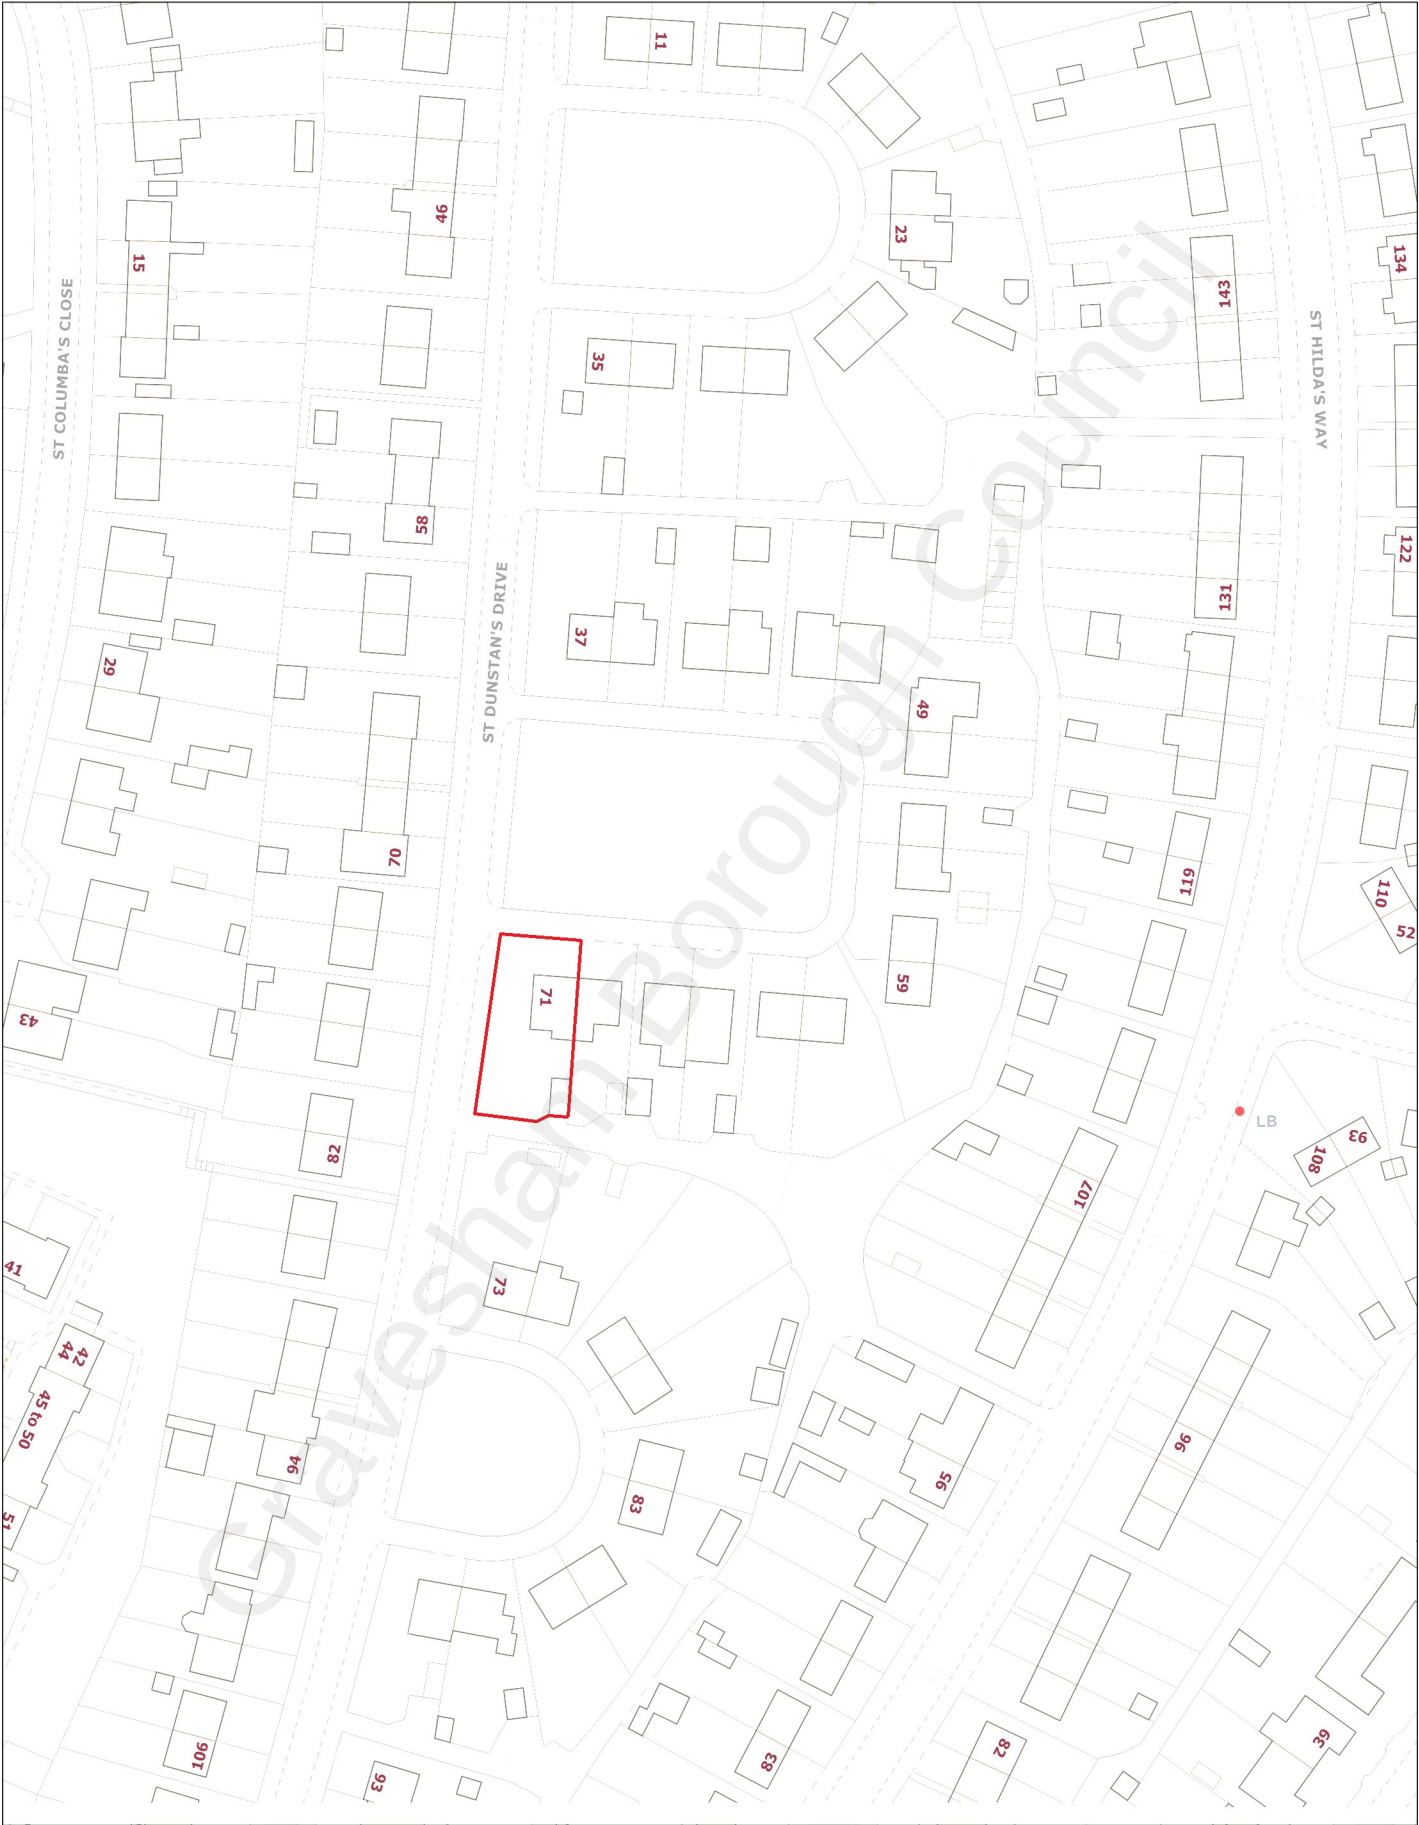

Scale 1:1250

