



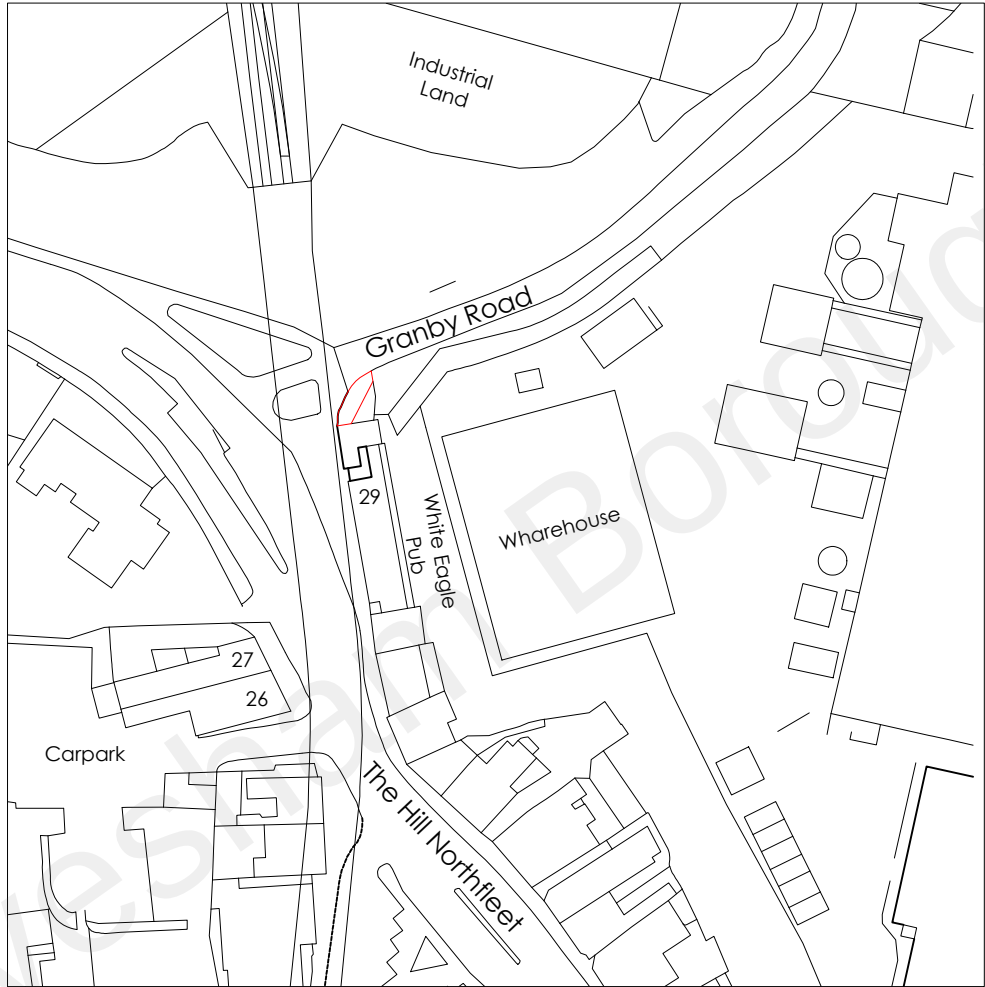

Crown copyright and database rights (2021) OS (100063368)

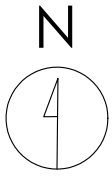

Title
Site Location Plan

Address
29 The Hill, Northfleet, Gravesend,
DA11 9EX

Client



Job No.
19893

Issued
10/05/22


Scale
1:1250 @ A3

Key
1. Site Boundary

All information is to be checked on site for accuracy and fit. Only drawings with WD status with the most recent revision are to be used for construction.

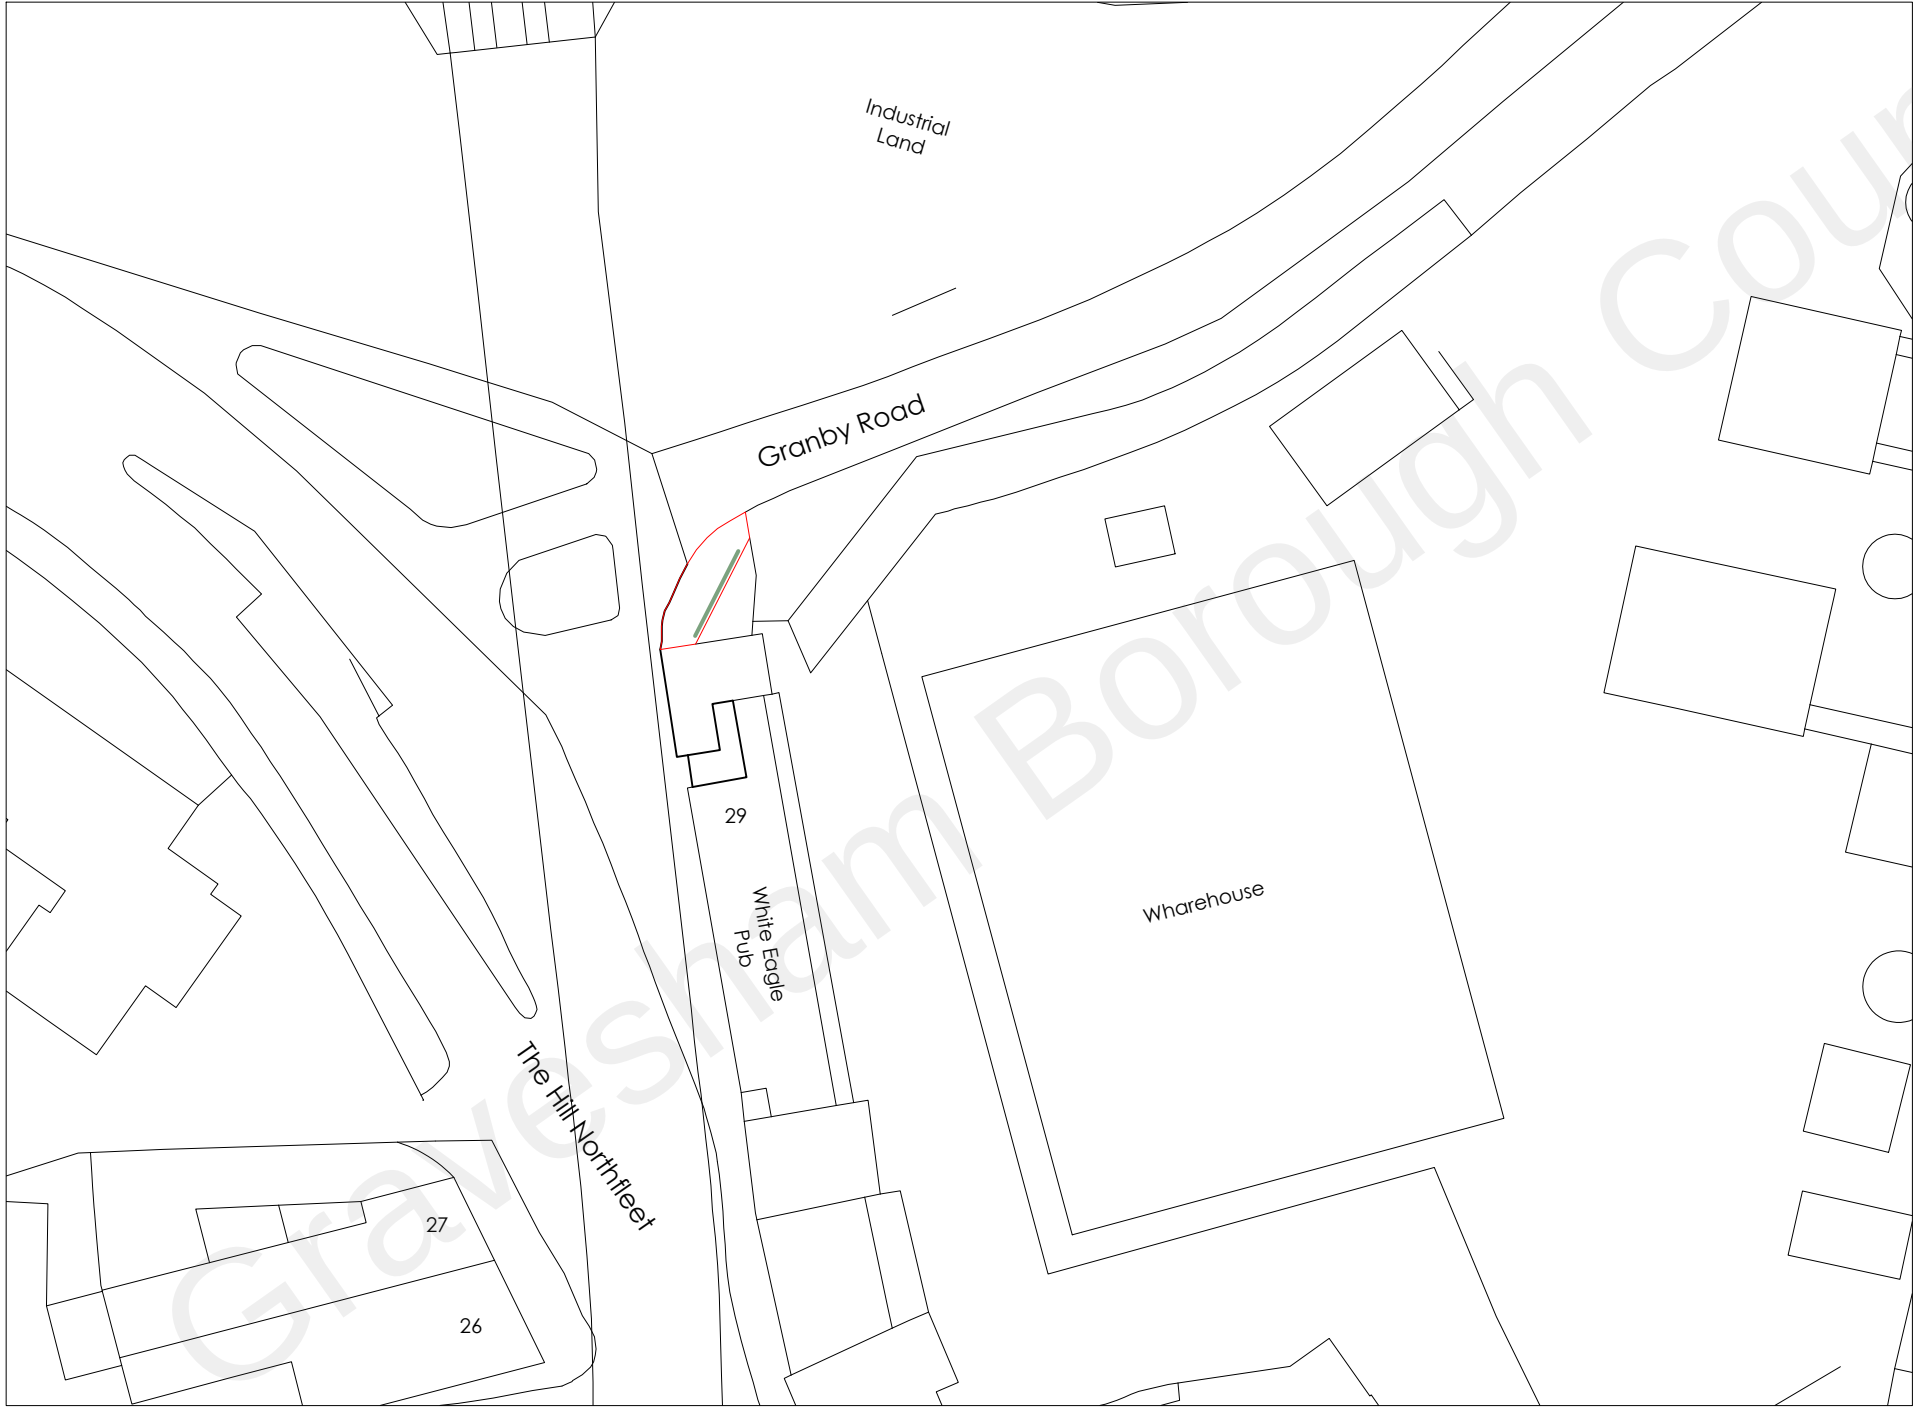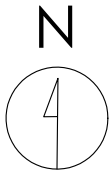

Crown copyright and database rights (2021) OS (100063368)

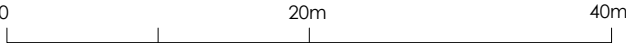

Title
Existing Site Plan

Address
29 The Hill, Northfleet, Gravesend,
DA11 9EX

Client



Job No.
19893

Issued
10/05/22


Scale
1:500 @ A3

- Key**
- 1. Site Boundary
 - 2. Existing Advertising to be Removed

All information is to be checked on site for accuracy and fit. Only drawings with WD status with the most recent revision are to be used for construction.

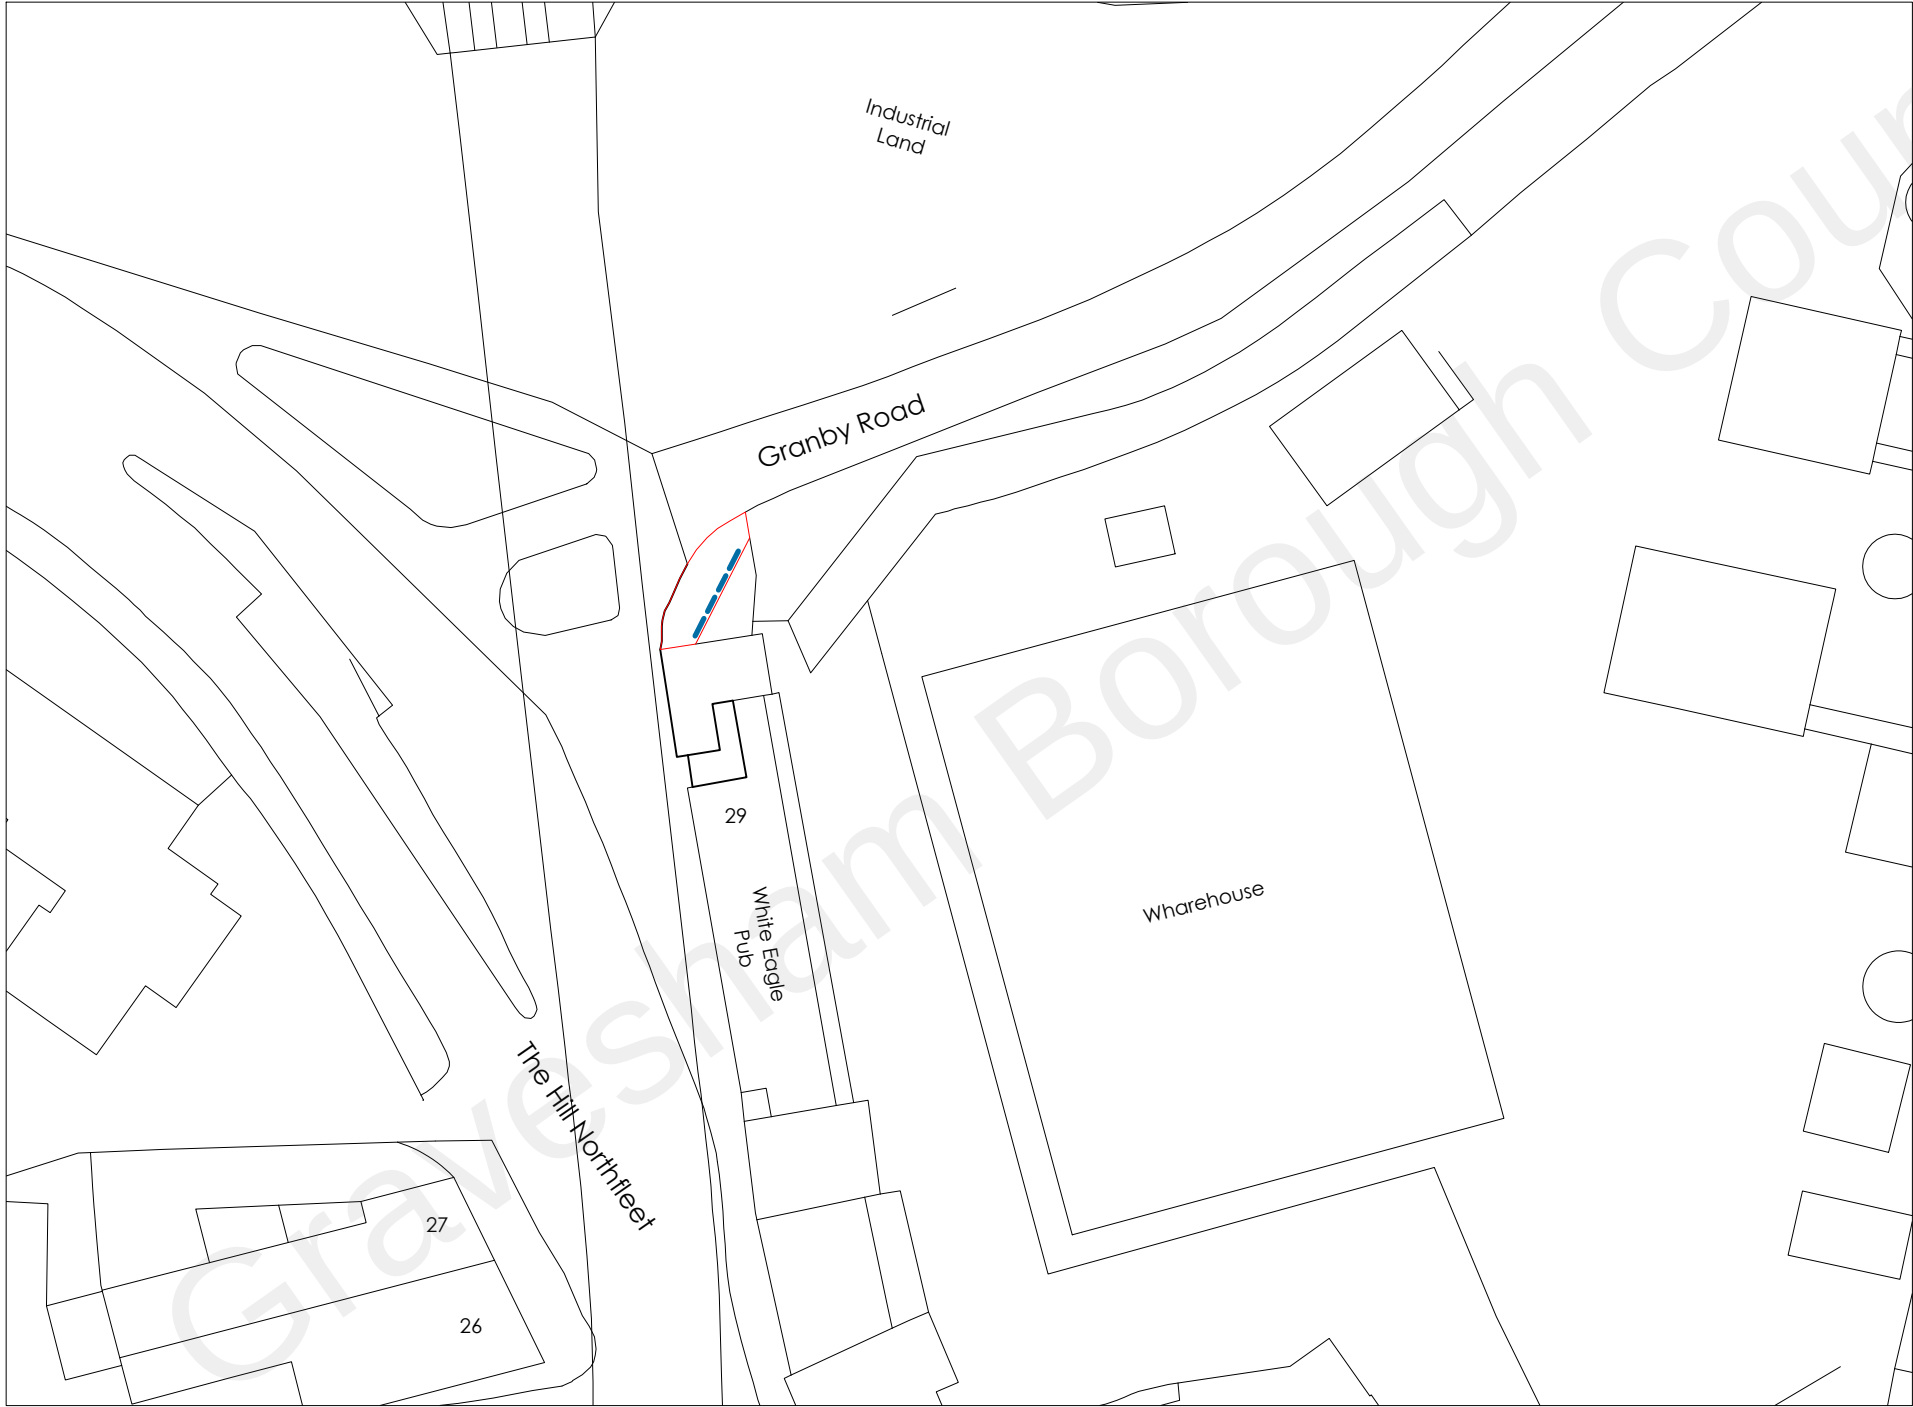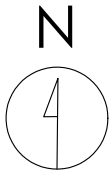

Crown copyright and database rights (2021) OS (100063368)

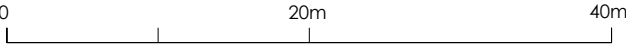

Title
Proposed Site Plan

Address
29 The Hill, Northfleet, Gravesend,
DA11 9EX

Client

Job No.
19893


Issued
10/05/22

Scale
1:500 @ A3


Key

—	1. Site Boundary
- - -	2. Proposed Digital Display

All information is to be checked on site for accuracy and fit. Only drawings with WD status with the most recent revision are to be used for construction.

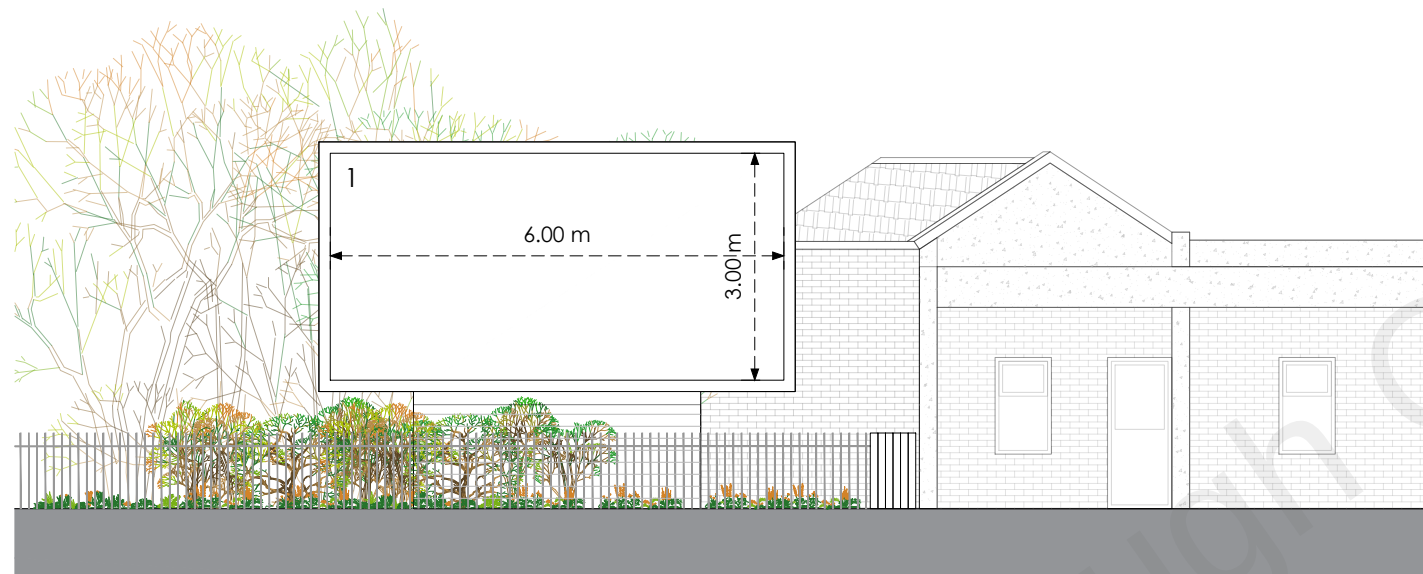


Front

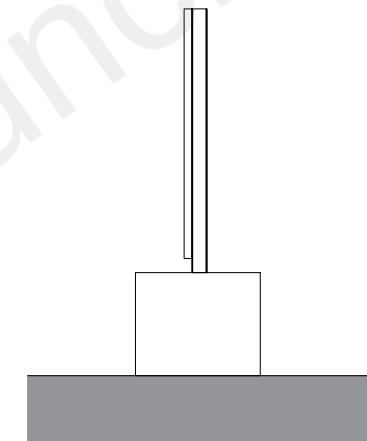


Side

Existing

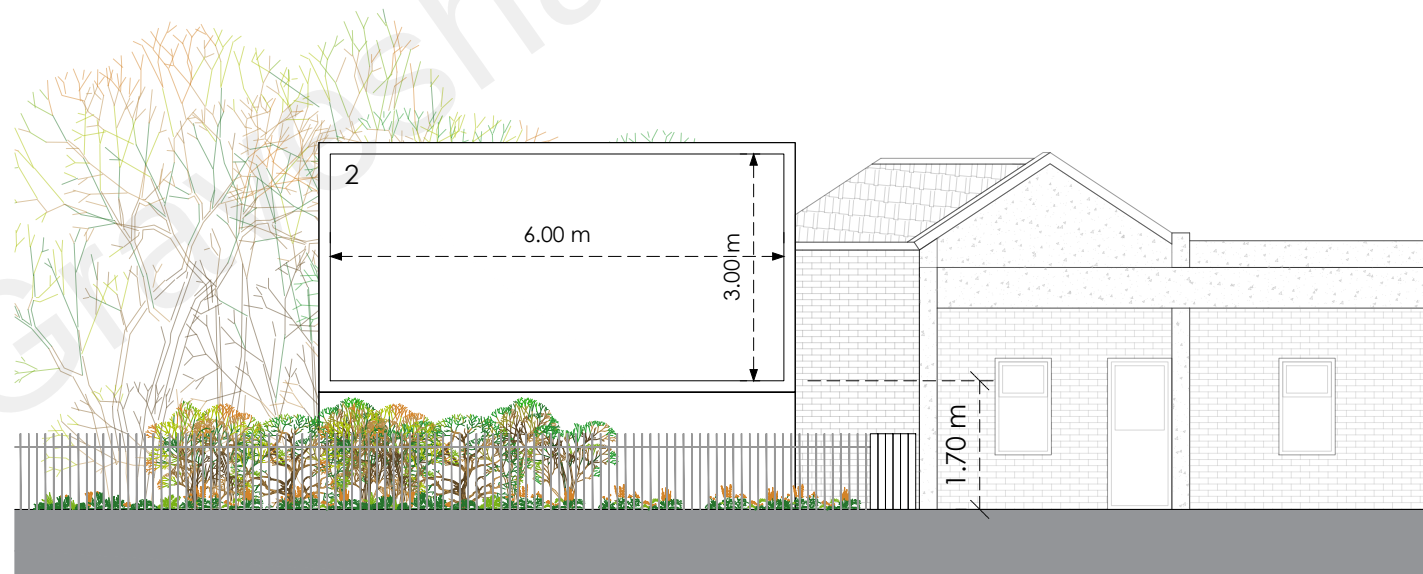

Front

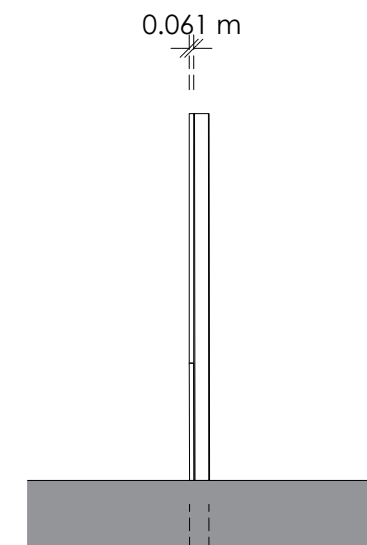

Side

Proposed

0 4m 8m

Title
Existing and Proposed Elevations

Address
29 The Hill, Northfleet, Gravesend,
DA11 9EX

Client

Job No.
19893

Issued
10/05/22

Scale
1:100 @ A3

Key
1. Existing Advertising Board
2. Proposed Digital Display

All information is to be checked on site for accuracy and fit. Only drawings with WD status with the most recent revision are to be used for construction.