



Notes:

- Do not scale from this drawing.
- All dimensions to be verified on site and is in mm.
- Builder to verify all dimensions, heights and levels prior to commencement of work.
- All documents shall be checked to ensure that they are compatible by the contractor before construction commences. In the event of apparent ambiguity or contradiction the engineer and/ or architect shall be notified immediately.
- The contractor in preparing his estimate shall visit the site and acquaint himself with the problems involved.
- The contractor shall issue all statutory notices to the local Authority during progress and completion of works.


Existing Block Plan 1:200

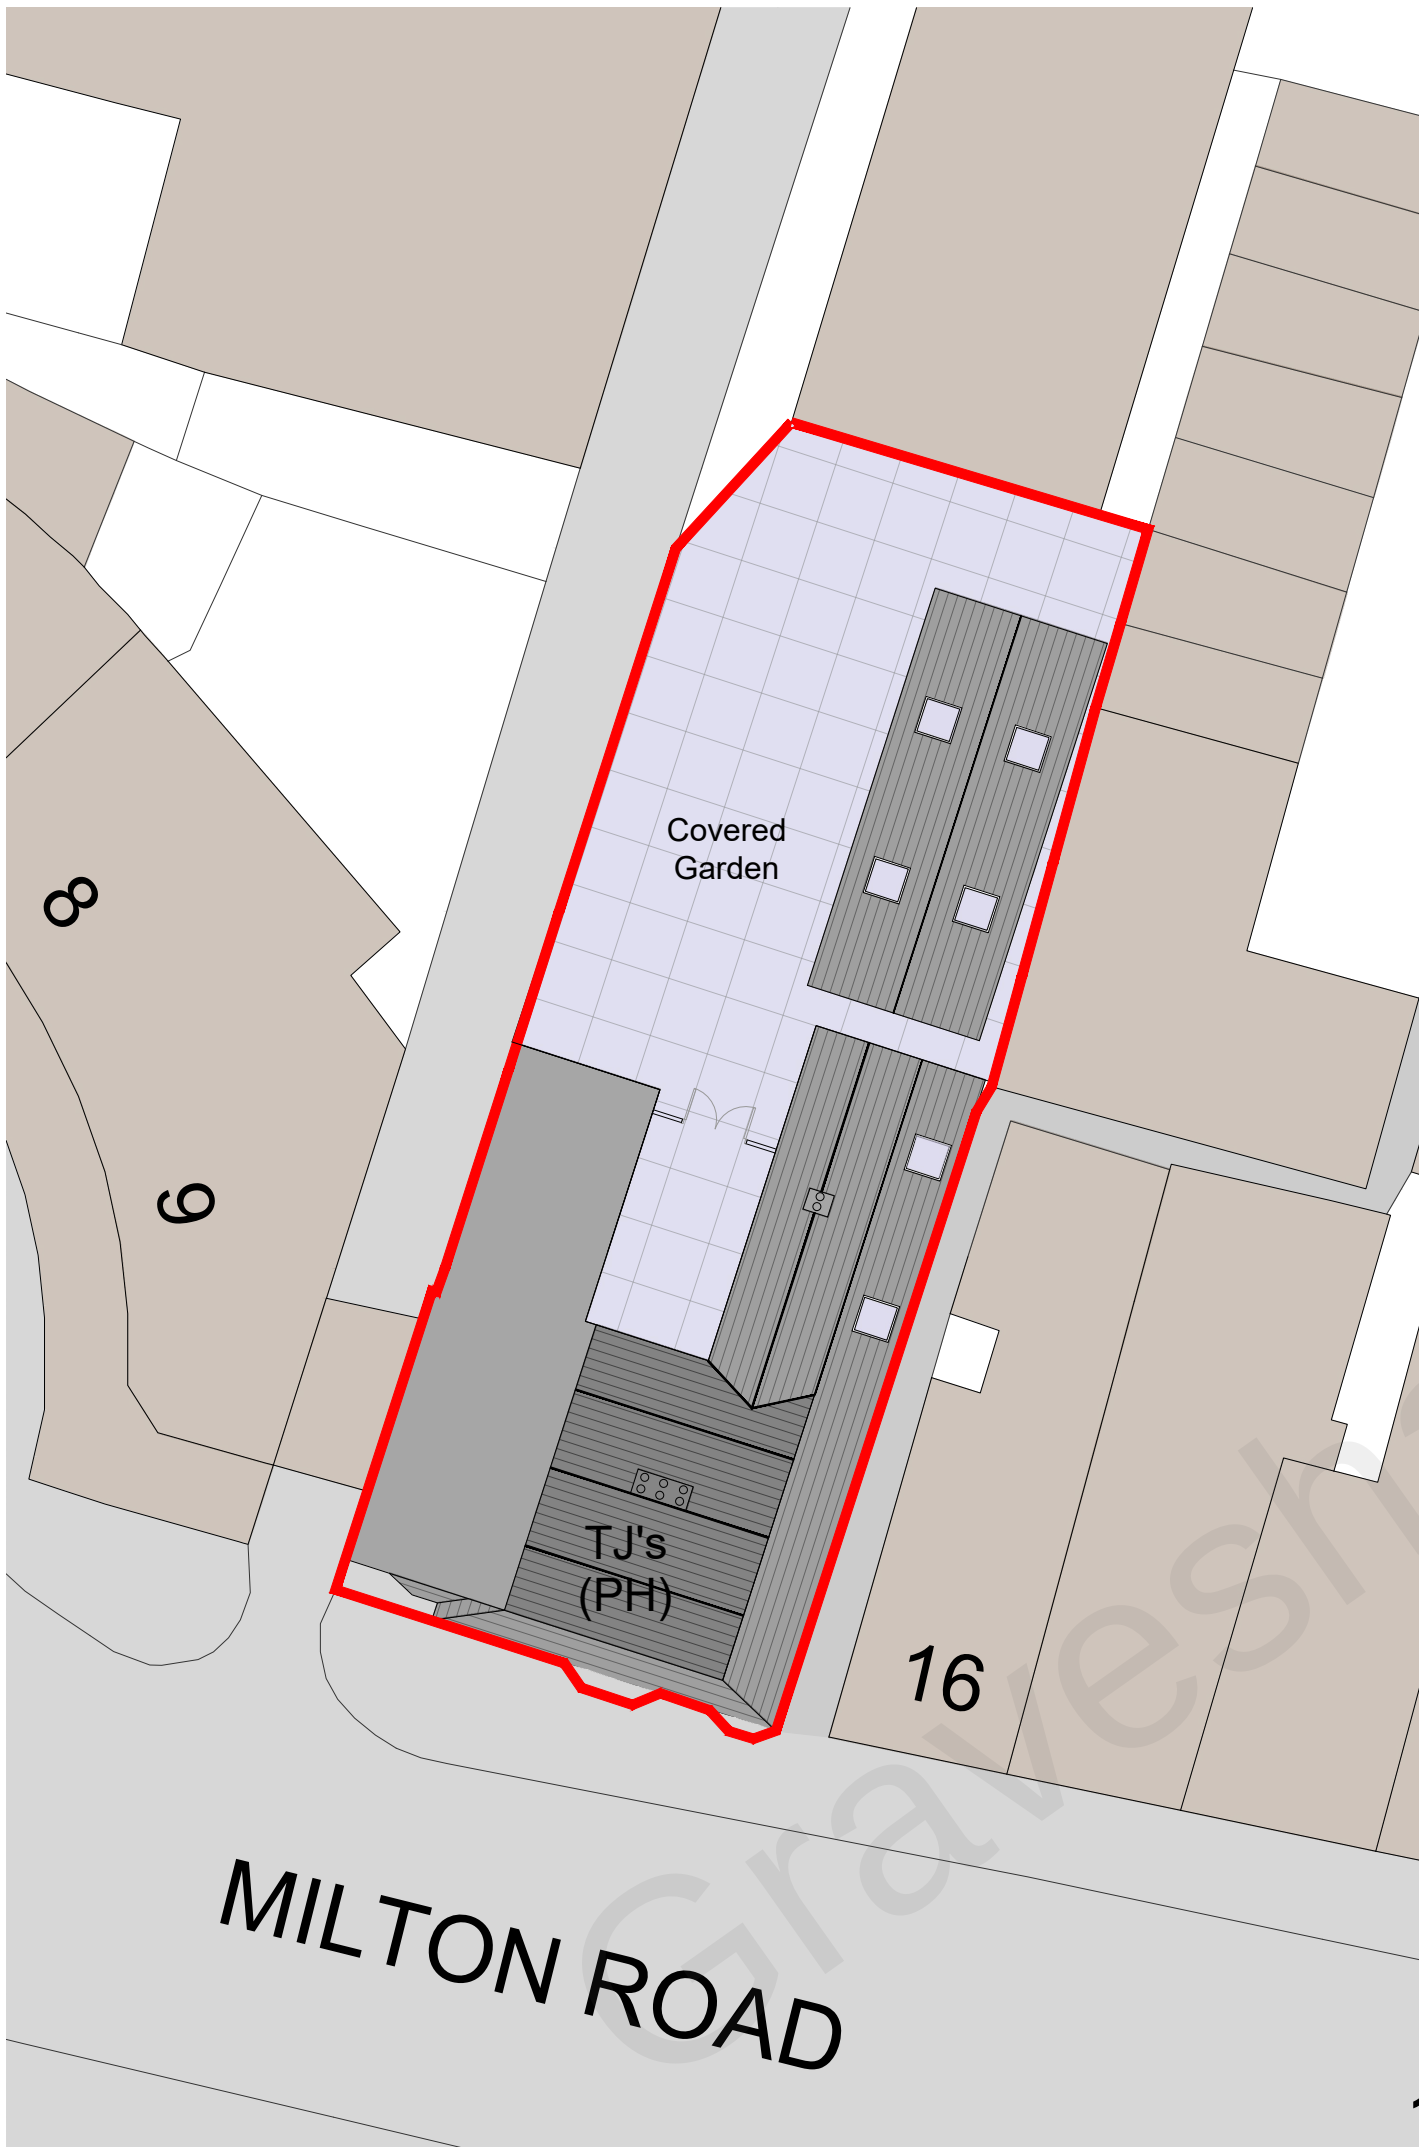

Proposed Block Plan 1:200

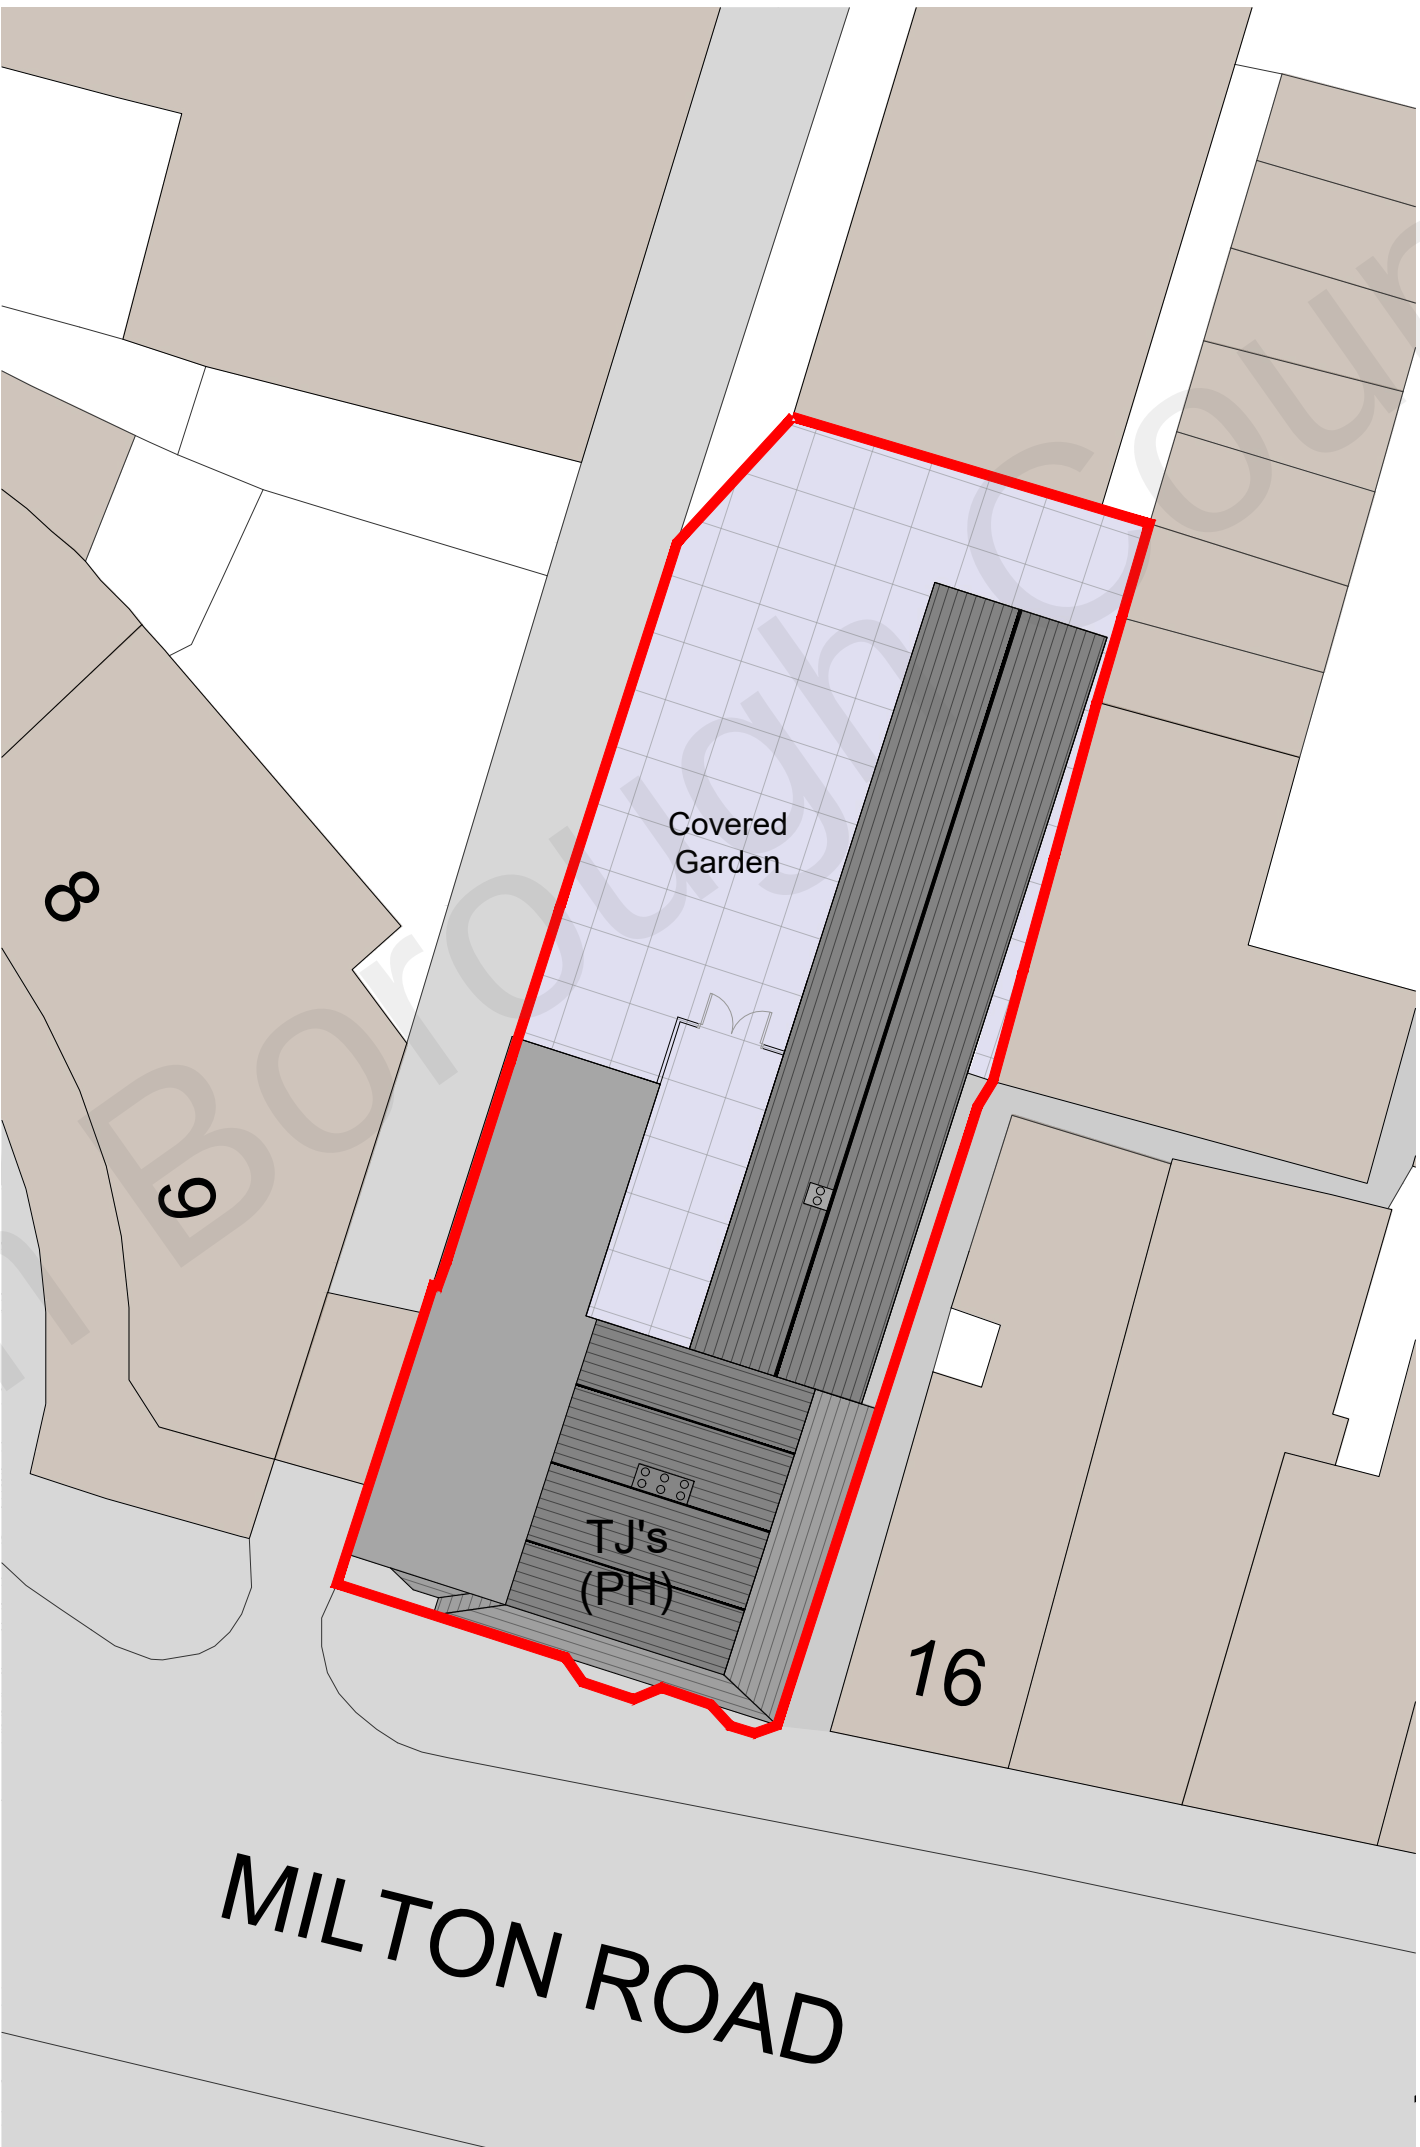

Location Plan 1:1250

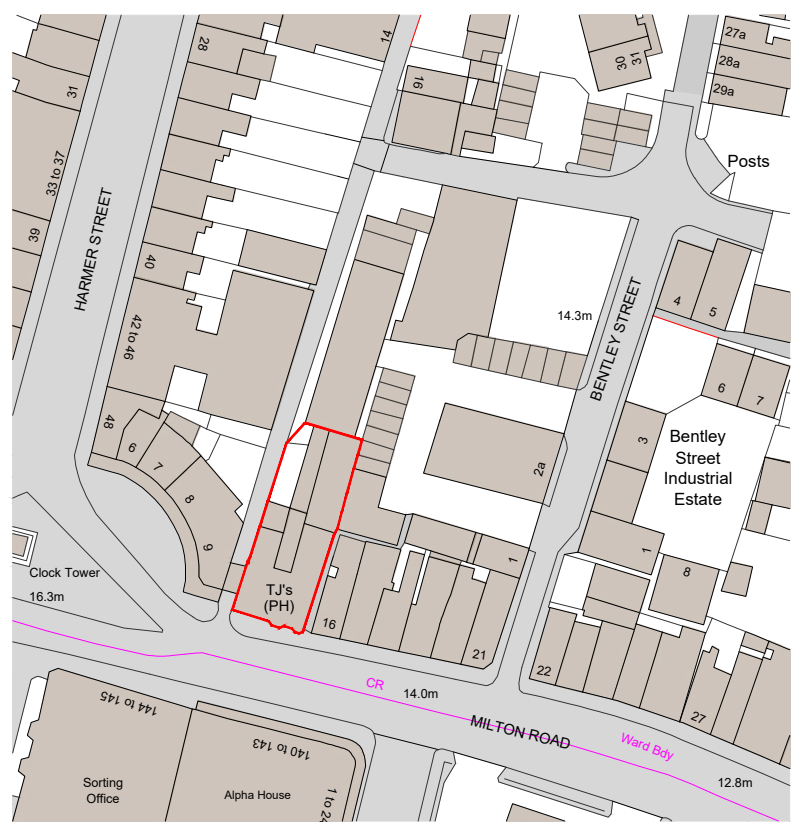

A	-	-	-/-/-
REV:	DESCRIPTION:	BY:	DATE:

STATUS: PLANNING



Whitehall Place
47 The Terrace,
Gravesend, Kent
DA12 2DL
01474 247 787
info@barronedwards.co.uk
www.barronedwards.co.uk

SITE:
15 Milton Road
Gravesend
Kent
DA12 2RF

TITLE:
Site Location Plan
Existing Block Plan
Proposed Block Plan

SCALE AT A2: 1:200, 1:1250	DATE: 26/11/2021	DRAWN: GK
PROJECT NO: 210605-A	DRAWING NO: 001	REVISION: B

1:200



1:1250

