
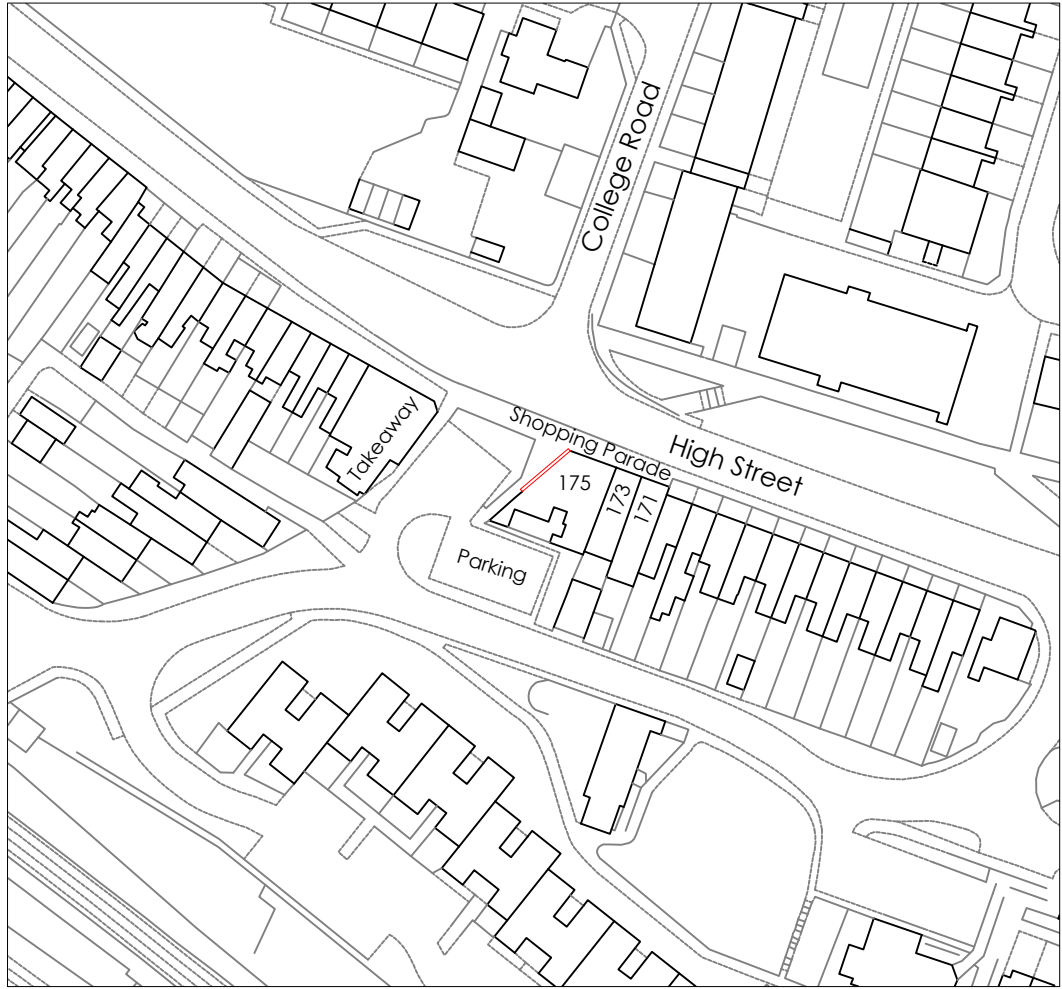


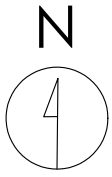

Crown copyright and database rights (2021) OS (100063368)

Title
Site Location Plan

Address
175 High Street, Northfleet,
Gravesend, DA11 9HG


Client



Job No. 9391
Issued 21/09/23

Scale
1:1250 @ A3


Key
1. Site Boundary

All information is to be checked on site for accuracy and fit. Only drawings with WD status with the most recent revision are to be used for construction.

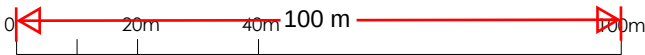

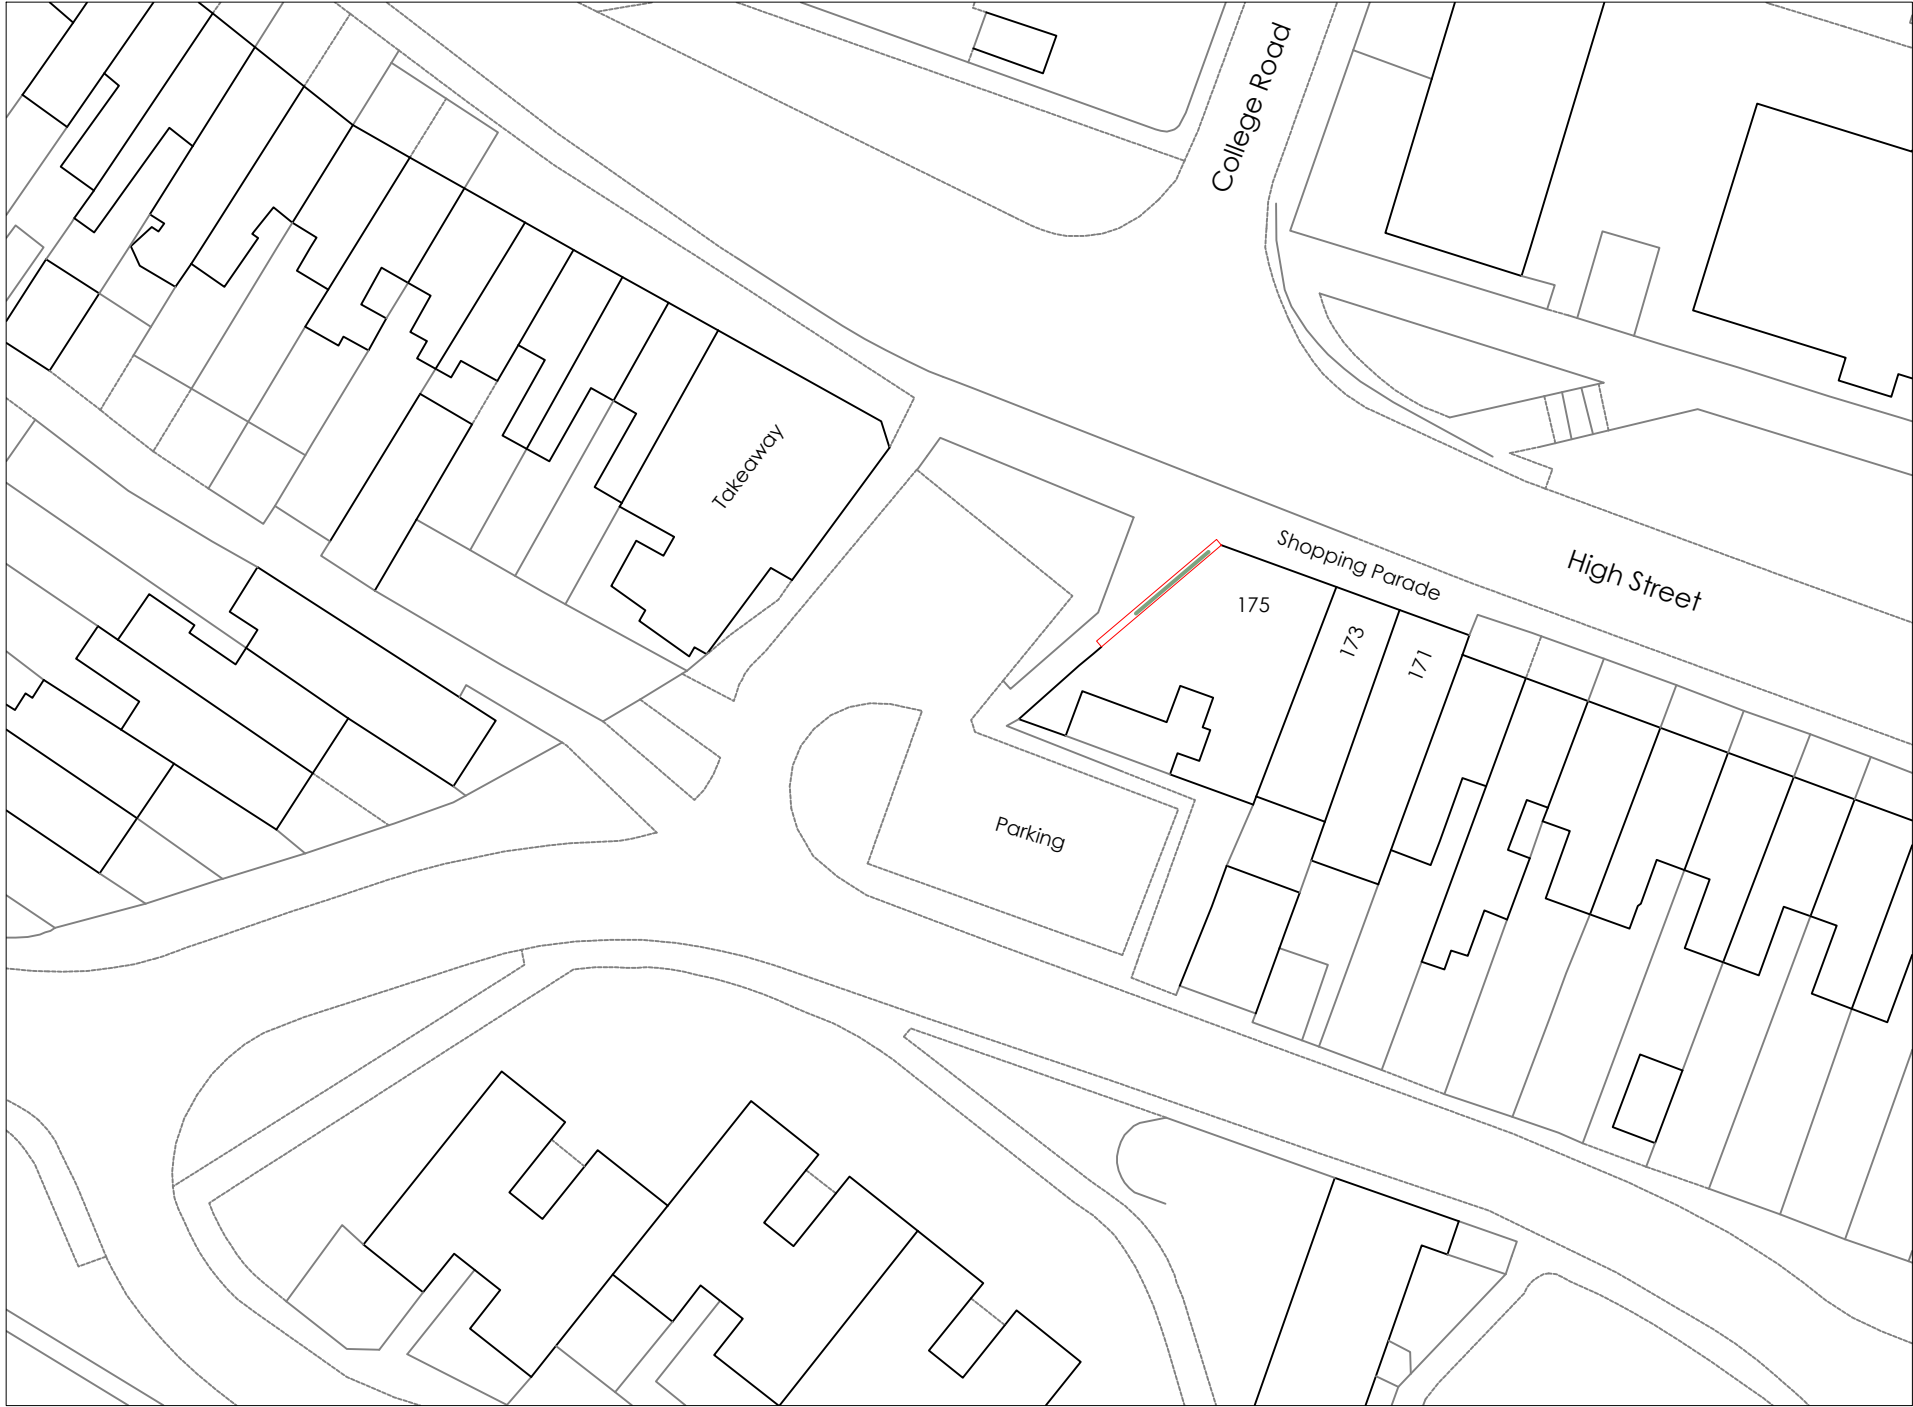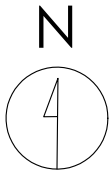

Crown copyright and database rights (2021) OS (100063368)

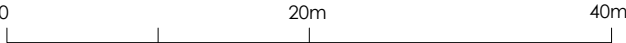

Title
Existing Site Plan

Address
175 High Street, Northfleet,
Gravesend, DA11 9HG

Client



Job No.
9391

Issued
21/09/23


Scale
1:500 @ A3

- Key**
- 1. Site Boundary
 - 2. Existing Advertising Board to be Removed

All information is to be checked on site for accuracy and fit. Only drawings with WD status with the most recent revision are to be used for construction.

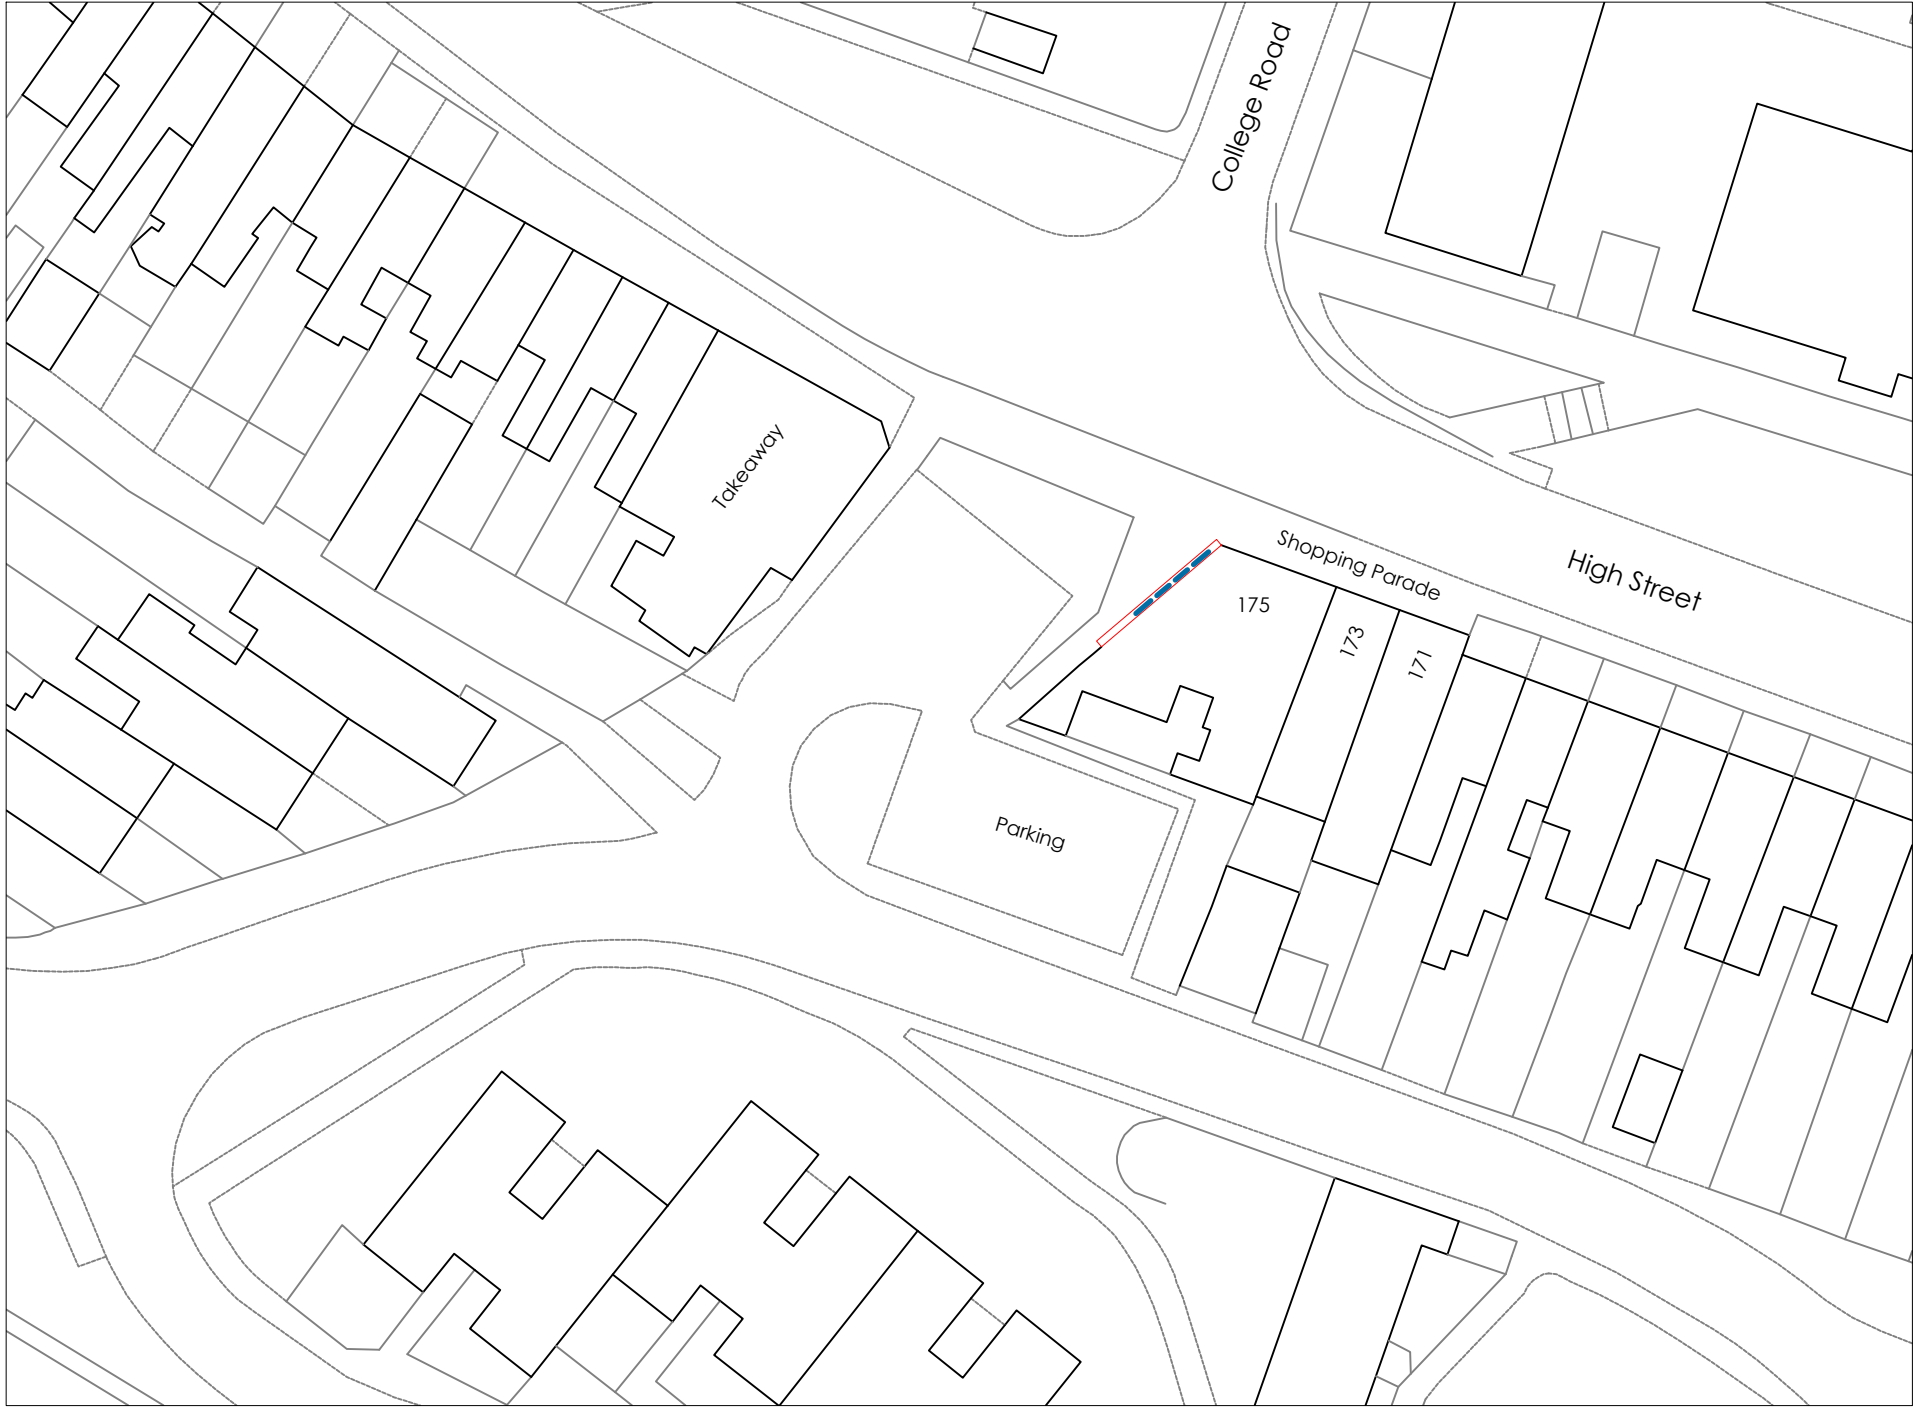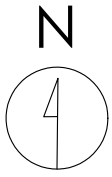

Crown copyright and database rights (2021) OS (100063368)

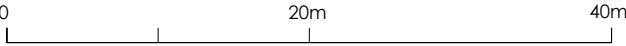

Title
Proposed Site Plan

Address
175 High Street, Northfleet,
Gravesend, DA11 9HG


Client

Job No. 9391
Issued 21/09/23


Scale
1:500 @ A3

Key
1. Site Boundary
2. Proposed Digital Display

All information is to be checked on site for accuracy and fit. Only drawings with WD status with the most recent revision are to be used for construction.

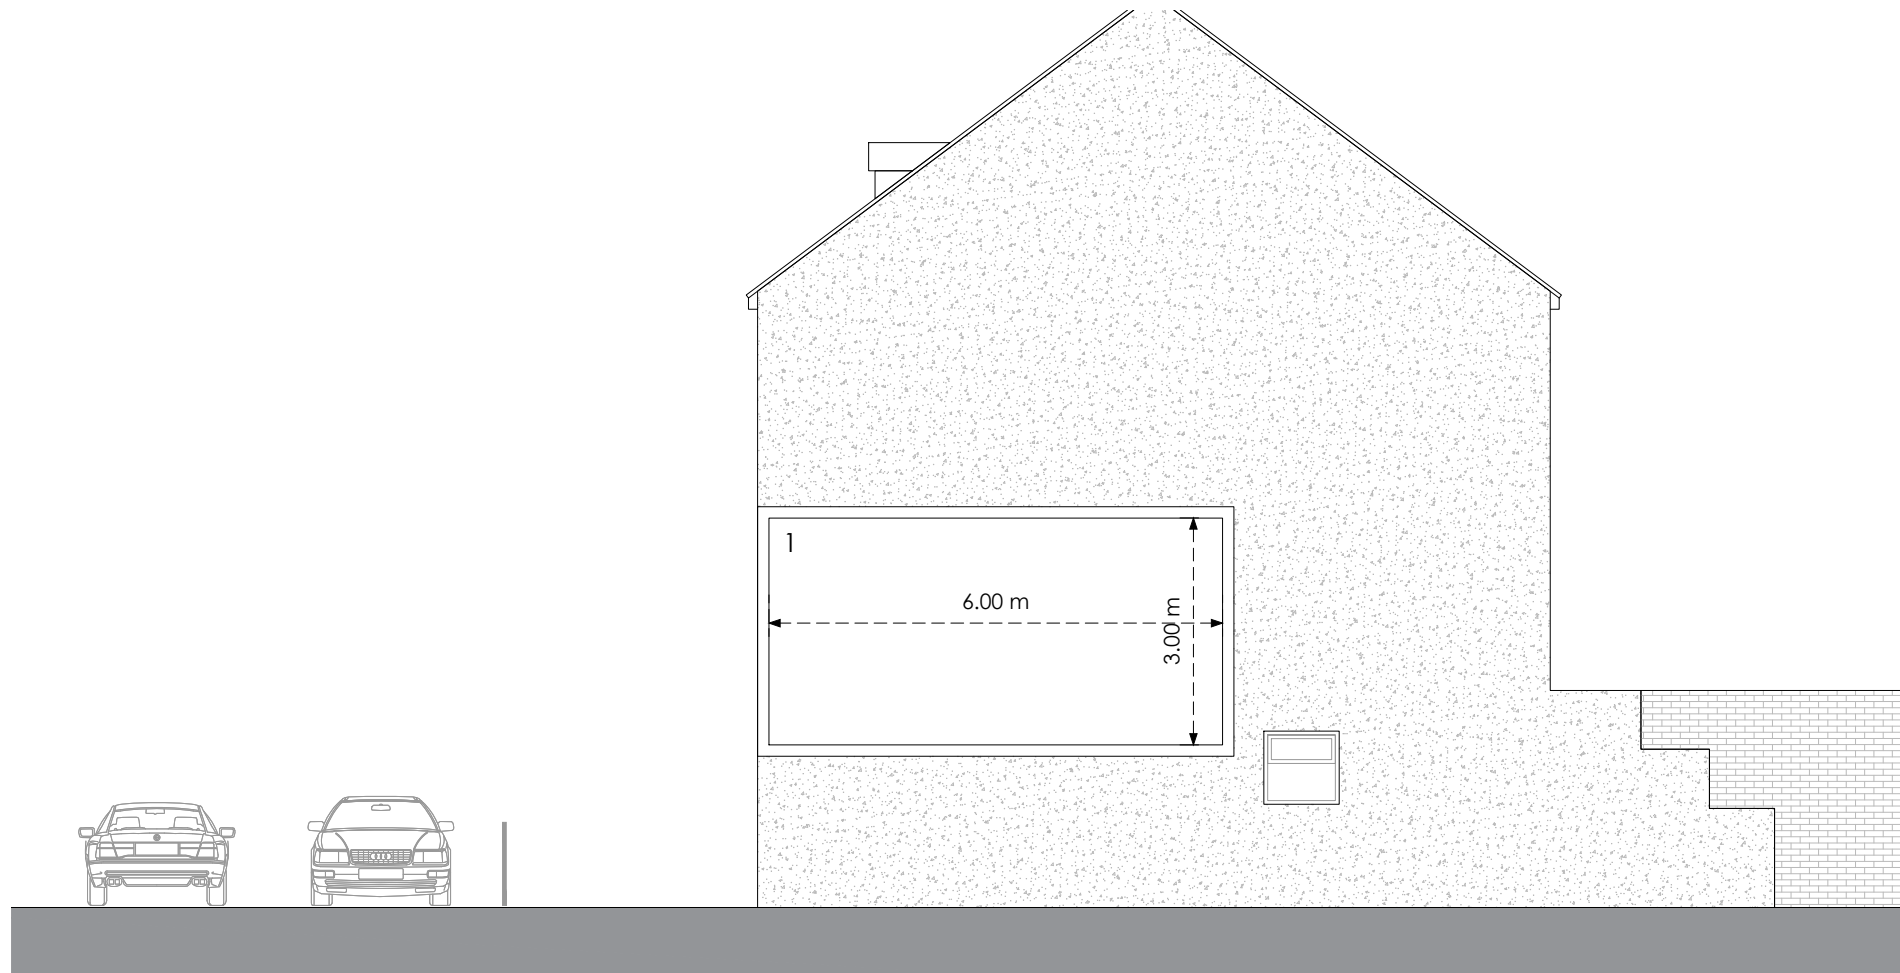


Front

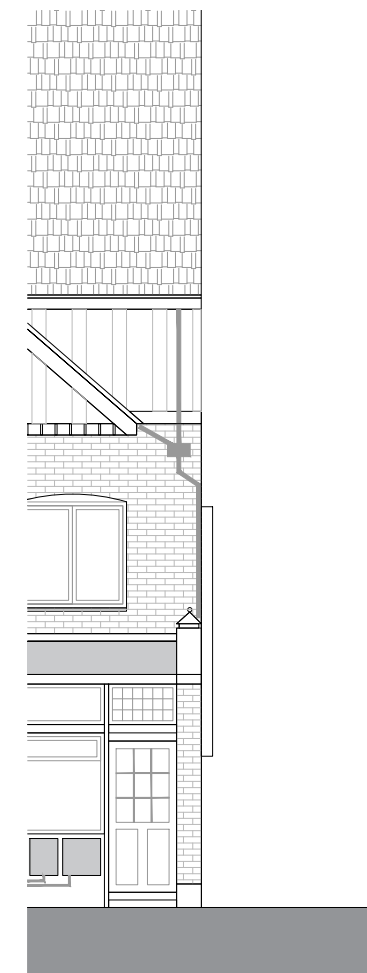


Side

Existing

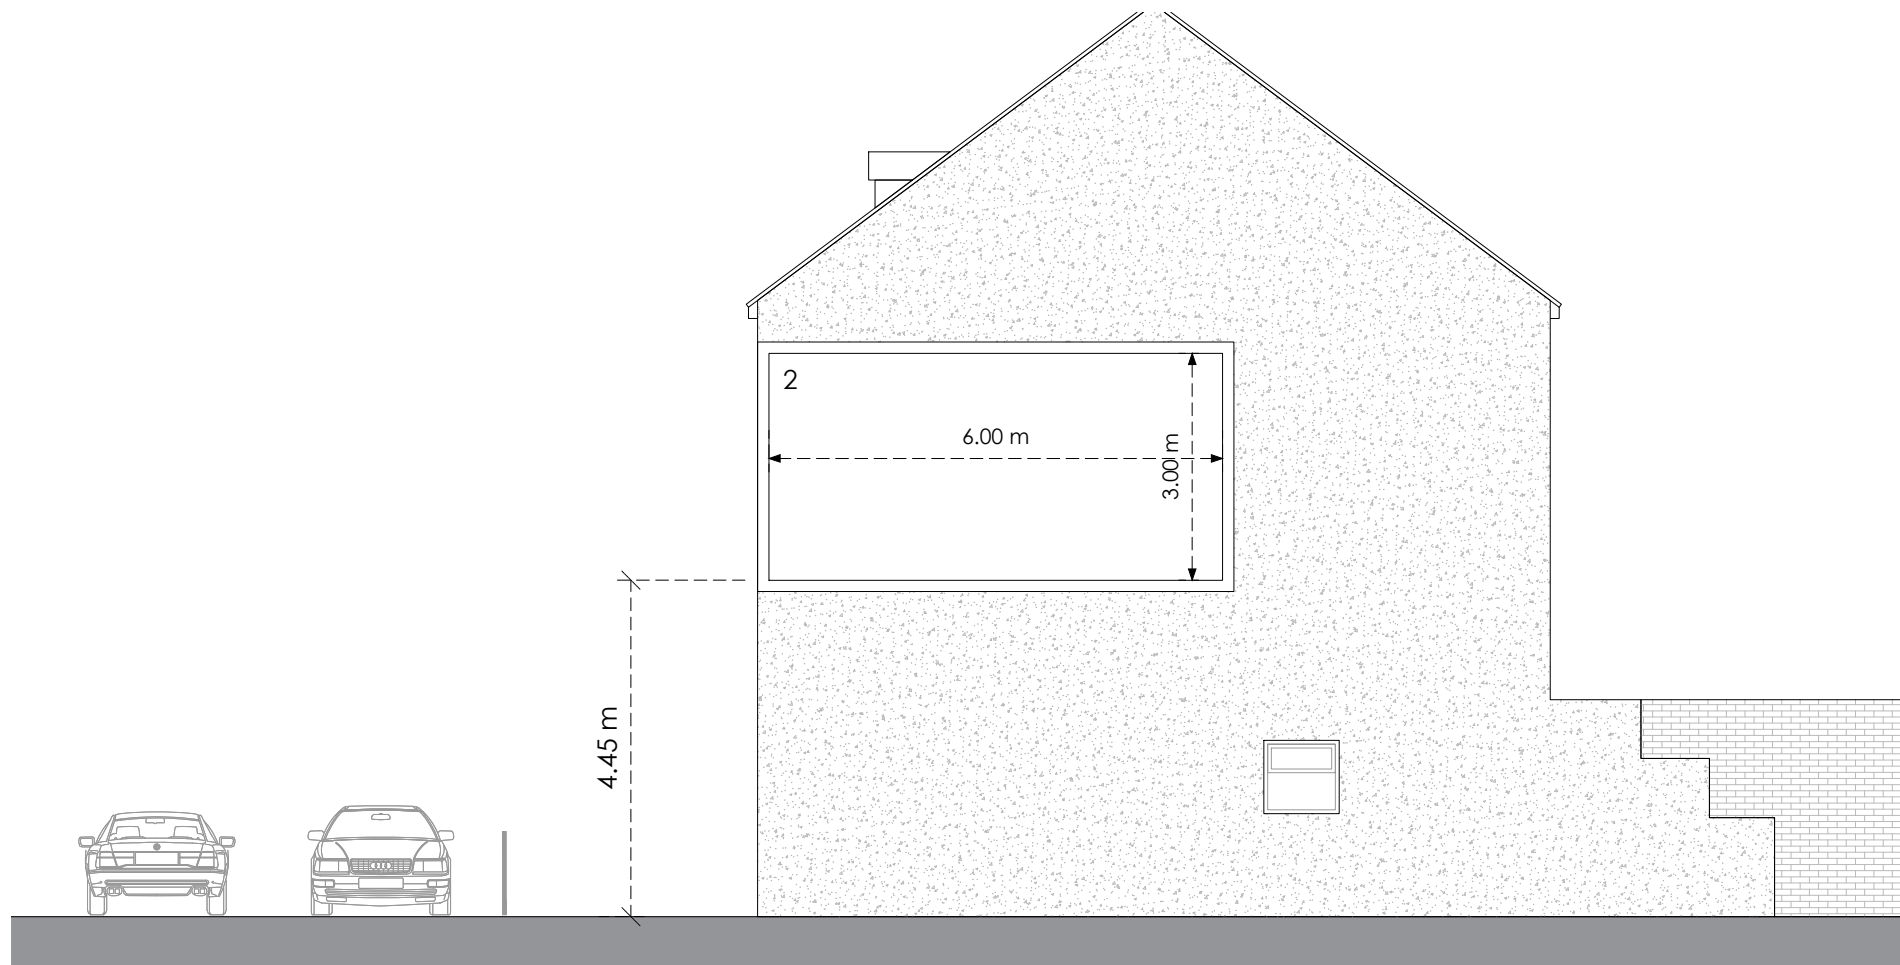

Front

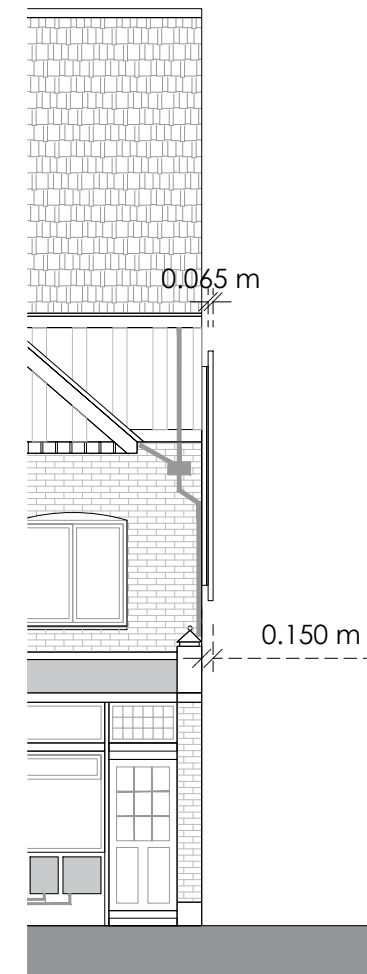

Side

Proposed

Title
Existing and Proposed Elevations

Address
175 High Street, Northfleet,
Gravesend, DA11 9HG

Client

Job No.
9391

Issued
21/09/23

Scale
1:100 @ A3

Key

- 1. Existing Advertising Board
- 2. Proposed Digital Display

All information is to be checked on site for accuracy and fit. Only drawings with WD status with the most recent revision are to be used for construction.

0 4m 8m