


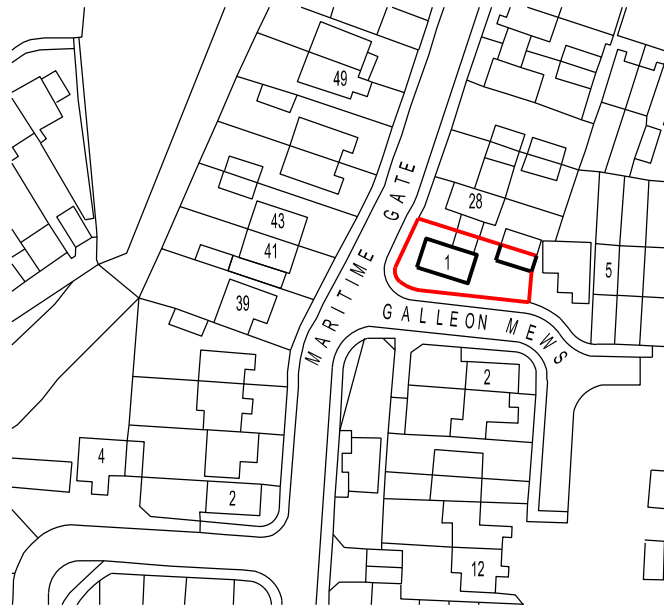

REVISION	DATE
ARCHITECT TA ARCHITECTS 11 JOYDENS WOOD ROAD BEXLEY KENT DA5 2HS Tel 07905 130591 ta140256@googlemail.com	
JOB PROPOSED LOFT EXTENSION AT 1 GALLEON MEWS NORTHFLEET DA11 9EE	
DRAWING SITE LOCATION PLAN	
SCALE 1:1250 AT A4	DATE APRIL 2025
DRAWING NO. GR/01	