


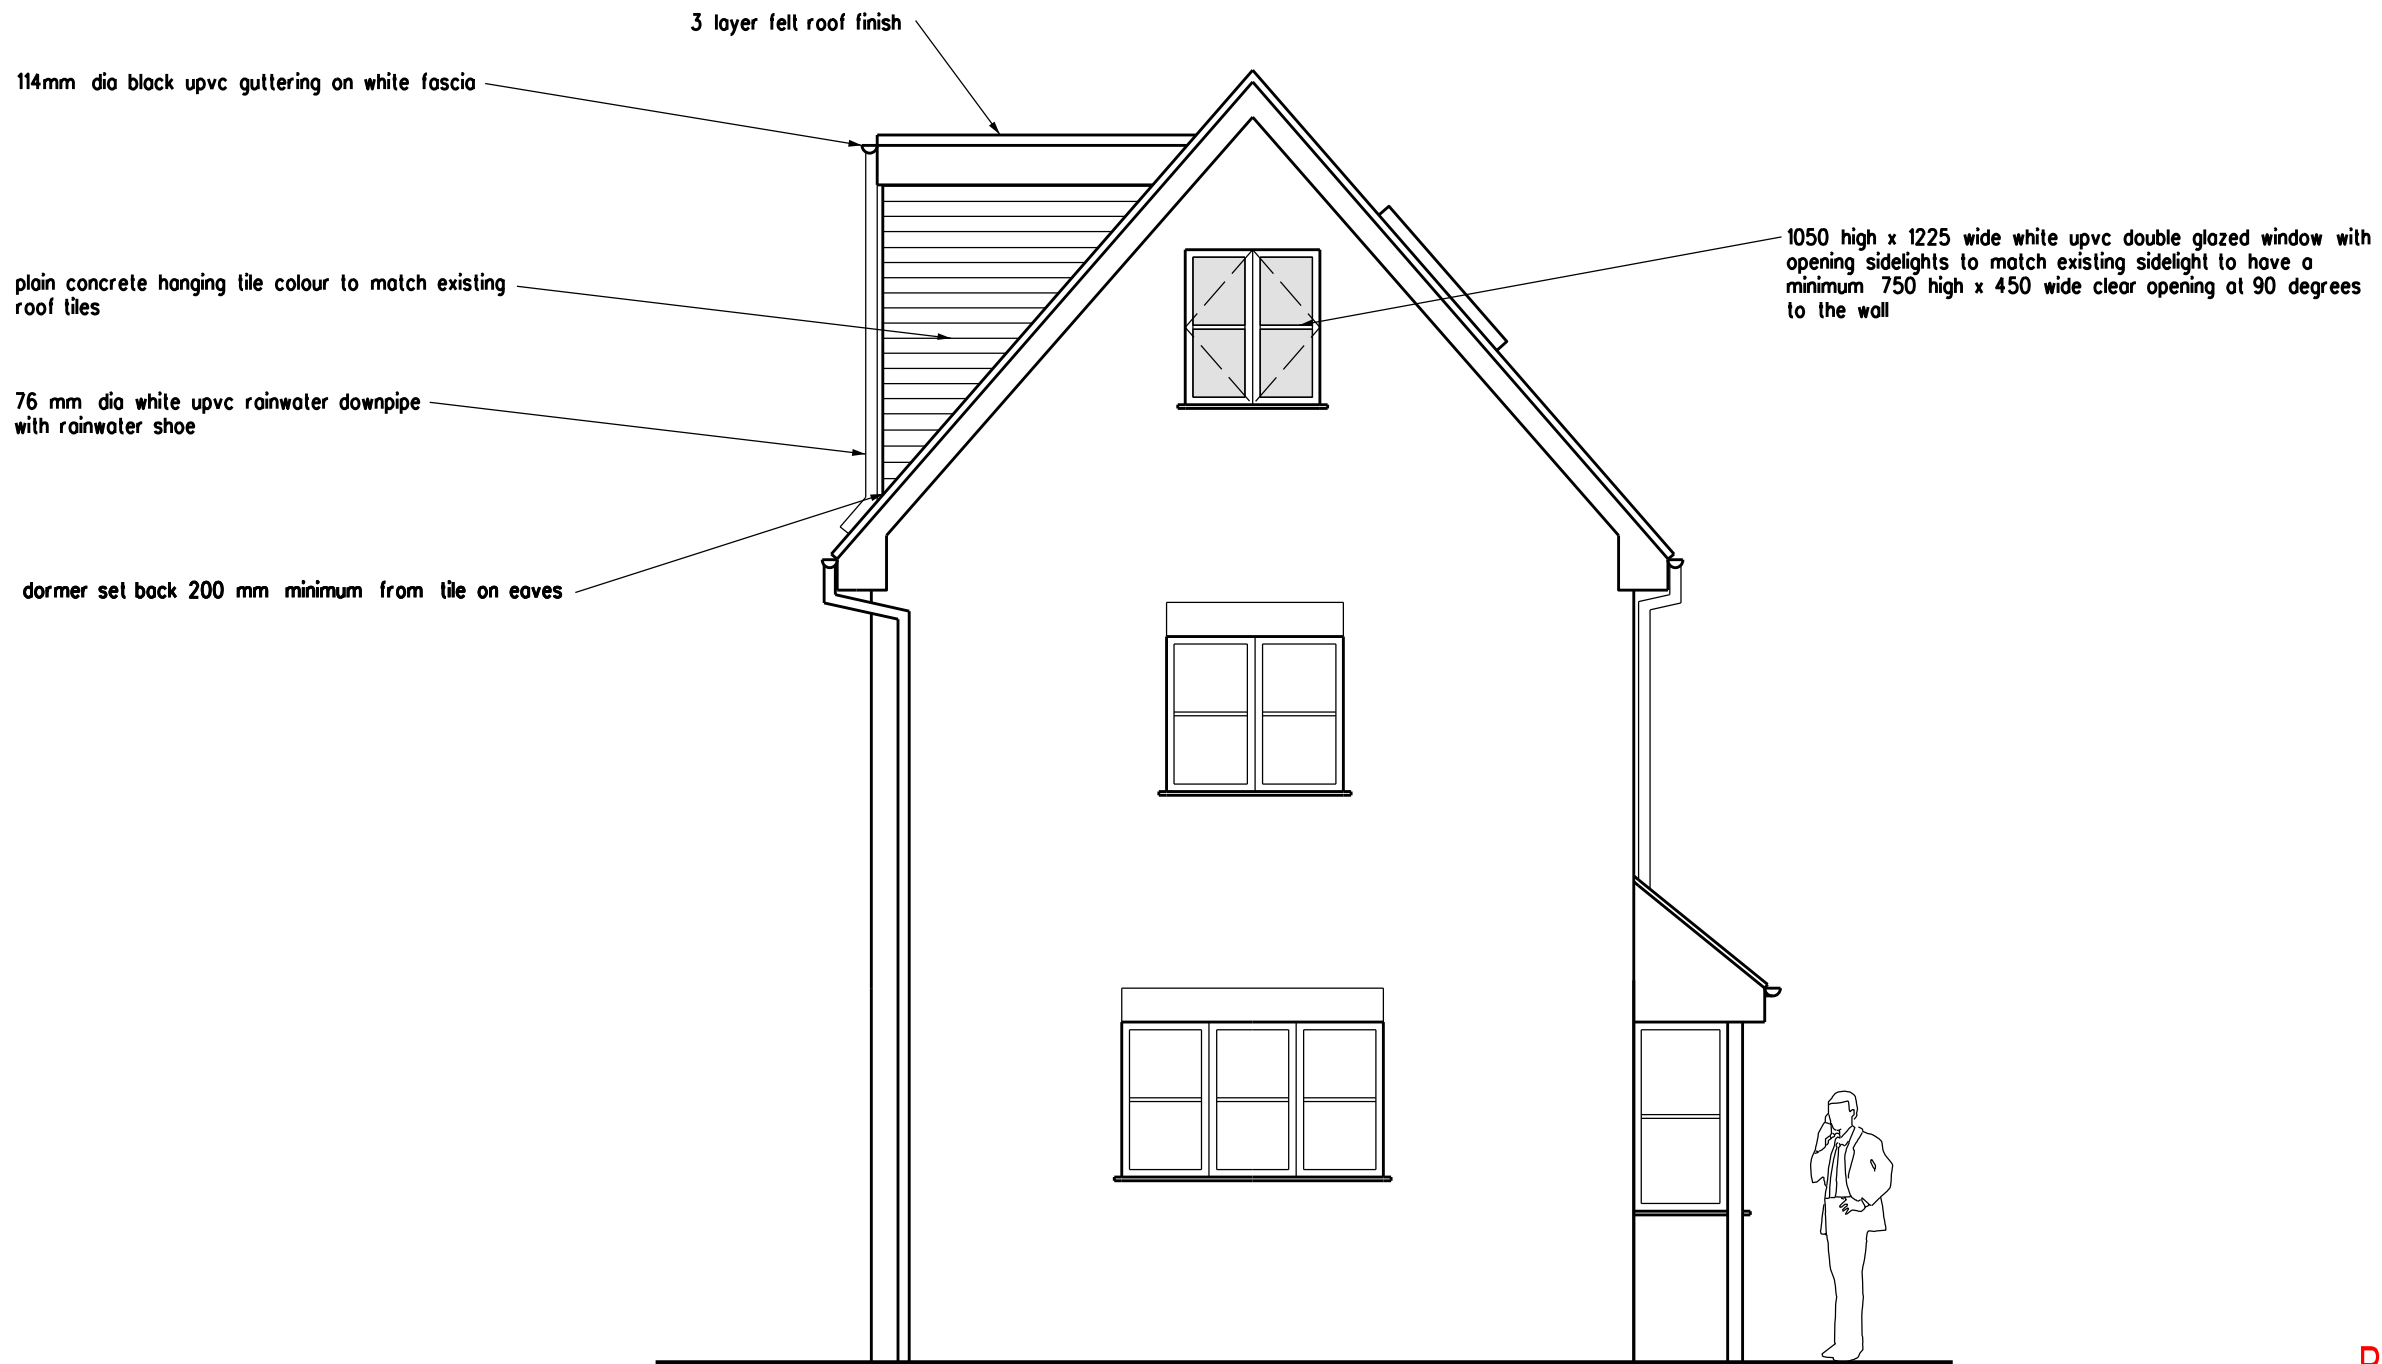

READ WITH STRUCTURAL ENGINEERS DETAILS FOR
BEAMS, DORMER, JOISTS & PADSTONES

PLANNING APPLICATION

REVISION DATE

ARCHITECT
TAARCHITECTS
11 JOYDENS WOOD ROAD BEXLEY
KENT DA5 2HS Tel 07905 130591
ta140256@googlemail.com

JOB
PROPOSED LOFT EXTENSION
AT 1 GALLEON MEWS
NORTHFLEET DA11 9EE

DRAWING
PROPOSED SIDE ELEVATION
FACING MARITIME GATE

SCALE DATE
1:50 AT A3 APRIL 2025

DRAWING NO.
GR/08

