


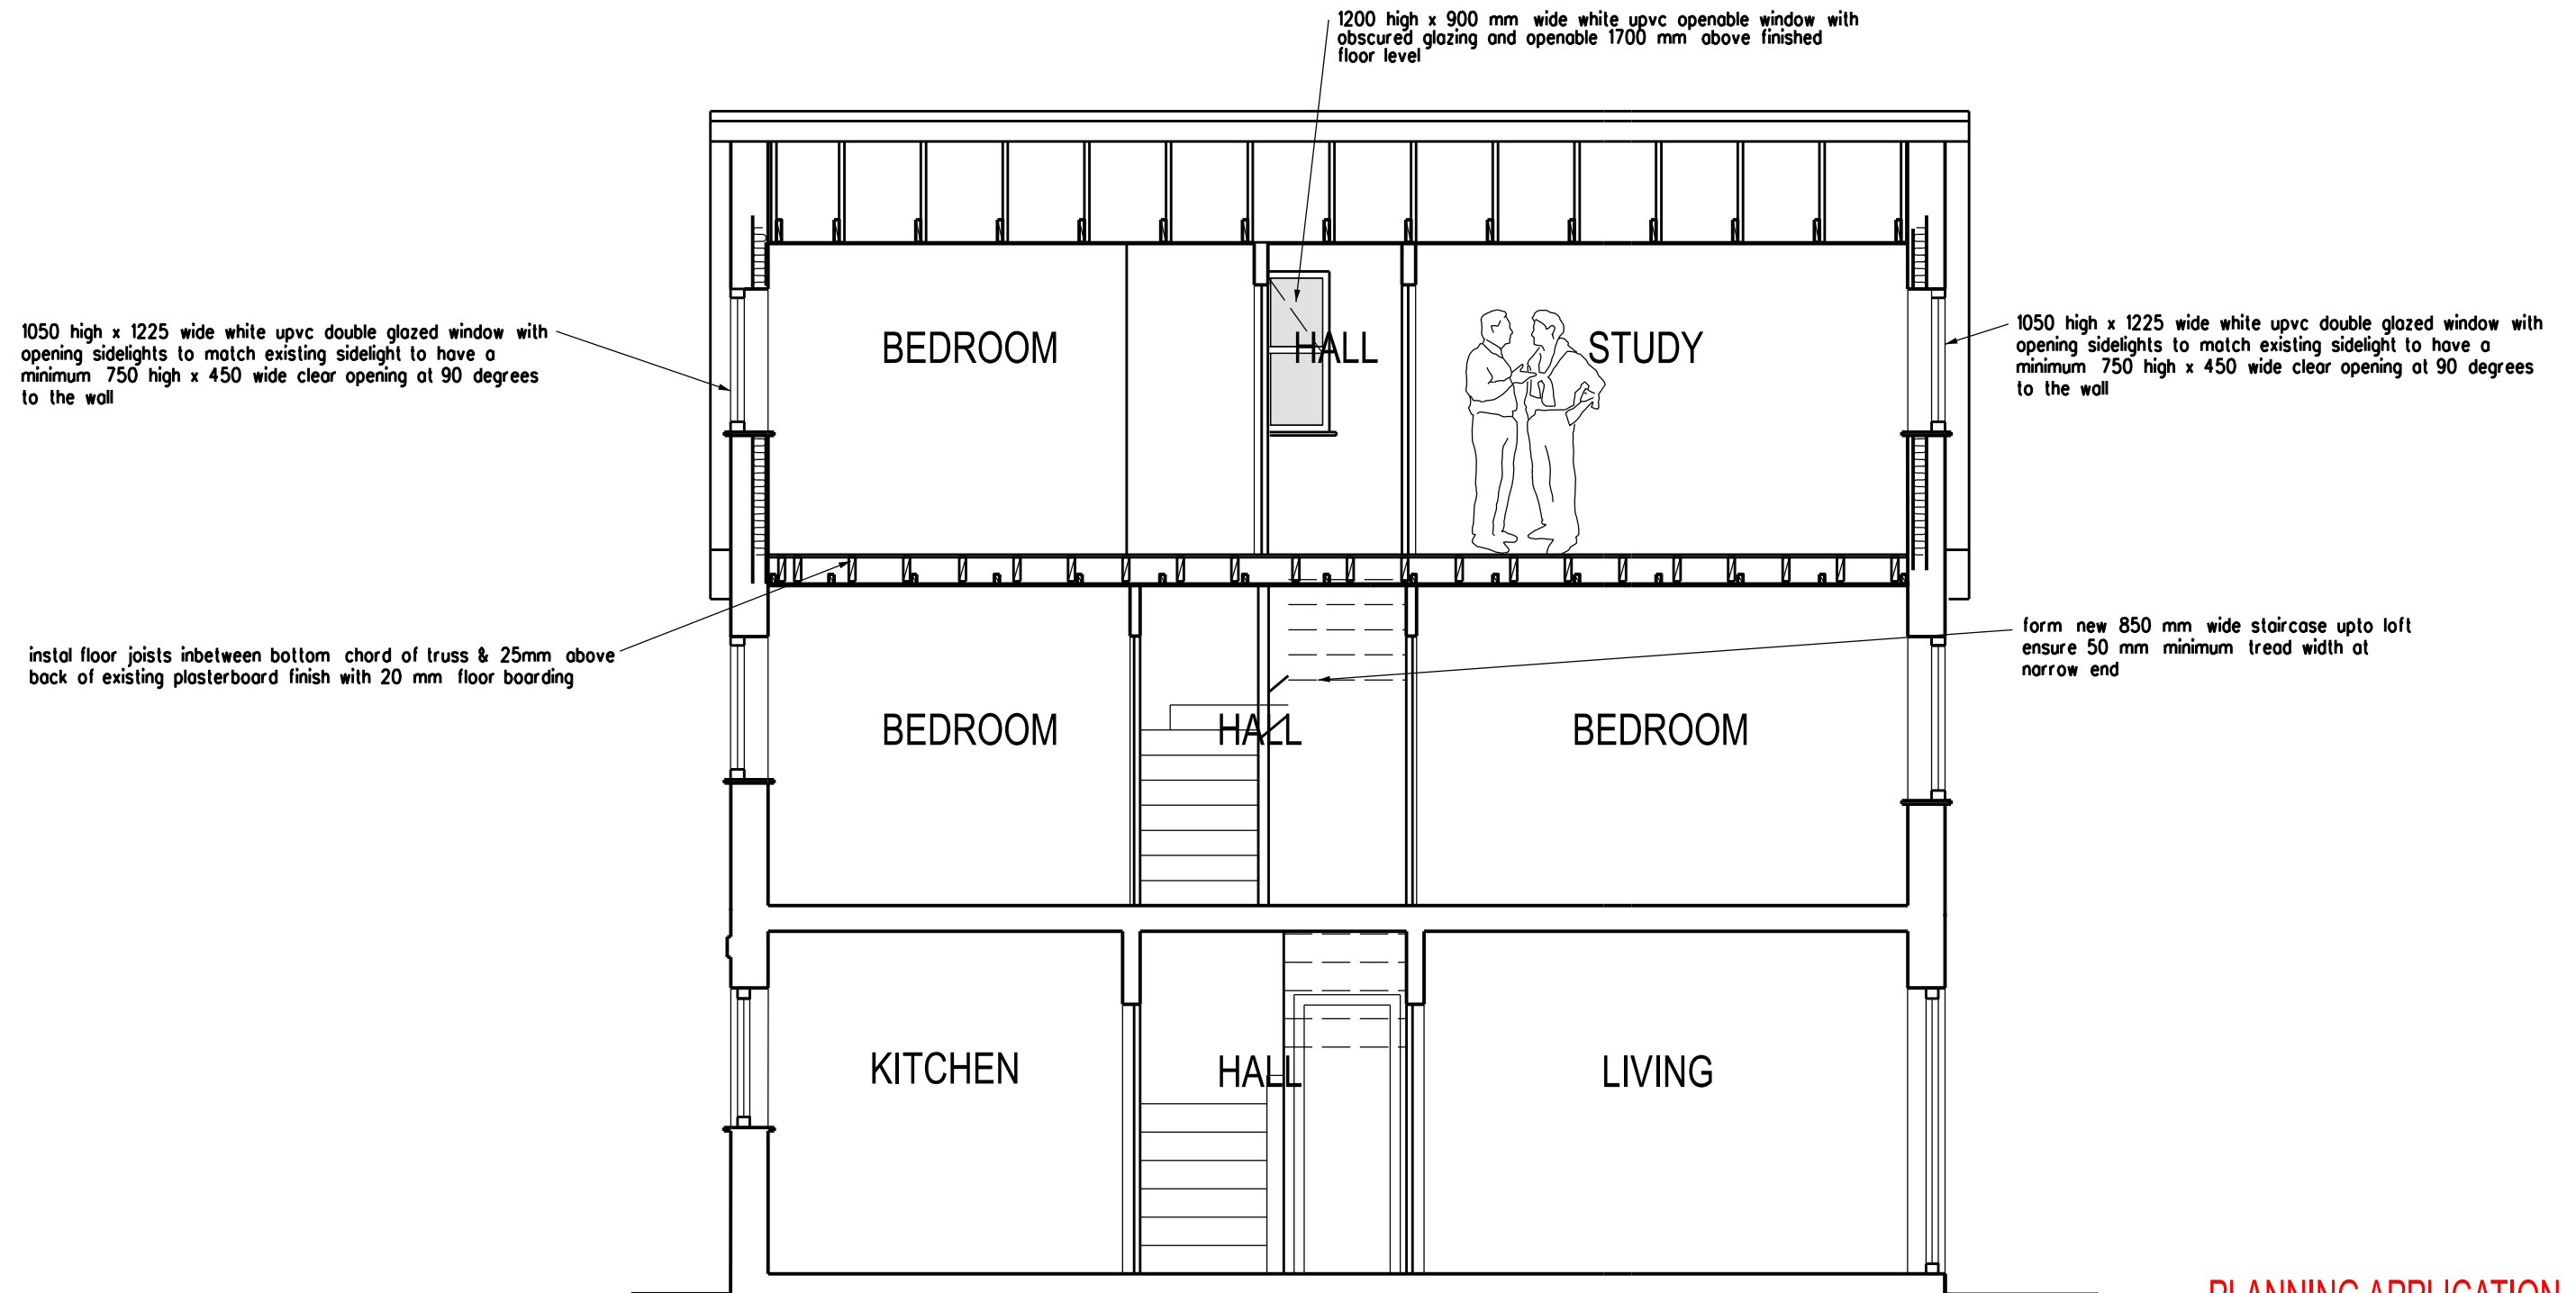

READ WITH STRUCTURAL ENGINEERS DETAILS FOR
BEAMS, DORMER, JOISTS & PADSTONES

PLANNING APPLICATION

REVISION
ARCHITECT
TAARCHITECTS
11 JOYDENS WOOD ROAD BEXLEY
KENT DA5 2HS Tel 07905 130591
ta140256@googlemail.com

JOB
PROPOSED LOFT EXTENSION
AT 1 GALLEON MEWS
NORTHFLEET DA11 9EE

DRAWING
SECTION A-A

SCALE
1:50 AT A3
DATE
APRIL 2025

DRAWING NO.
GR/09