

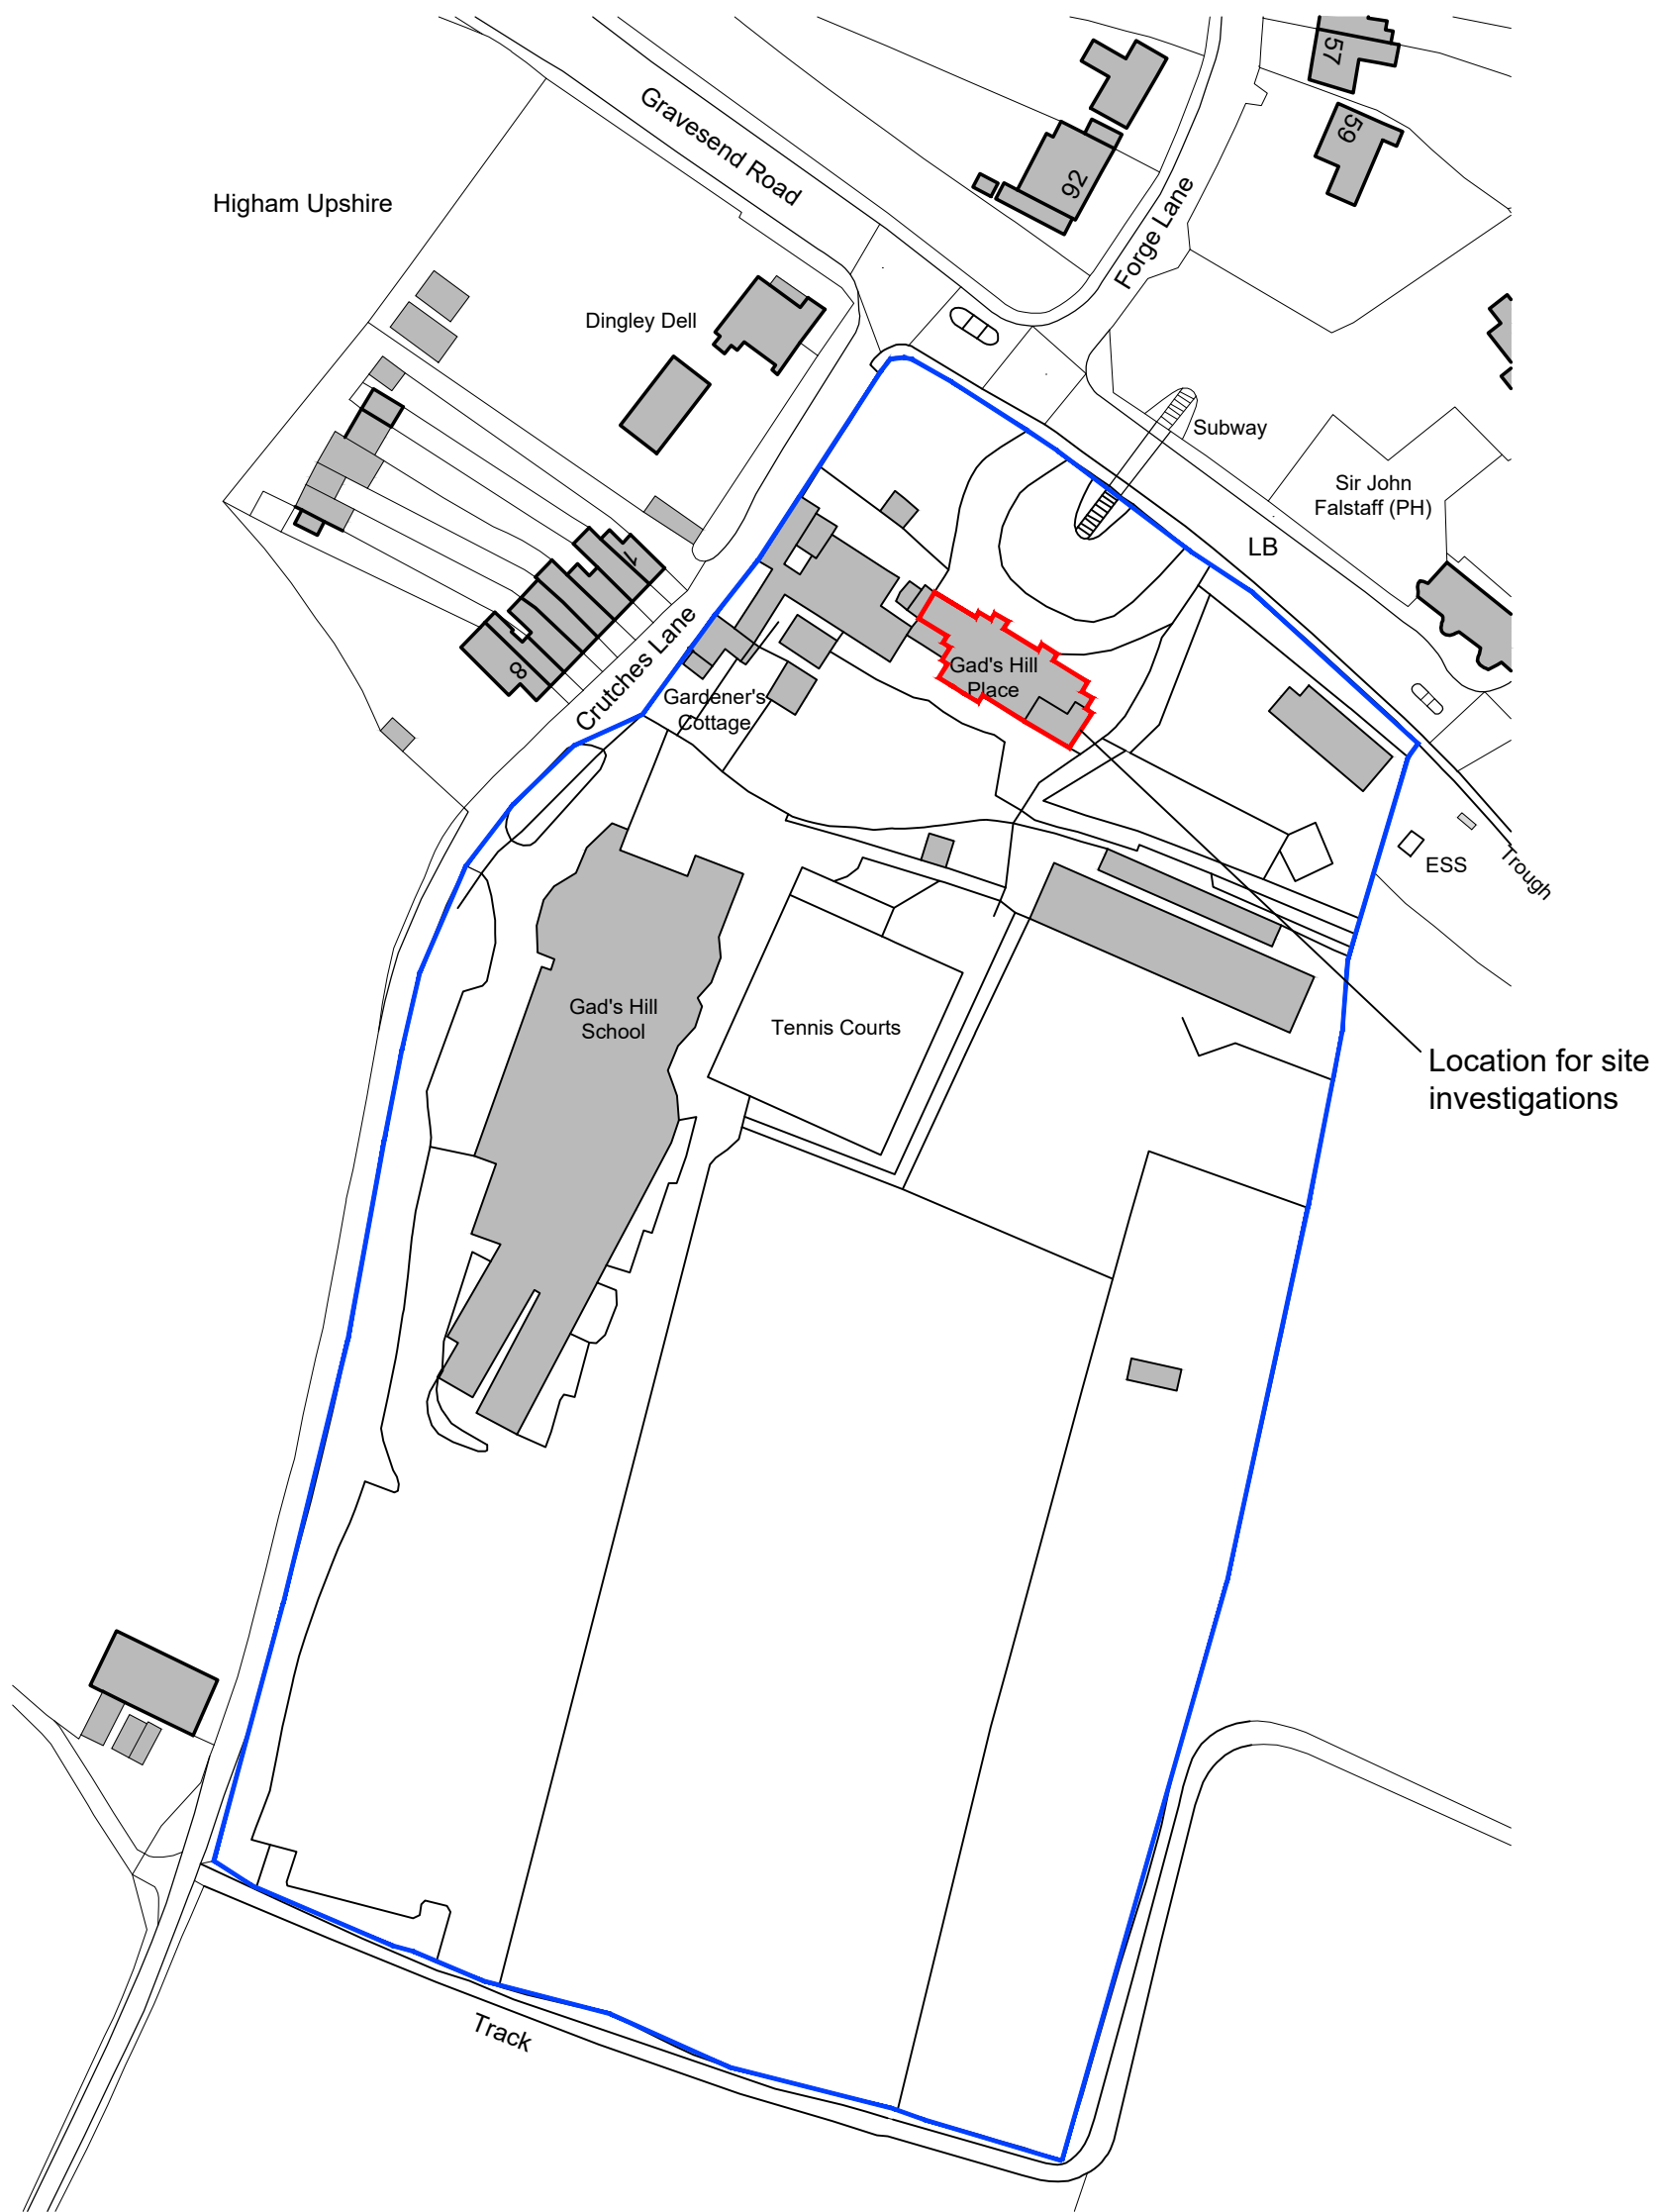


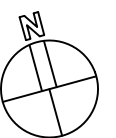

1
FE01

LOCATION PLAN

1:1250

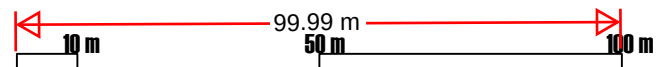

Project
Gad's Hill School
Proposal for Senior School & Creative Arts Hub

Client
Gad's Hill School

Copyright belongs to Clay Architecture Ltd. All dimensions are to be verified by the contractor before commencing works.

Rev.	Date	By	Notes
A	15.04.23	CP	Revised digitally to include blue line

clay architecture

Great Lines Studios, Marlborough Road, Gillingham, Kent ME7 5HB

T: 01634 573 017
www.clayarchitecture.com
E: design@clayarchitects.com

Title
Location Plan
Drawing No. 5306/FE/01

Scale 1:1250 @ A3 size
Date 24.01.2023
Drawn GEN Authorised KG
Revision A