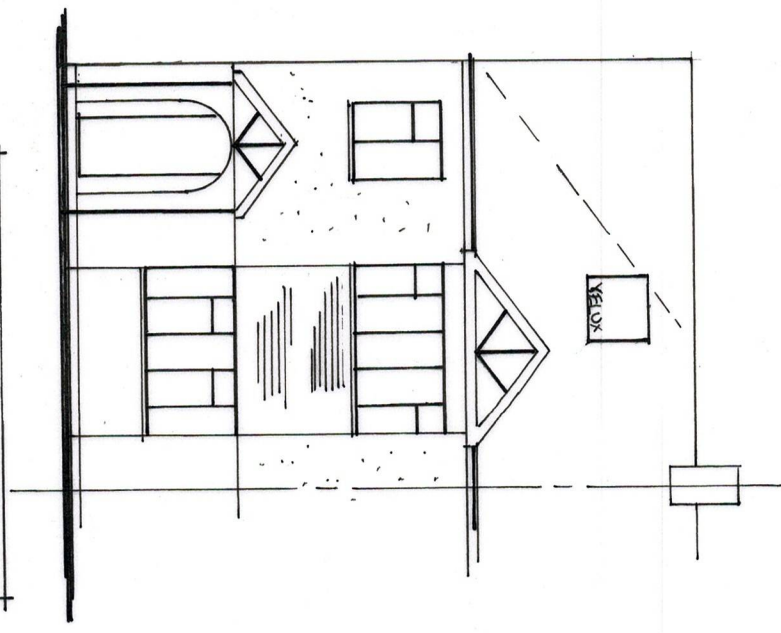
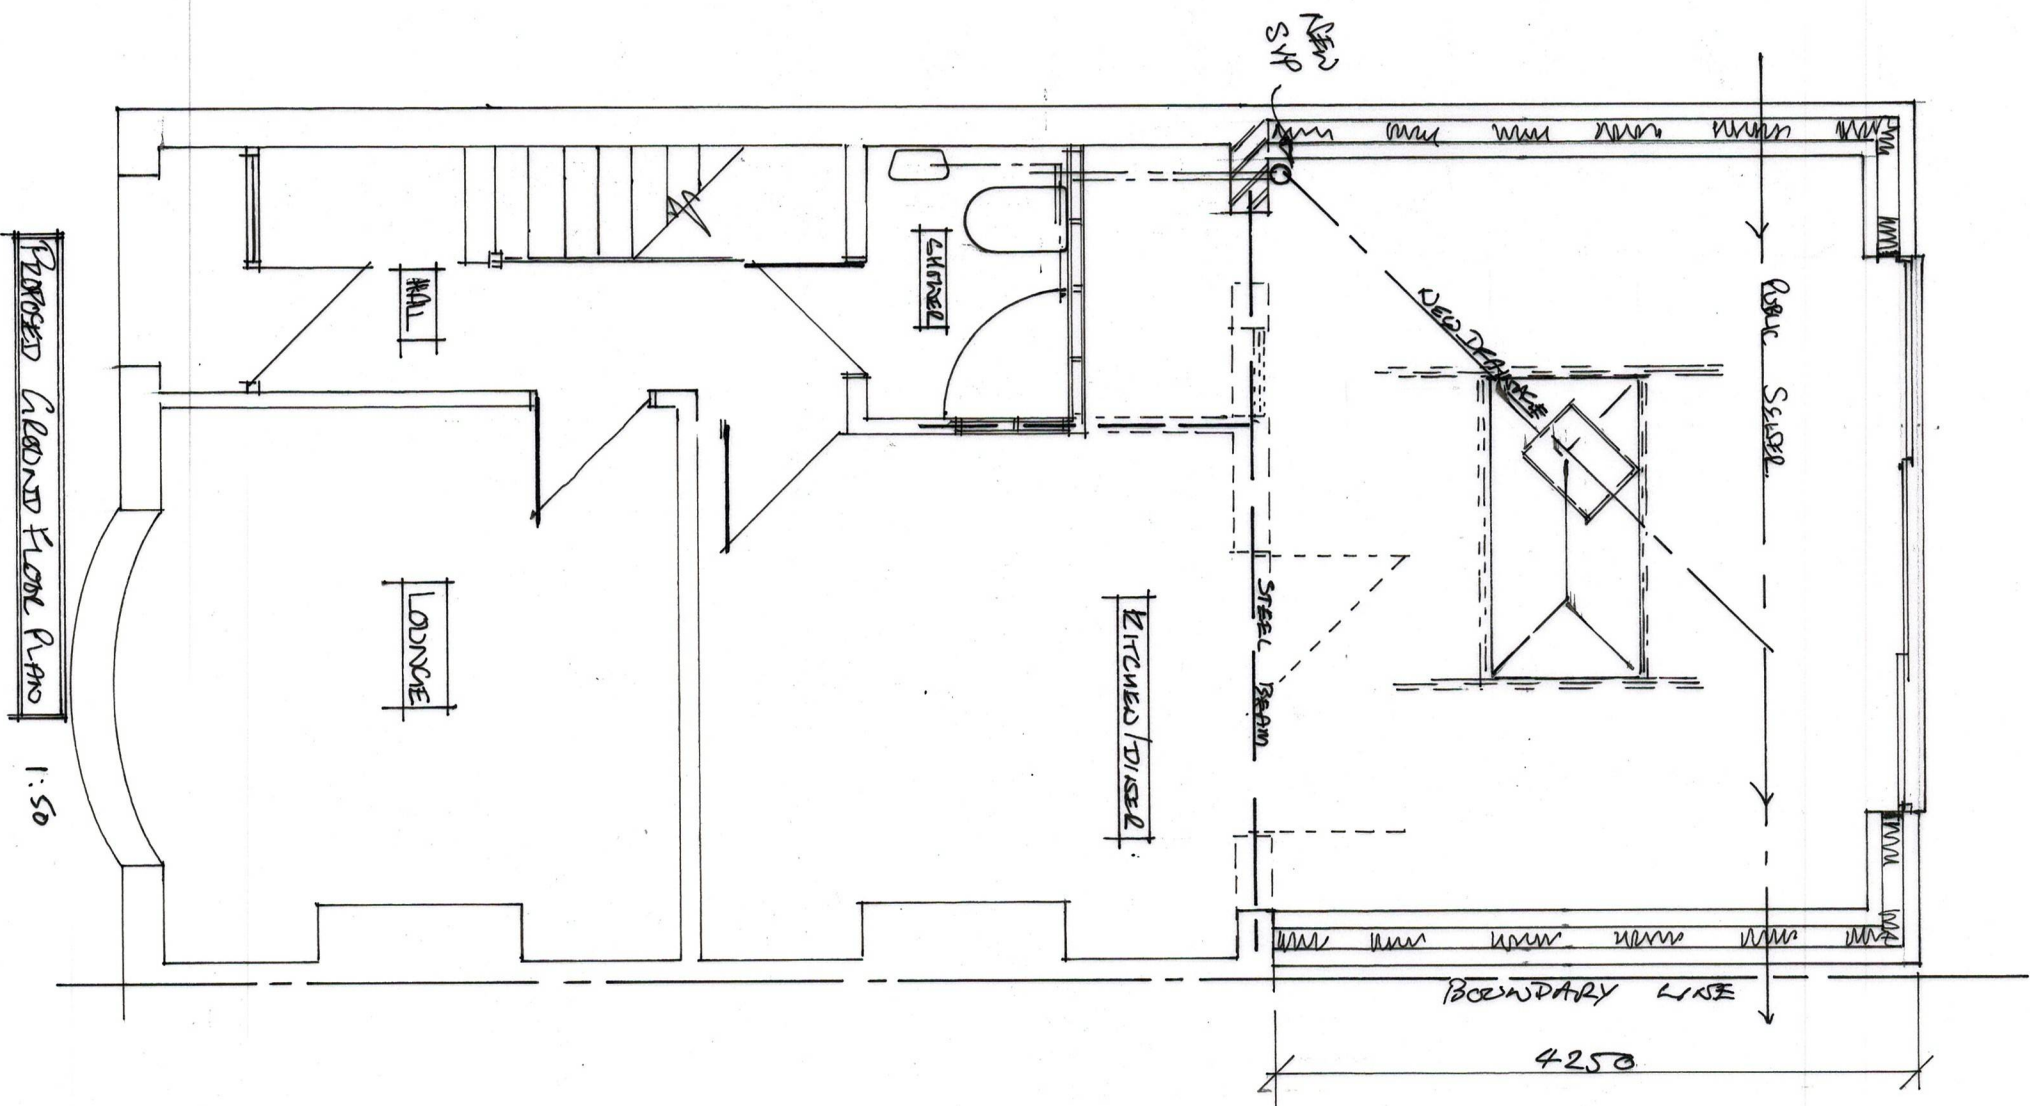


SINGLE STOREY REAR EXTENSION AND LOFT CONVERSION		MR E. HARRIS 11 LANE AVENUE NORTHWEST KENT DA11 9PZ	
DATE 21/2/25	SCALE 1/50	DRAW NO 25/01/04	02