


BOUNDARY LINE

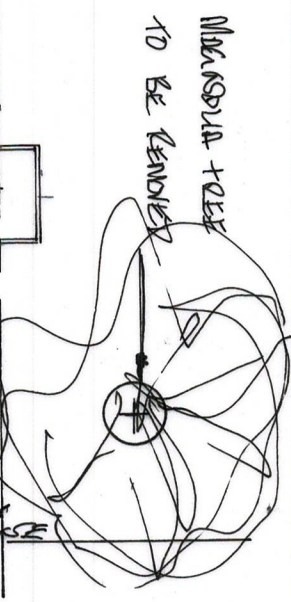


MILKSHED TREE  
TO BE REMOVED

JOINT SEWER  
700 I.L.

CARPORT

BOUNDARY LINE

ALLEY WAY

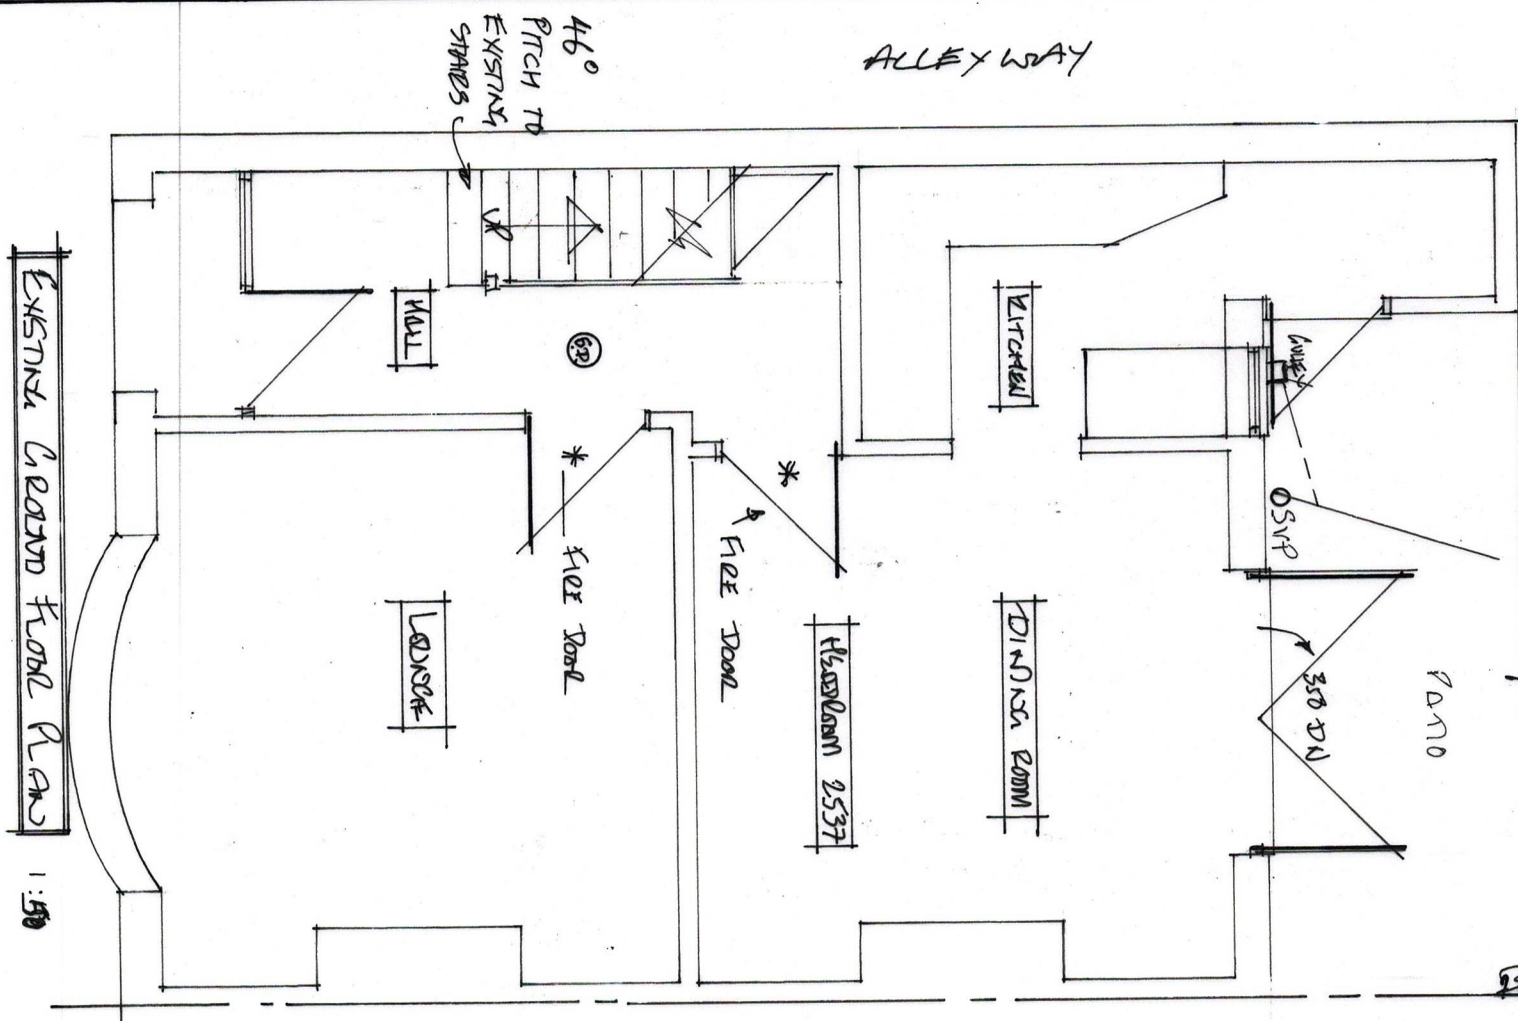

46°  
PITCH TO  
EXISTING  
STAIRS

HALL

LOUNGE

\* FIRE DOOR

\* FIRE DOOR

Bedroom 2537


DINING ROOM

KITCHEN

STOVE

SINK

EXISTING GROUND FLOOR PLAN 1:50

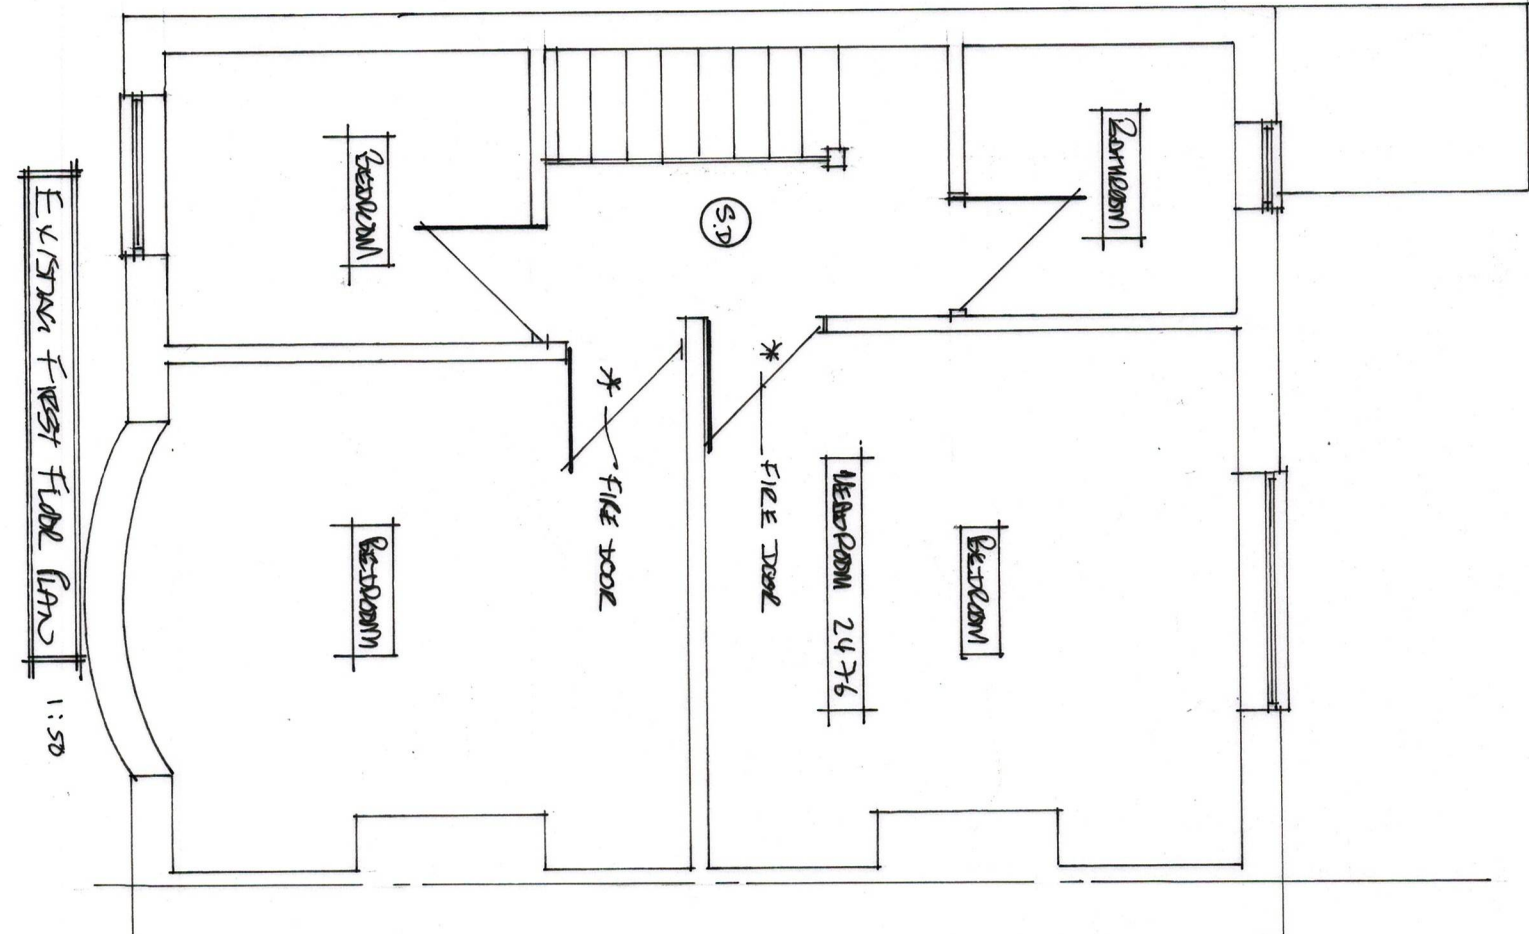

Bedroom

Bedroom 2476


\* FIRE DOOR

\* FIRE DOOR

Bedroom


STAIRS

EXISTING FIRST FLOOR PLAN 1:50

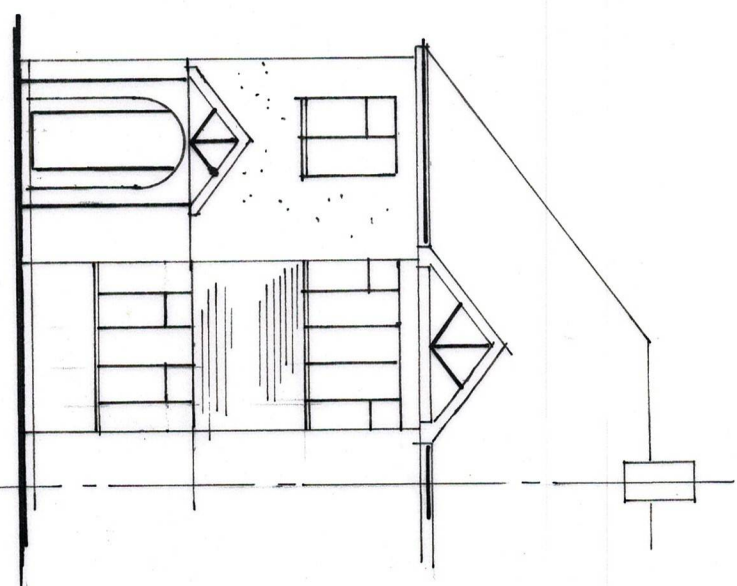

EXISTING FRONT ELEVATION 1:100

SCALE BAR 1:100

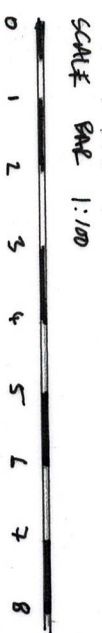

0 1 2 3 4 5 6 7 8

(S.D.) ~ SMOKE DETECTOR

SCALE BAR 1:50



0 1 2 3 4

|                                                        |               |                                                               |    |
|--------------------------------------------------------|---------------|---------------------------------------------------------------|----|
| SINGLE STOREY REAR<br>EXTENSION AND LOFT<br>CONVERSION |               | MR E. HARRIS<br>11 LIME AVENUE<br>NORTHLEIGH<br>LEST DOLL 992 |    |
| DATE<br>21/2/25                                        | SCALE<br>1/50 | SCALE NO<br>25/01/64                                          | 01 |