
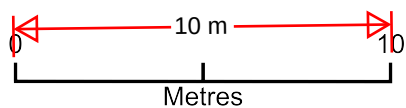


Existing Block Plan

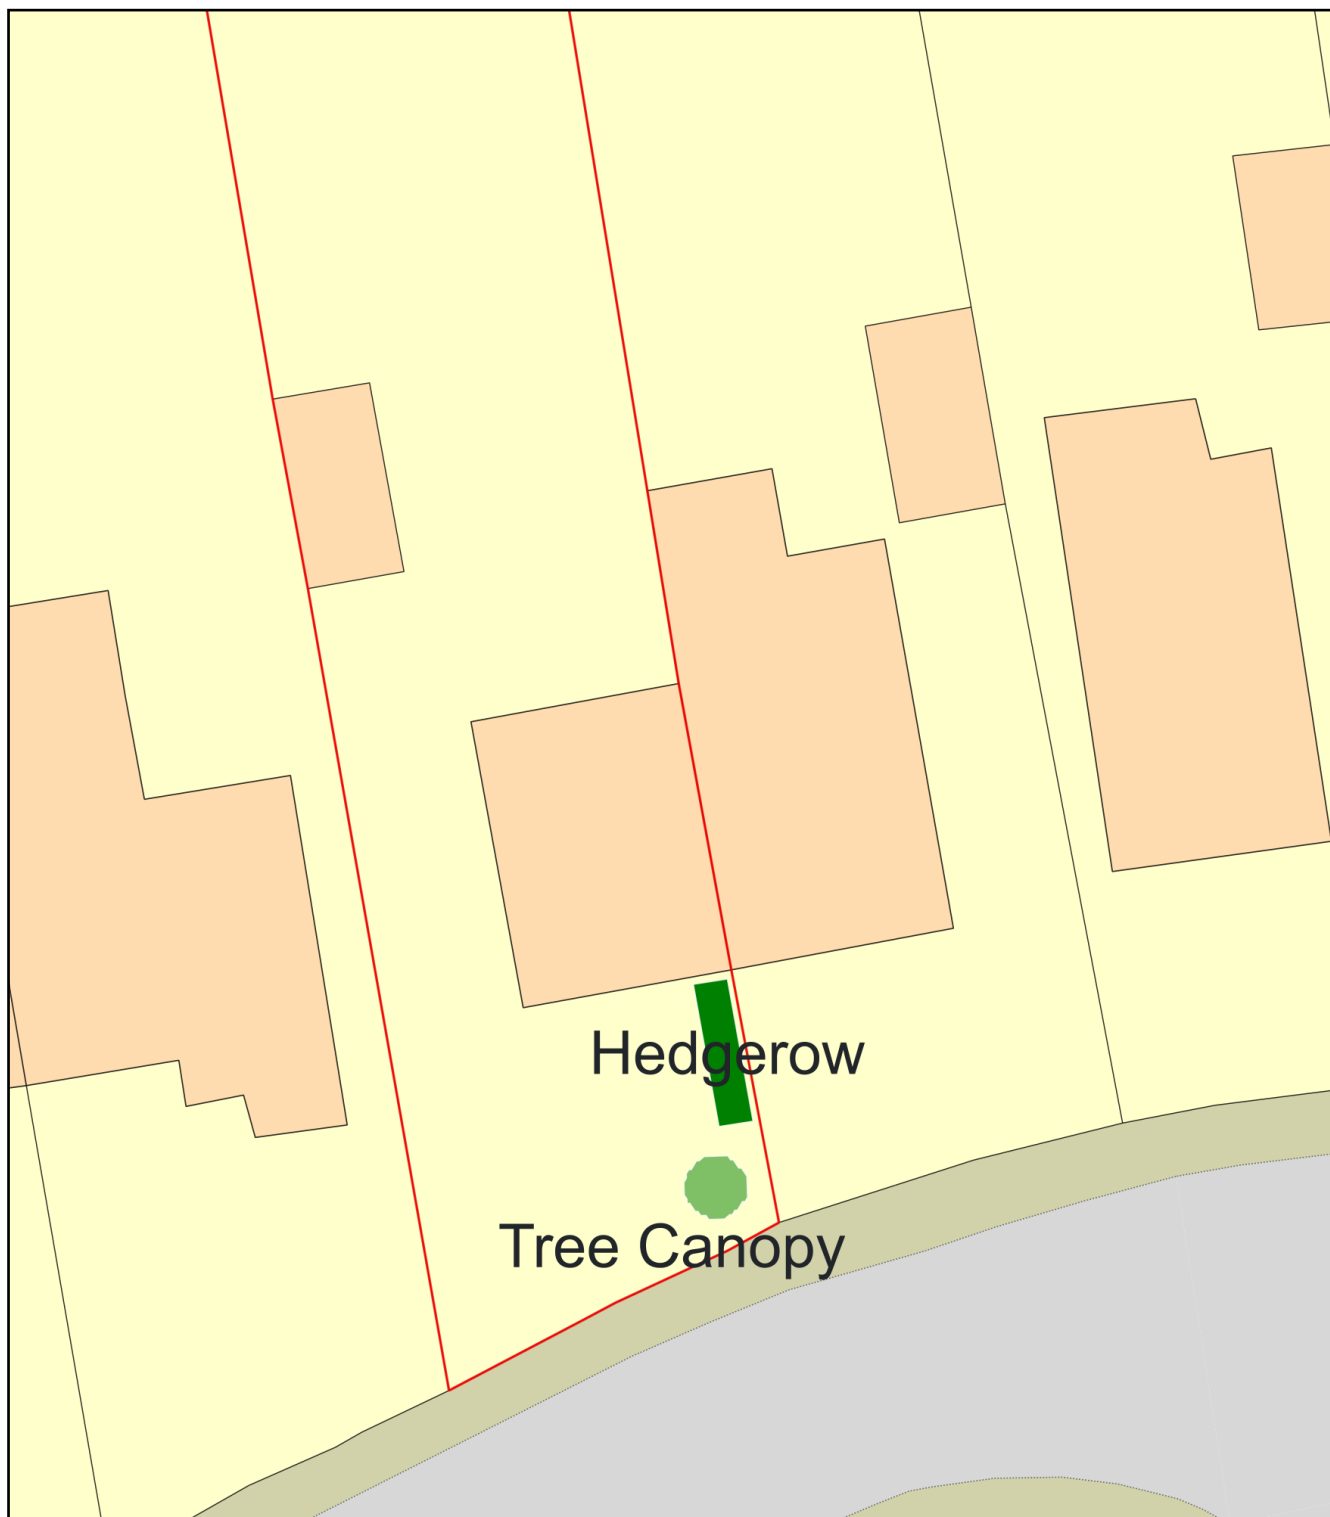

Plan Produced for: Mr & Mrs Belham

Date Produced: 19 Dec 2023

Plan Reference Number: TQRQM23353125351257

Scale: 1:200 @ A4