
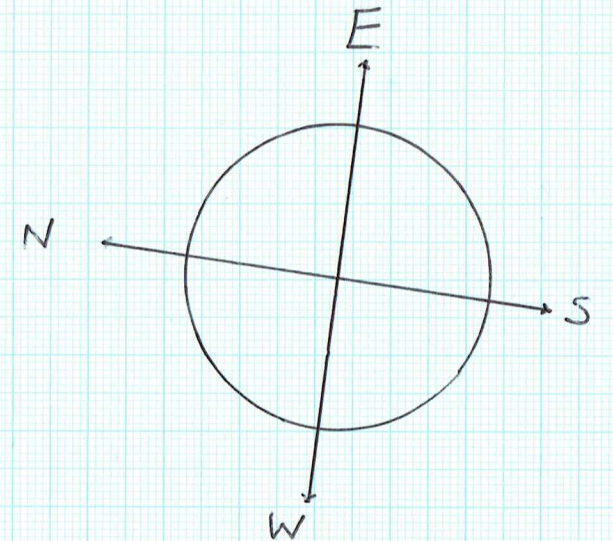


PROPOSED REAR SINGLE EXTENSION, FRONT PORCH,
 & DOUBLE SIDE EXTENSION @ 7 DENESWAY,
 MEOPHAM, GRAVESEND, KENT, DA130EA.

SIDE ELEVATION DRAWINGS
DRAWN BY: MARK BELHAM
REVISION: 01
SCALE: 1:100 @ A3
DATE: JULY 2024

EXISTING SIDE ELEVATION

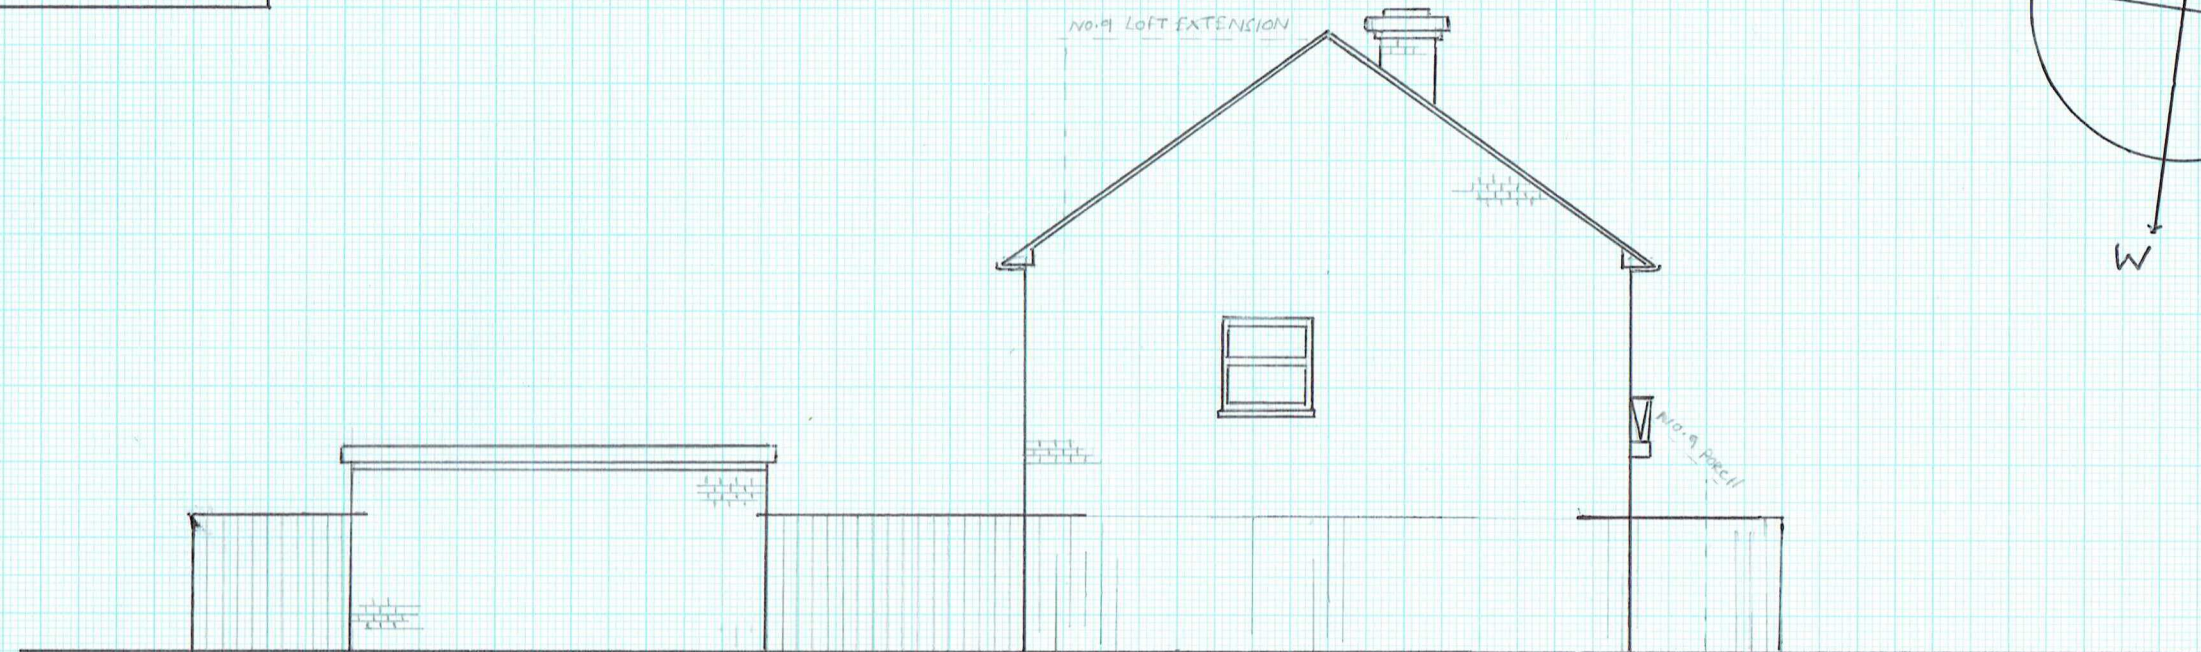

PROPOSED SIDE ELEVATION

