


SITE PLAN: 3206-0088

Milton Road. O/S 112. OPP Park Place. Gravesend. DA12 2PF

E: 565375, N: 173890

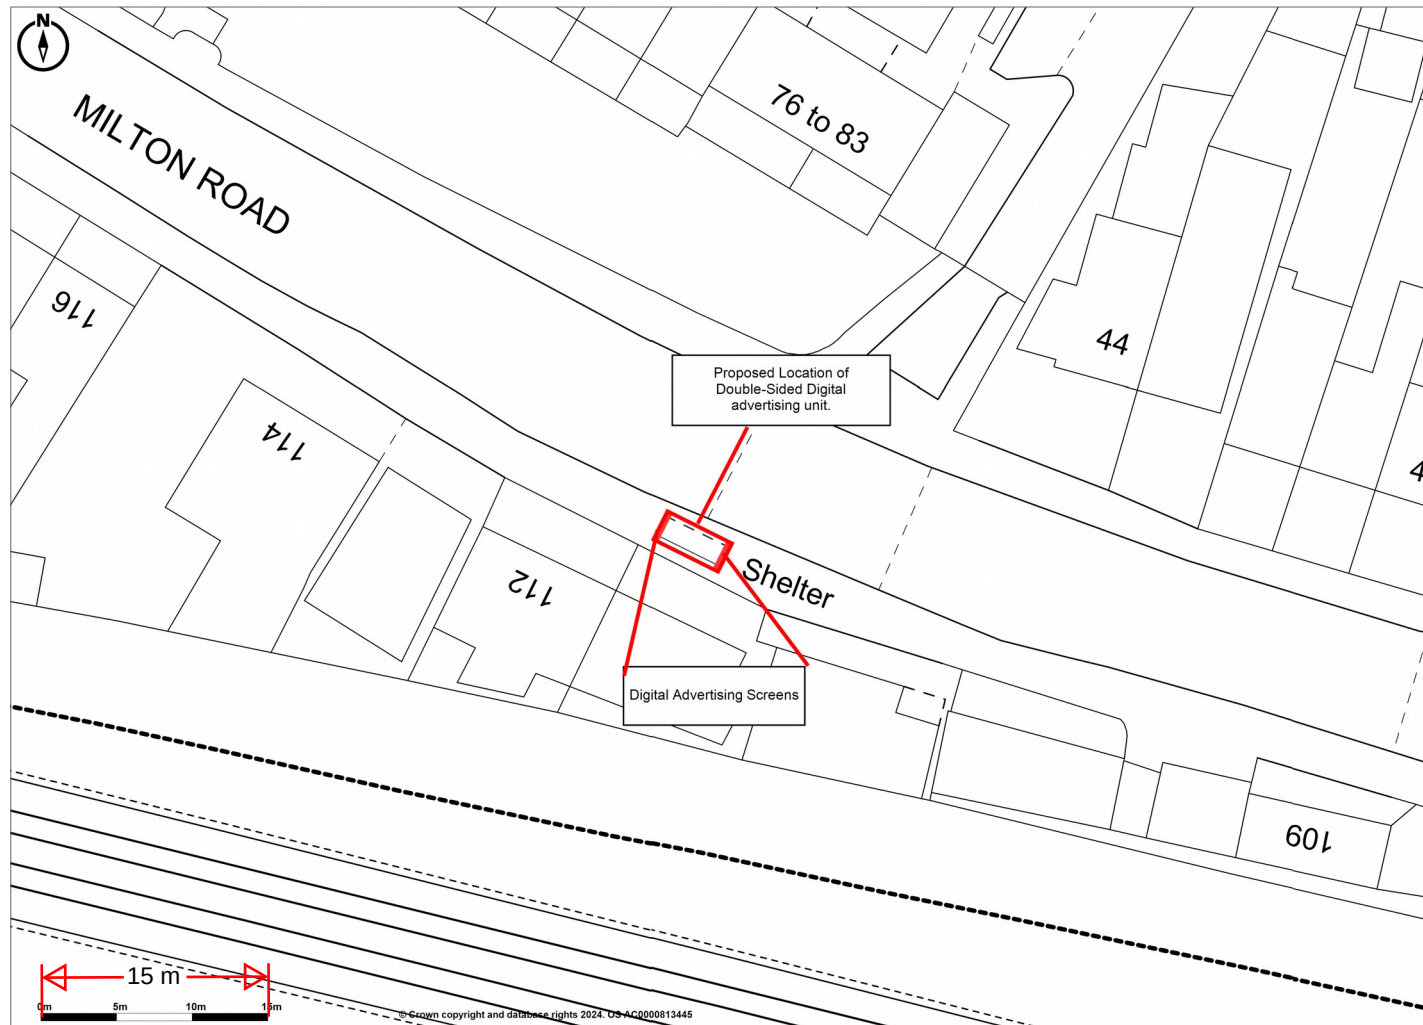

Promap
LANDMARK INFORMATION

© Crown Copyright and database rights 2024. OS AC0000813445
Plotted Scale - 1:500. Paper Size - A4