



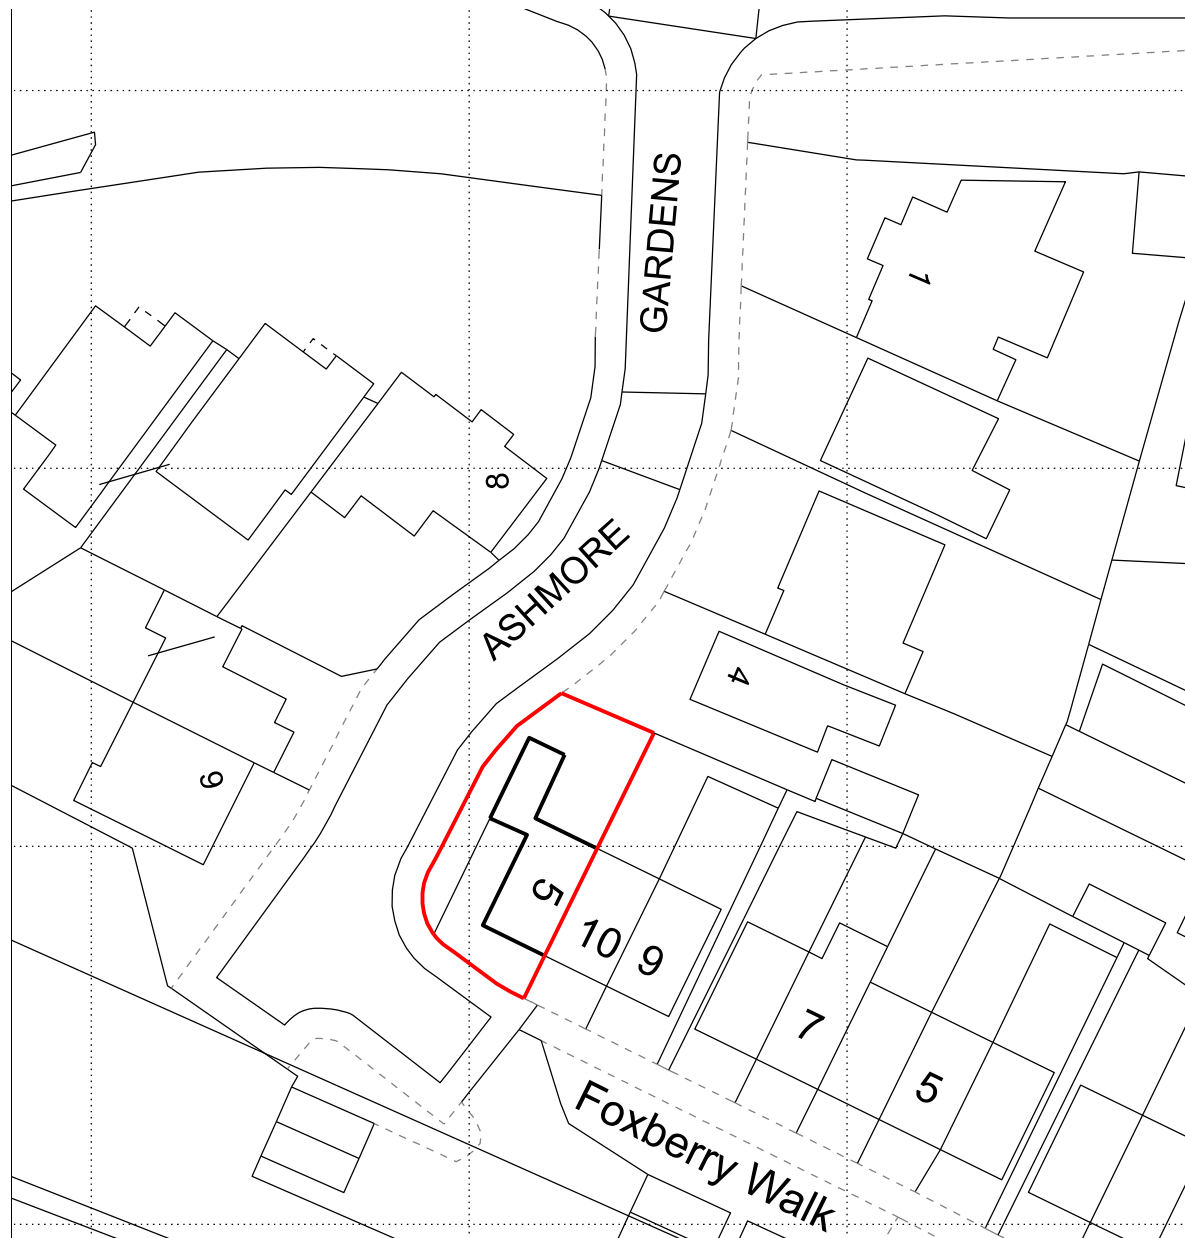

EXISTING BLOCK PLAN scale 1:500

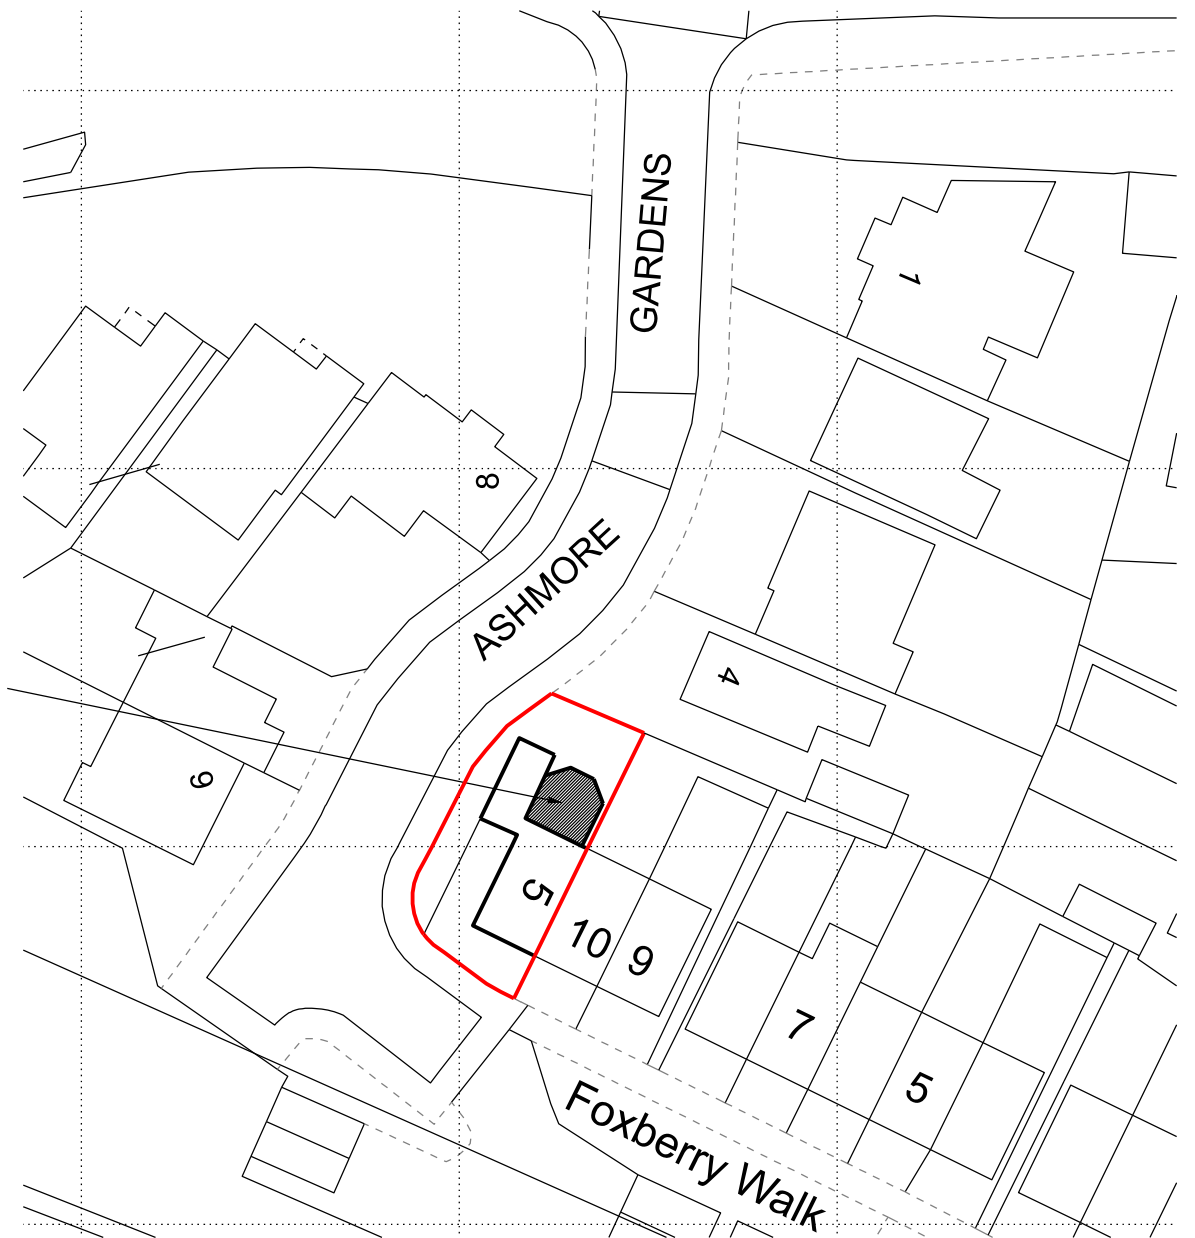

conservatory shown hatched



PROPOSED BLOCK PLAN scale 1:500



REVISION	DATE
ARCHITECT	
TAARCHITECTS 11 JOYDENS WOOD ROAD BEXLEY KENT DA5 2HS Tel 07905 130591 ta140256@googlemail.com	
JOB	
RETENTION OF CONSERVATORY AT 5 ASHMORE GARDENS NORTHFLEET DA11 8NE	
DRAWING	
EXISTING & PROPOSED SITE BLOCK PLANS	
SCALE	DATE
1:500 AT A3	JAN 2025
DRAWING NO.	
IW/02	