
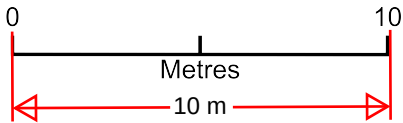


277 Colyer Road - existing block plan

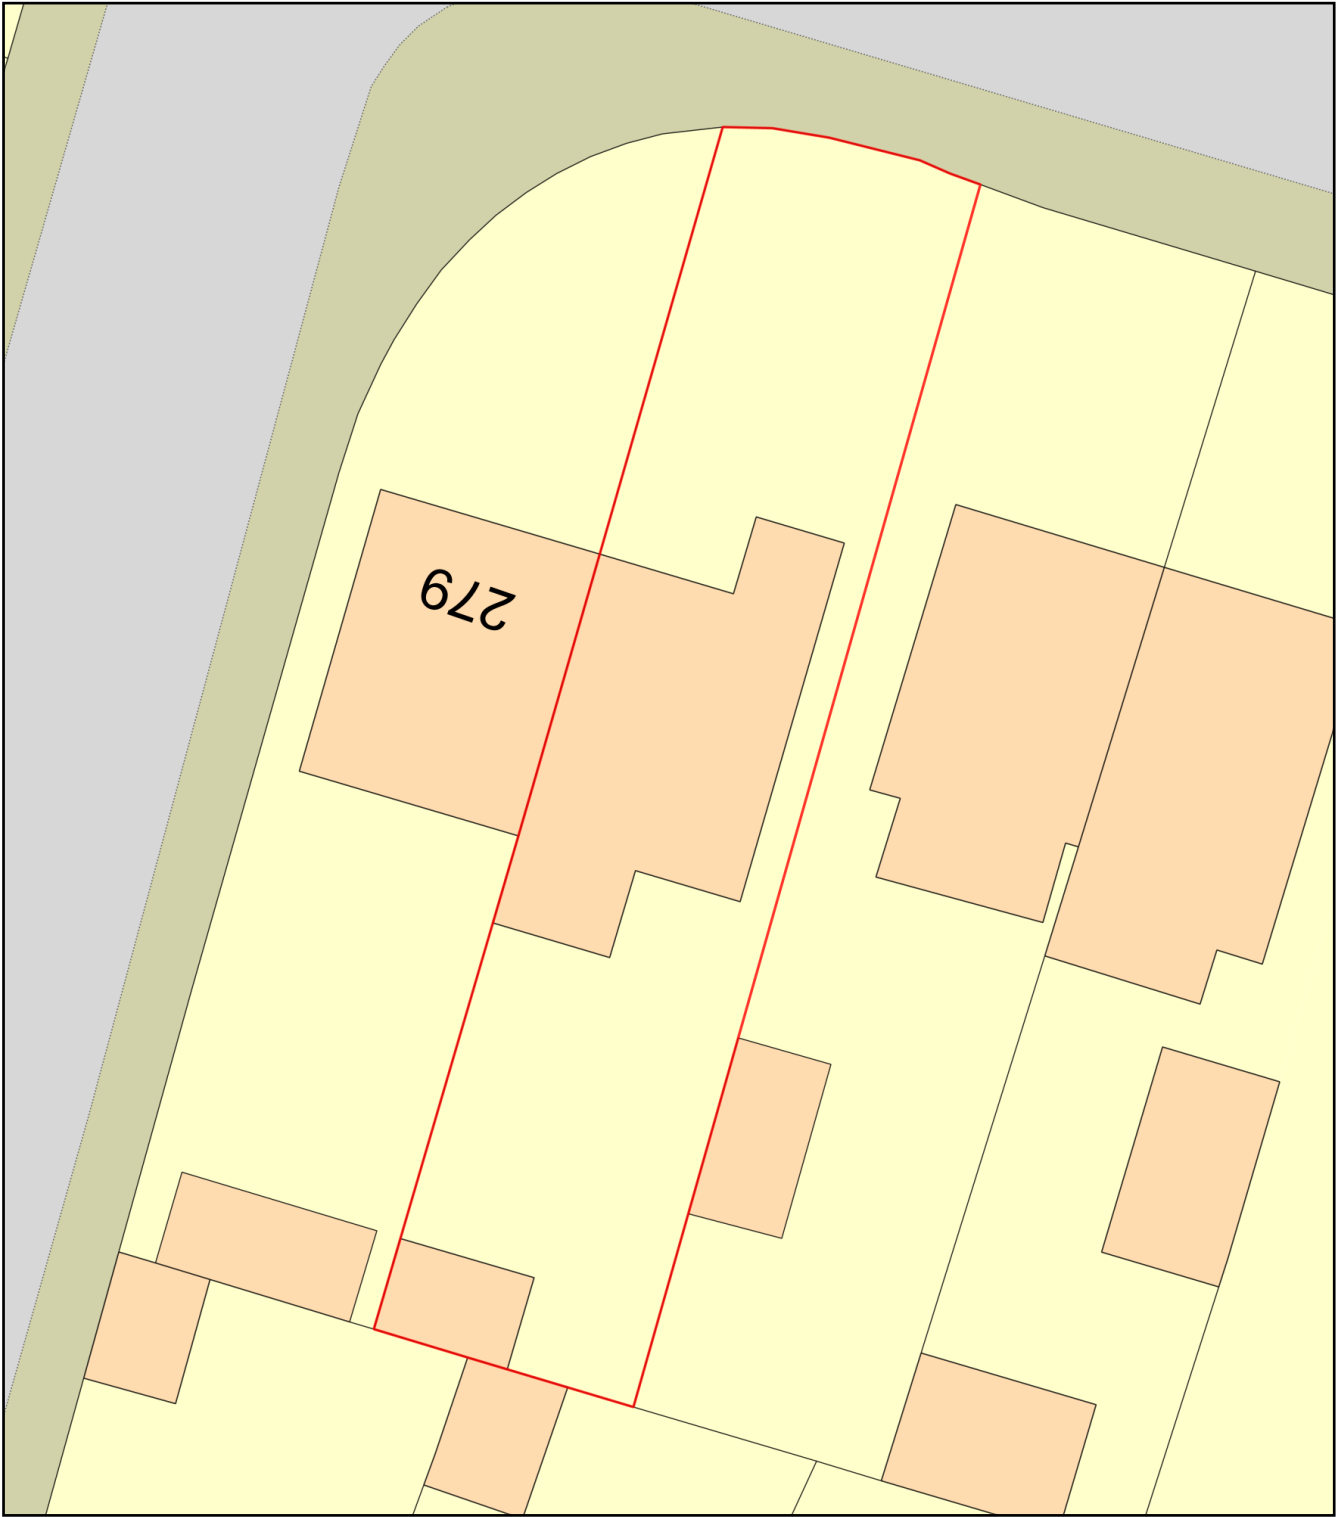

Plan Produced for: Judith Sandford

Date Produced: 17 Feb 2025

Plan Reference Number: TQRQM25048111751741

Scale: 1:200 @ A4