


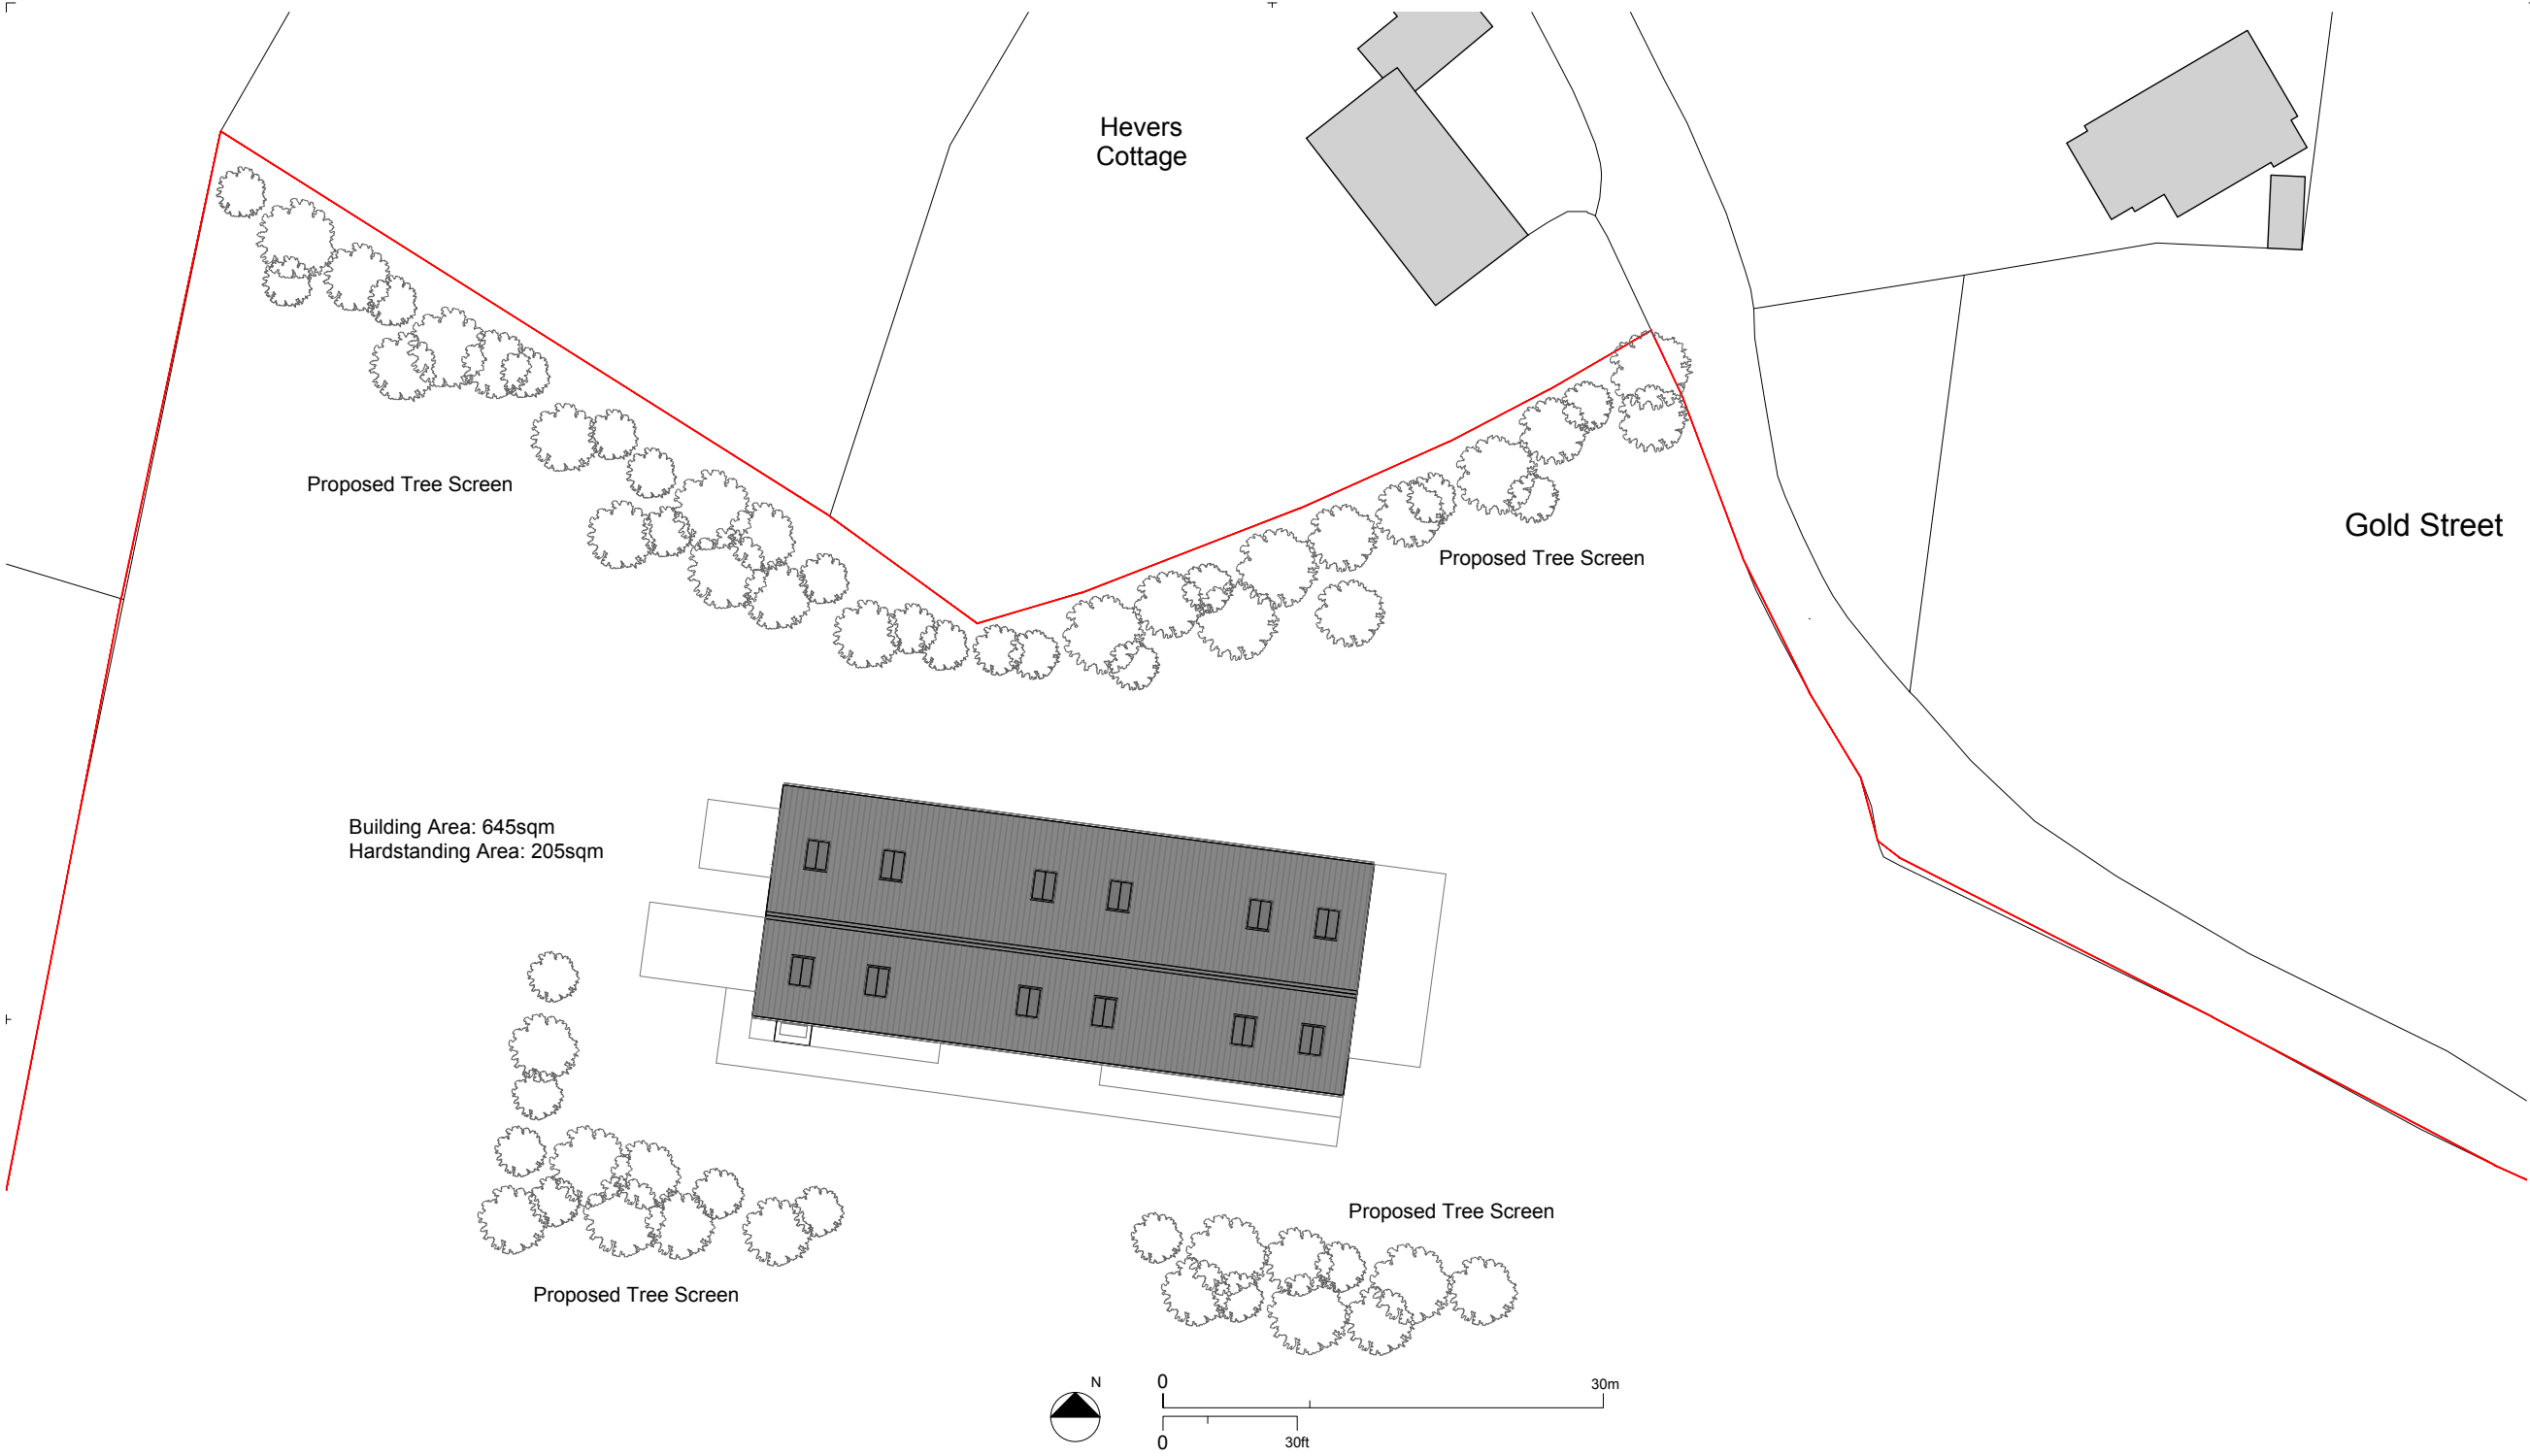

Building Area: 645sqm
Hardstanding Area: 205sqm

Specific Drawing Notes:

Building Area: 645sqm
Hardstanding Area: 205sqm

Rev 04: 28.05.24). Prior Approval. GC
Rev 03: (22.05.24). Prior Approval. GC
Rev 02: (22.04.24). Prior Approval. GC
Rev 01: (16.02.24). Permitted Development. GC
Rev *: (30.01.24). For Information. GC

Prior Approval.

Proposed Block Plan

