


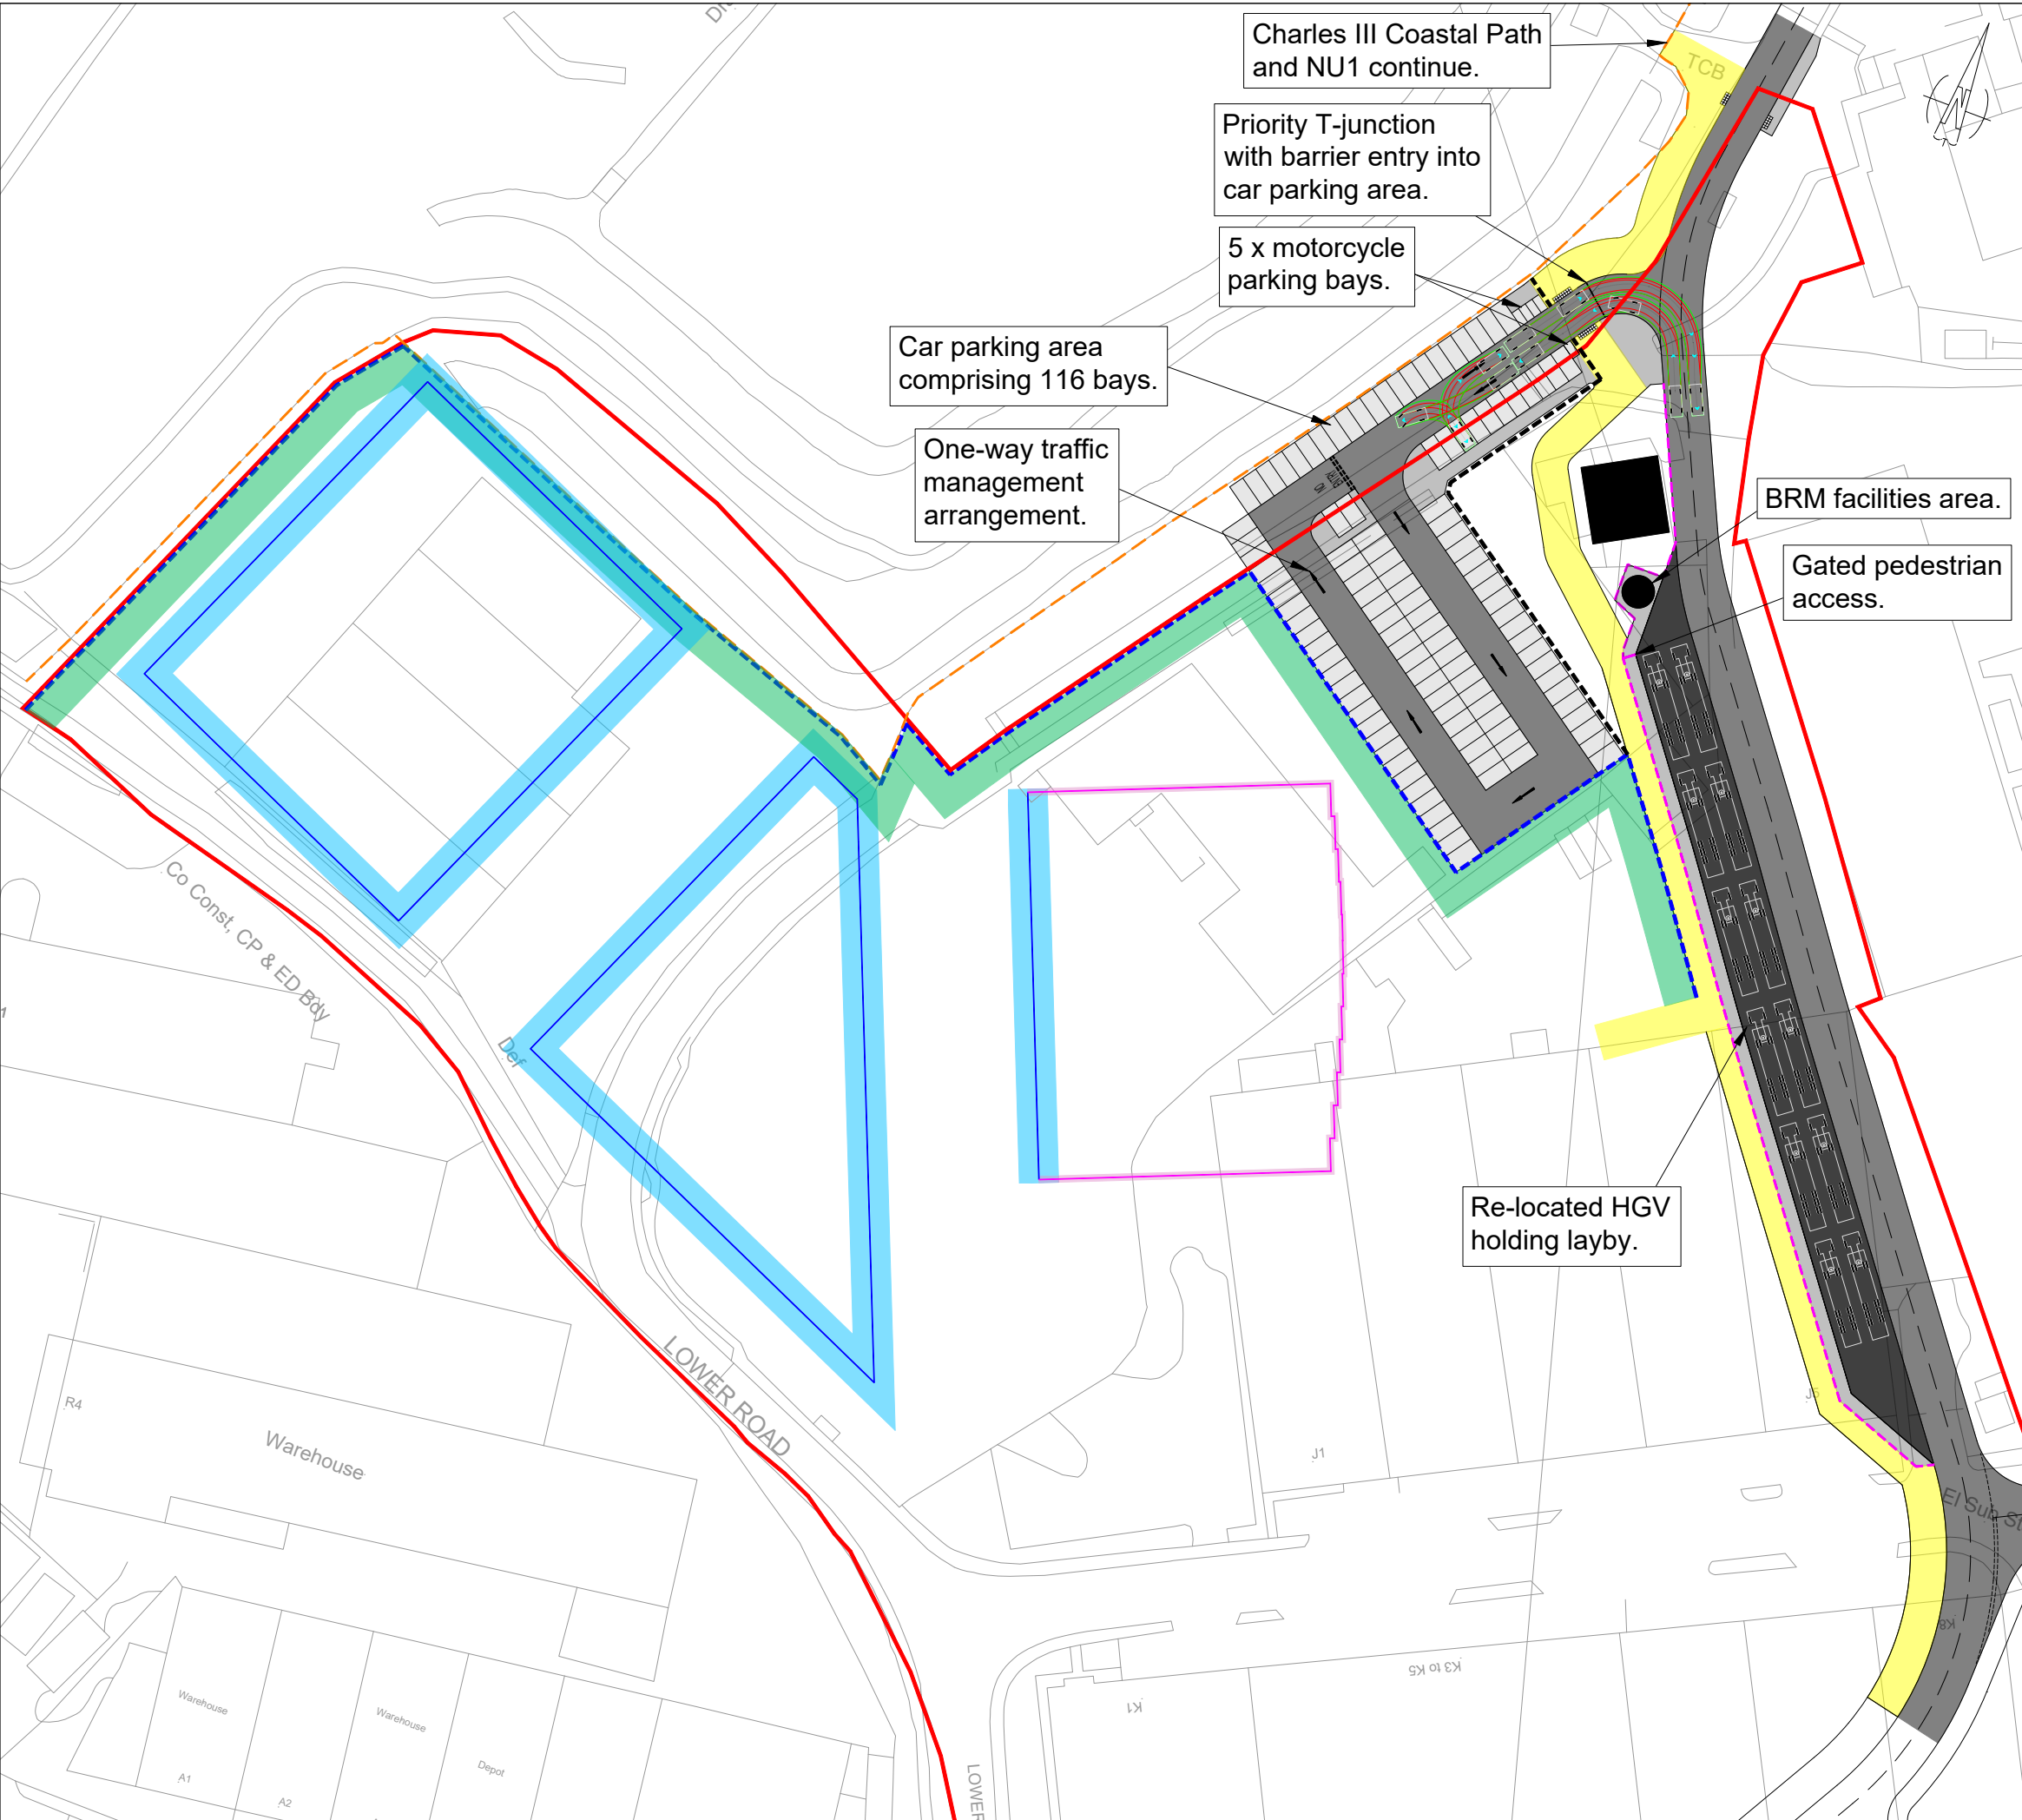

Date of 1st Issue
29/05/25

Description
Revision B

Drawn by
LF

Checked by
RS

REVISIONS

Mark	Revision	Drawn	Date	Chkd
A	Addition of SSSI border and built edge deviation extent.	LF	03/06/25	RS
B	Label amended for Charles III coastal path and NU1.	LF	11/06/25	RS

Key:

Site Boundary

OS Base Mapping

Proposed Carriageway

Proposed Footway

Notes:

1. Drawing units are in metres unless specified otherwise.

2. Drawing is based on OS base mapping.

1.80

13.60

1.61

8.00

0.65

1.36

3.80

LST (16.5)

Tractor Width : 2.55

Tractor Length : 13.60

Tractor Track : 2.55

Tractor Wheelbase : 1.80

Lock to Lock Time : 6.0

Steering Angle : 42.6

Articulating Angle : 70.0

4.75

0.90

2.90

Car

Width : 1.80

Track : 1.80

Lock to Lock Time : 6.0

Steering Angle : 30.2

0 m

50 m

Scale 1:1000 @ A3

A3 SCALE

1:1000

Drawing Title

Northfleet Harbourside Highway Optioneering Alignment - **Option B2**

Client

Drawing Status

Optioneering

27 Park Street

Leamington Spa

CV32 4QN

E: info@ttc-tp.com

ttc

Transportation Consultancy

VALUE · EXCEED · TRUST · EXCELLENCE · CLARITY

Drawing Number

211203-06

Revision

B