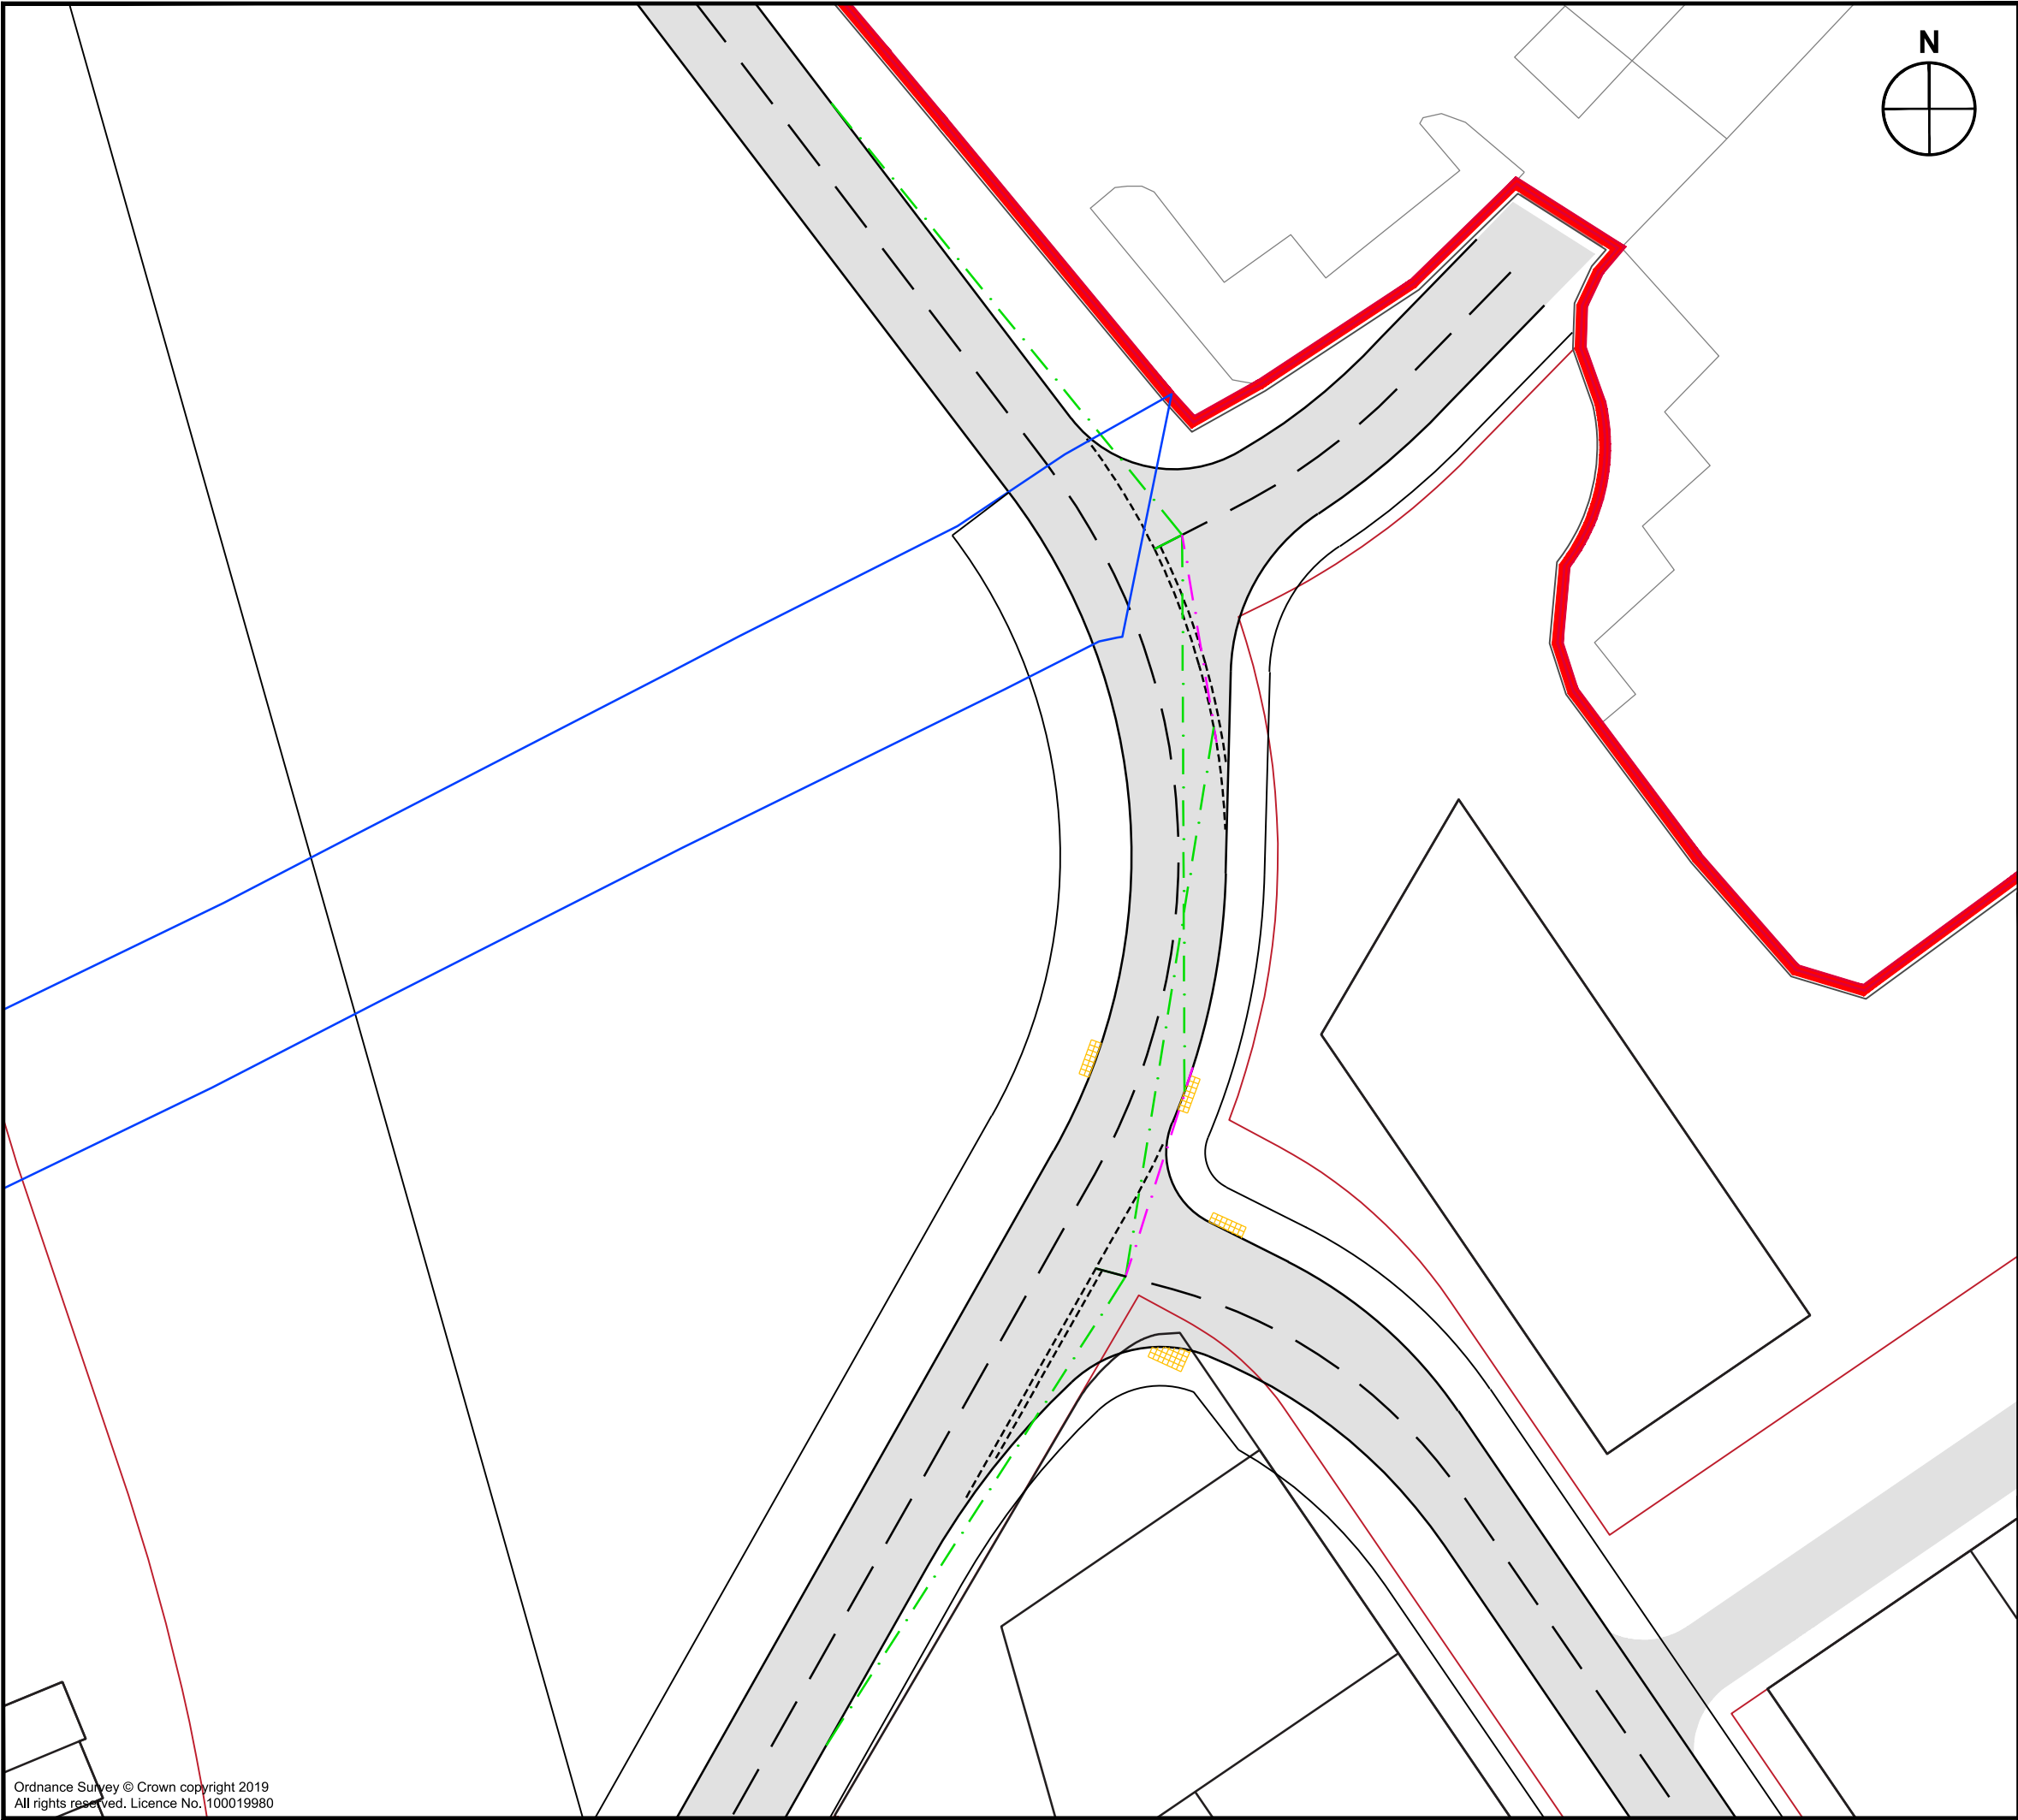


Notes:
1. This is not a construction drawing and is intended for illustrative purposes only.
2. White lining is indicative only.

Key

- Site Boundary
- Visibility splay 2.4m x 43m (MfS 30mph)
- Tangential visibility
- Highway Boundary

C	Footway removed in vicinity of PD105	JM	SB	06.06.2025
B	New Child Graddon Lewis Architect's plan added.	NS	BH	11.04.2024
A	J6 south east kerb radii amended	NS	RS	18.10.2023

REV.	DETAILS	DRAWN	CHECKED	DATE
------	---------	-------	---------	------

CLIENT:
Northfleet Central 1 Limited

PROJECT:
**Northfleet Central
Gravesham**

DRAWING TITLE:
**Site Access Plans
Junction 5 & 6**

SCALES:
1:500 at A3

DRAWN:	JM	CHECKED:	RS	DATE:	23.08.2023
--------	----	----------	----	-------	------------



DRAWING NUMBER:	226728/PD105	REVISION:	C
-----------------	--------------	-----------	---