


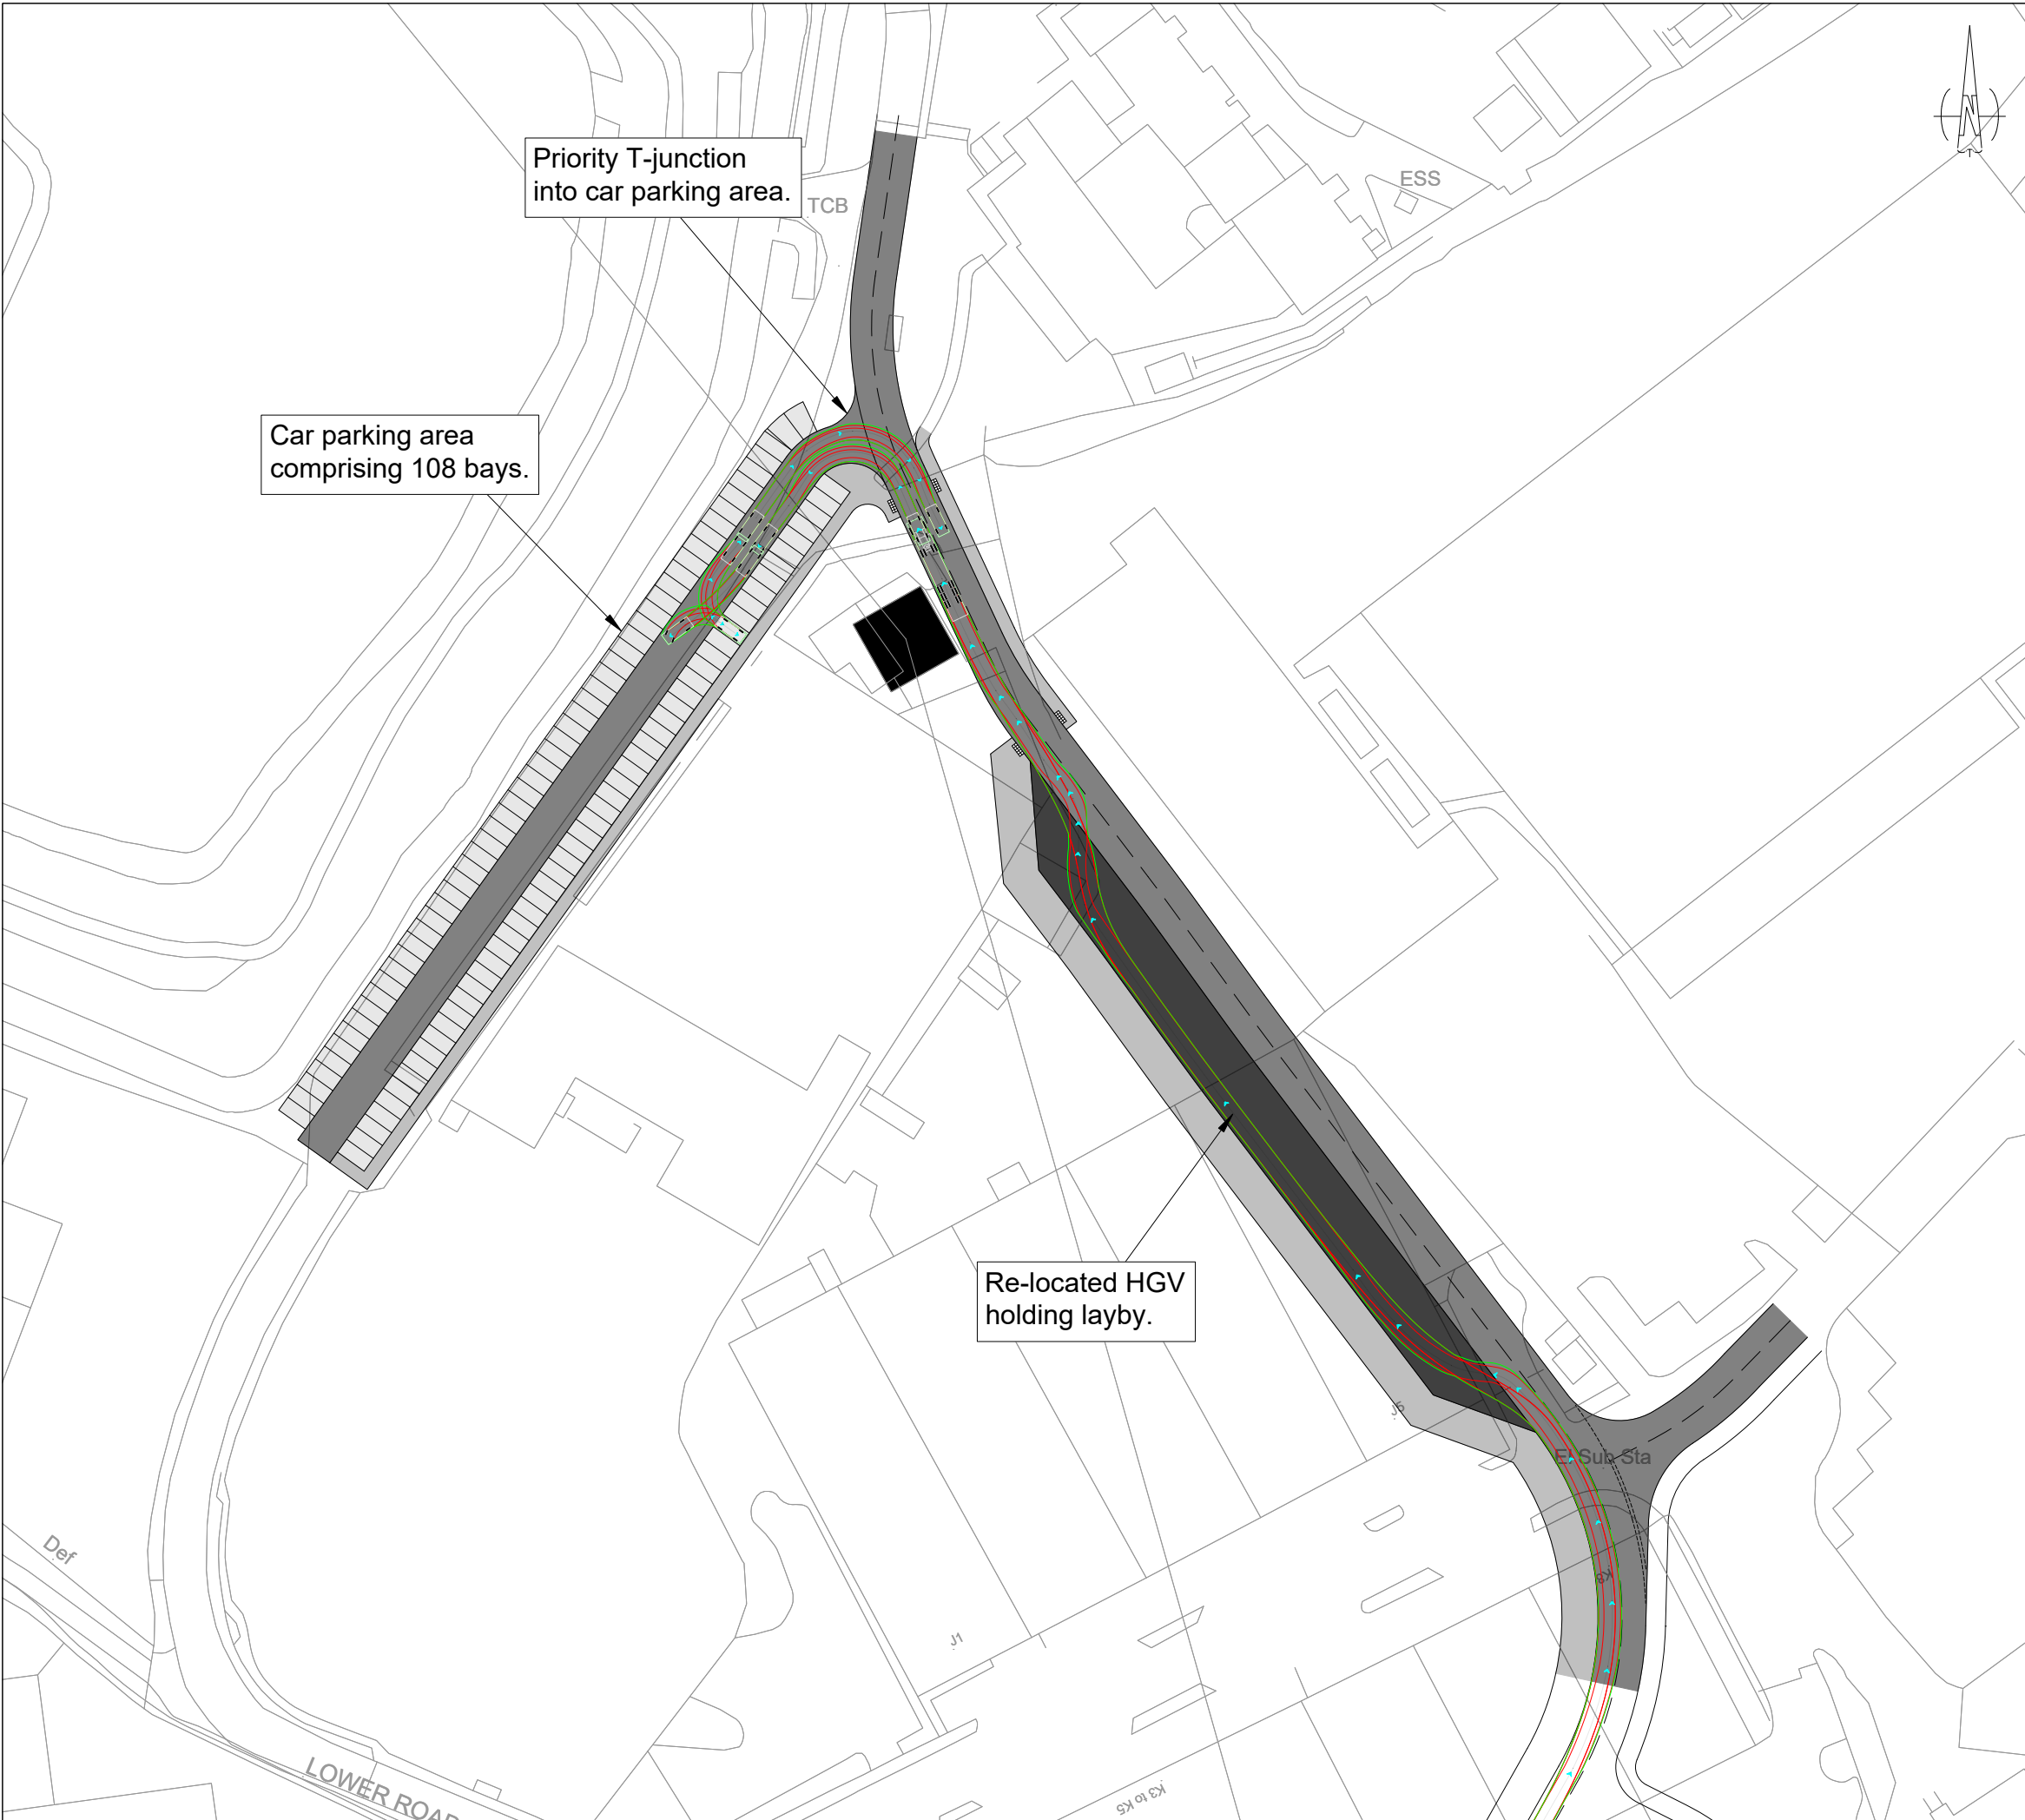

Date of 1st Issue
19/03/25

Description
Revision A

Drawn by
LF

Checked by
RS

REVISIONS

Mark	Revision	Drawn	Date	Chkd
A	Amendment to parking numbers.	LF	31/03/25	RS

Key:

OS Base Mapping

Proposed Carriageway

Proposed Footway

Notes:

1.

Drawing units are in metres unless specified otherwise.

2.

Drawing is based on OS base mapping.

1.80

13.60

1.61

8.00

0.65

1.36

3.80

LST (16.5)

Tractor Width : 2.55

Trailer Width : 2.55

Tractor Track : 2.55

Trailer Track : 2.55

Lock to Lock Time : 6.0

Steering Angle : 42.6

Articulating Angle : 70.0

4.75

0.90

2.90

Car

Width : 1.80

Track : 1.80

Lock to Lock Time : 6.0

Steering Angle : 30.2

0 m

50 m

Scale 1:1000 @ A3

A3 SCALE

1:1000

Drawing Title

Northfleet Harbourside

Highway Optioneering

Alignment Option 1

Sheet 1 of 3

Client

Drawing Status

Optioneering

27 Park Street

Leamington Spa

CV32 4QN

E: info@ttc-tp.com

ttc

Transportation

Consultancy

VALUE · EXCEED · TRUST · EXCELLENCE · CLARITY

Drawing Number

211203-02

Revision

A