



The Contractor is to check all dimensions on site and report any discrepancies to the Contract Administrator. This drawing is to be read in conjunction with all other standard documentation.

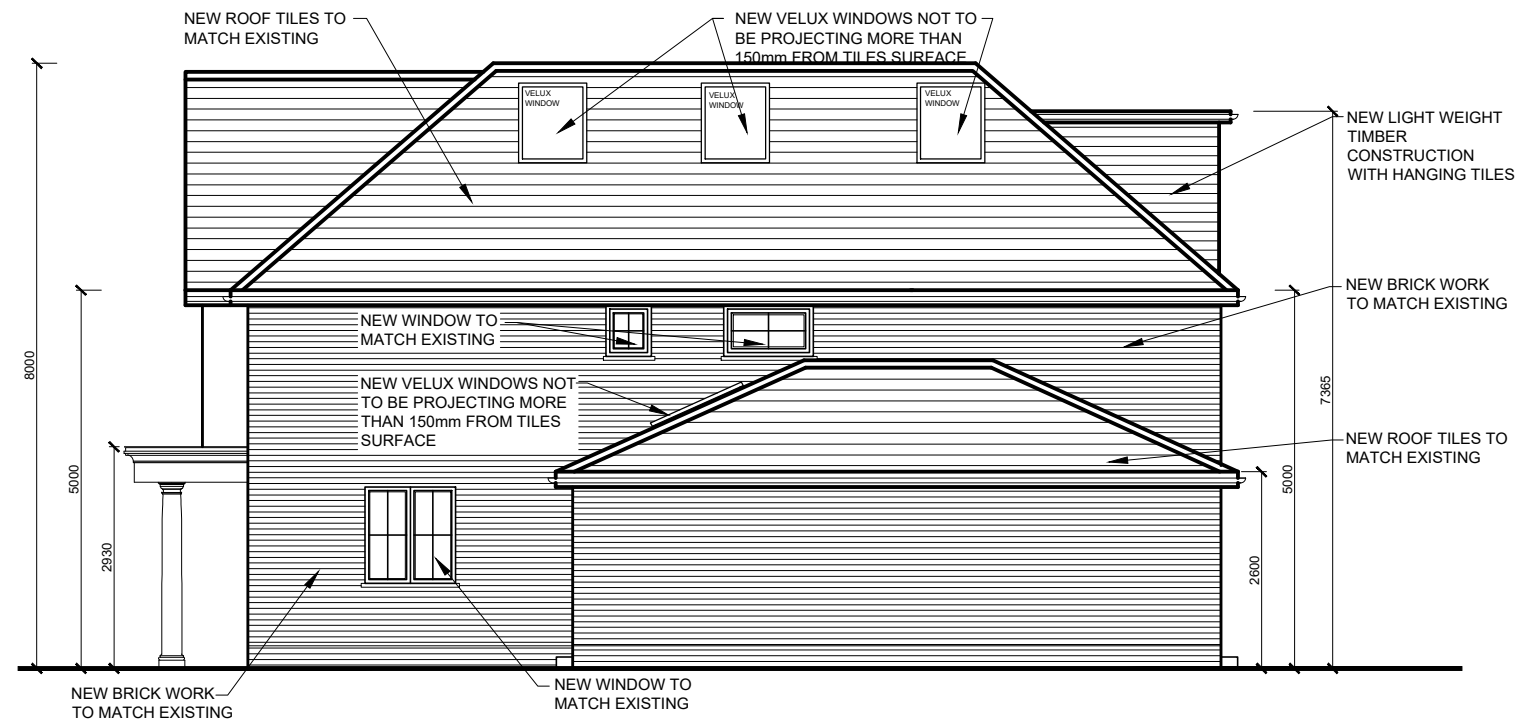

PROPOSED SIDE ELEVATION

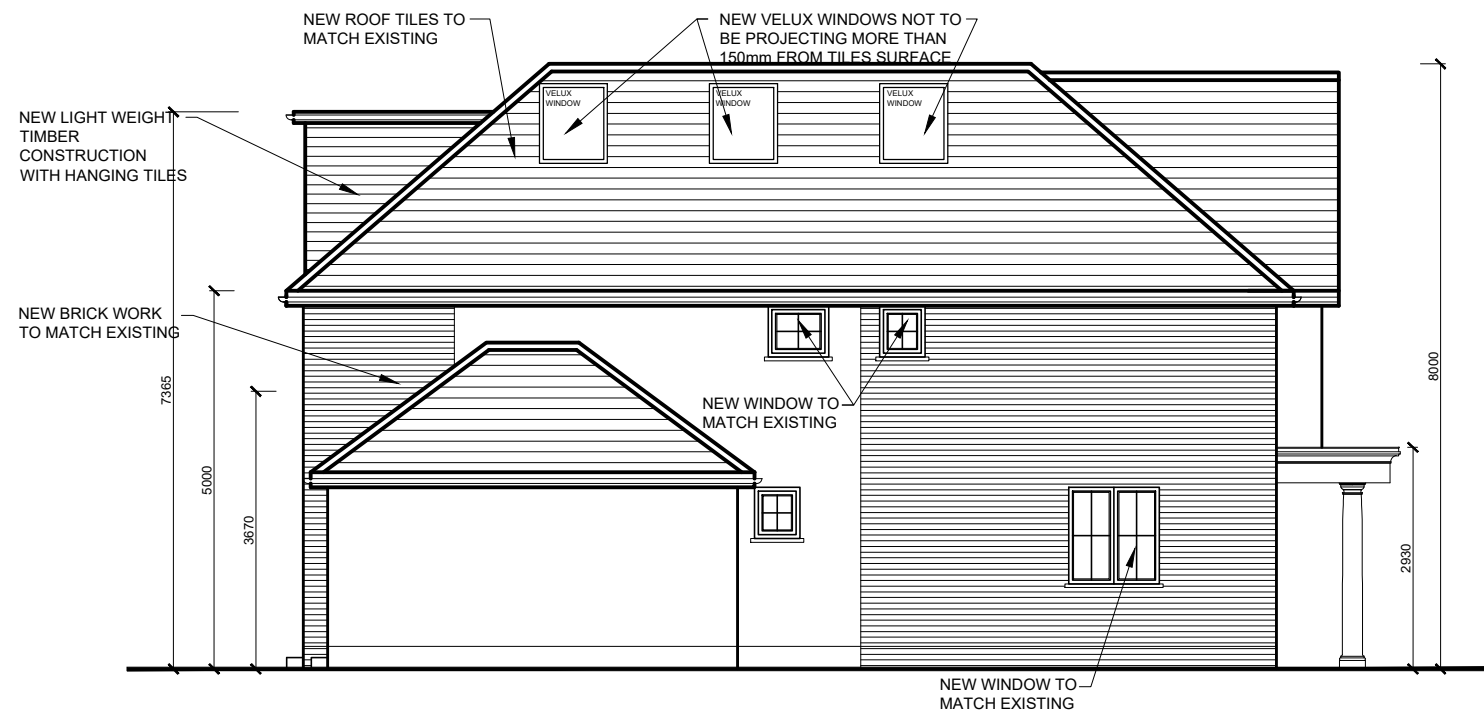

PROPOSED SIDE ELEVATION

rev.	description	date	chkd.
------	-------------	------	-------



93 Cotmandene Crescent,
Orpington, Kent BR5 2RA

020 3004 9238
07931 931 035

s.nagpal@dapconsultants.co.uk
www.dapconsultants.co.uk

project : Tawahi, Telegraph Hill
Rochester

drawing title :
Proposed Elevations

drawn: SN	chkd: SS	date: 15.09.2023
status: Planning		scale: 1:100@A3
proj no: 2334	drg no: 07	rev no: