




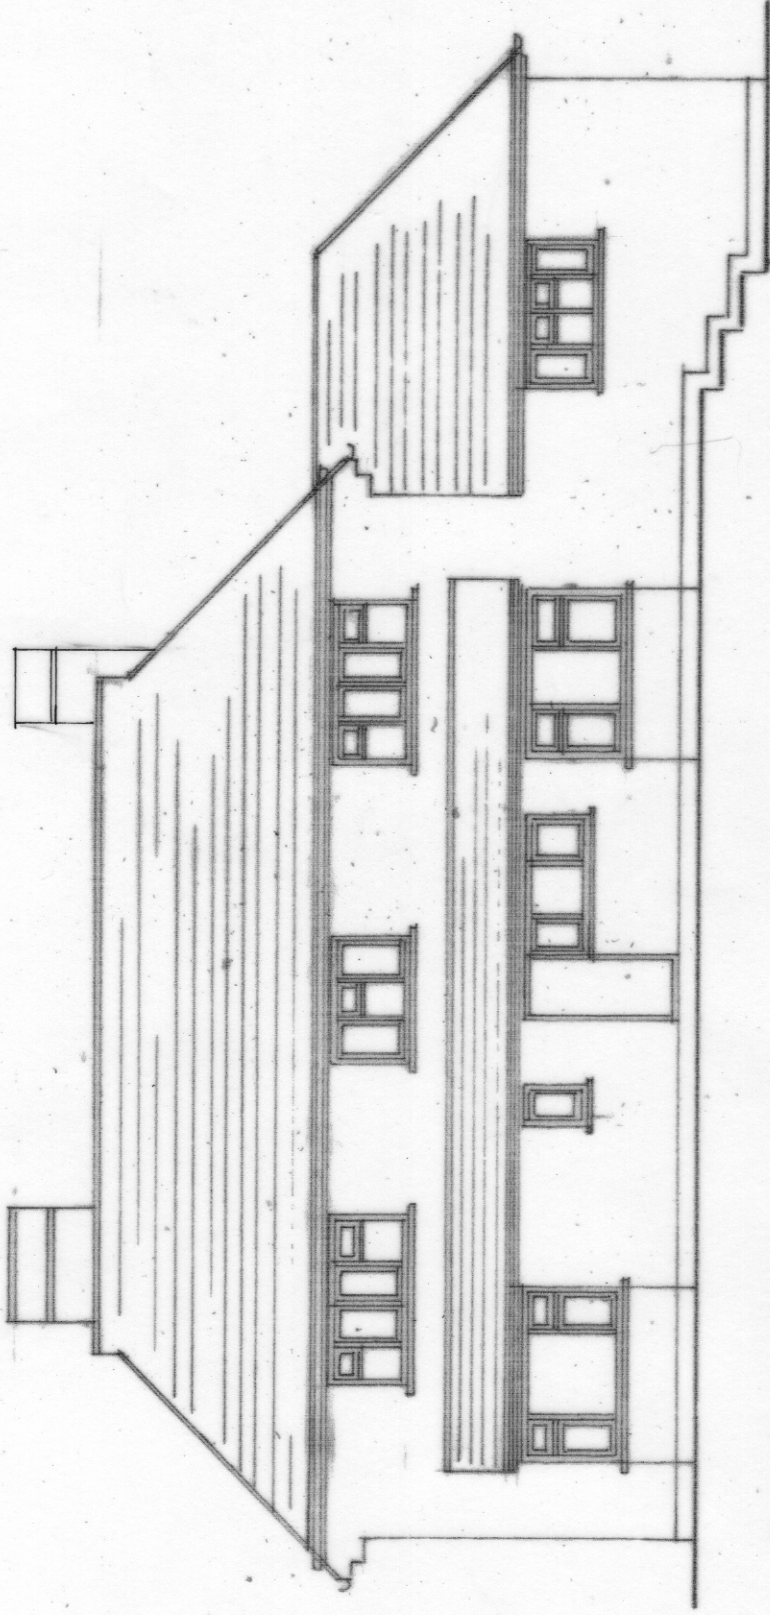


Front Elevation

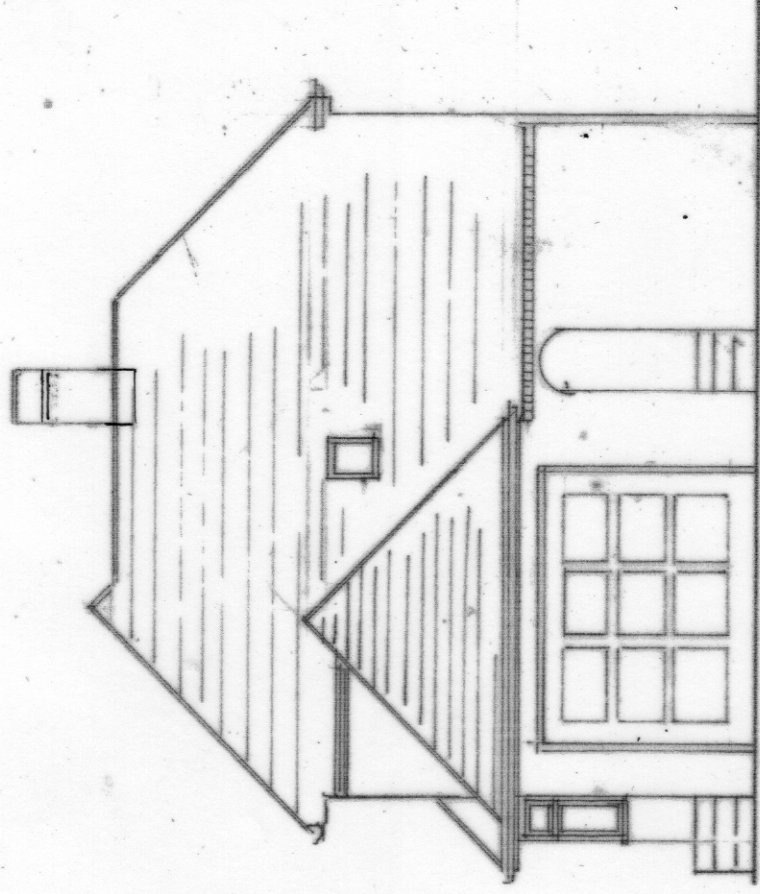



Side Elevation

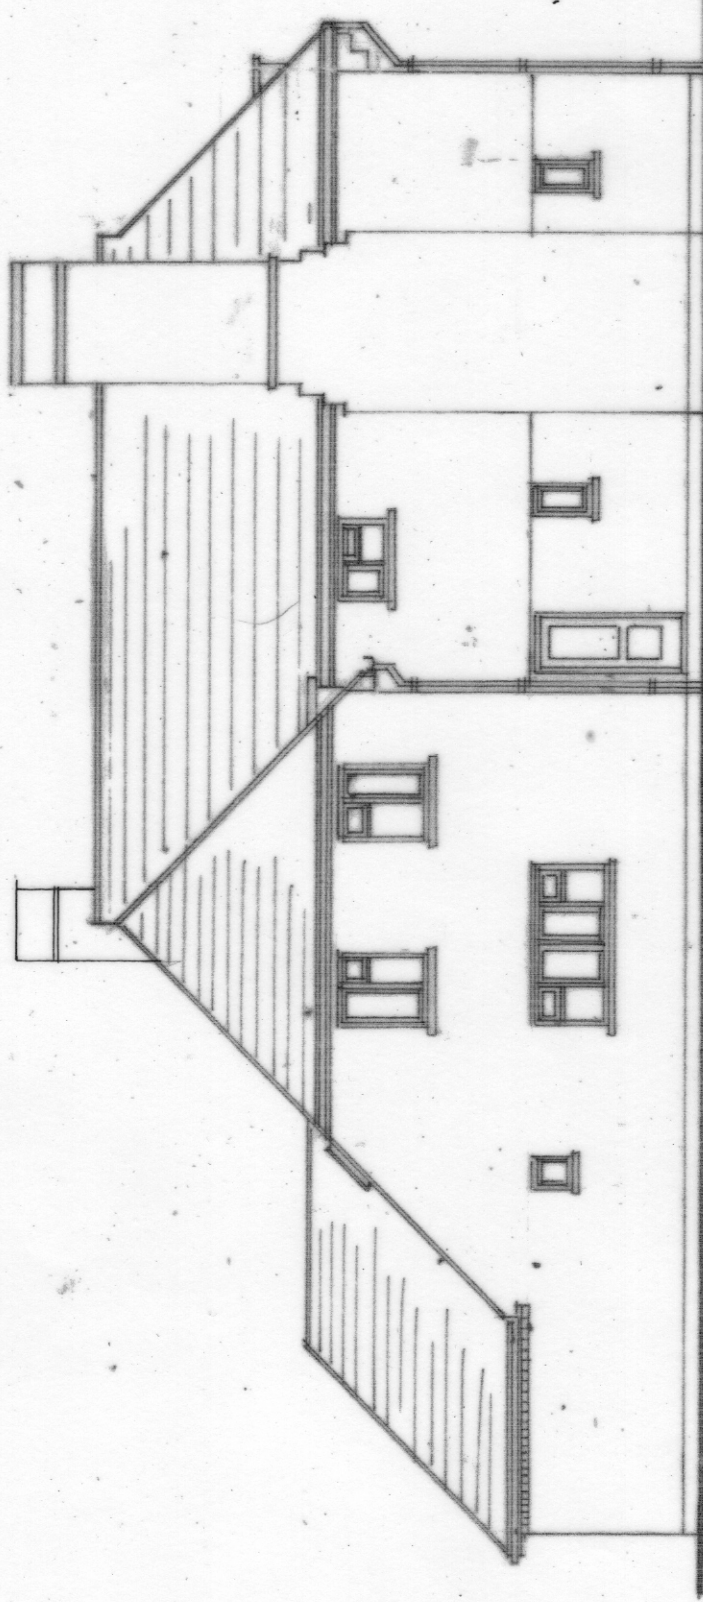

Rear Elevation

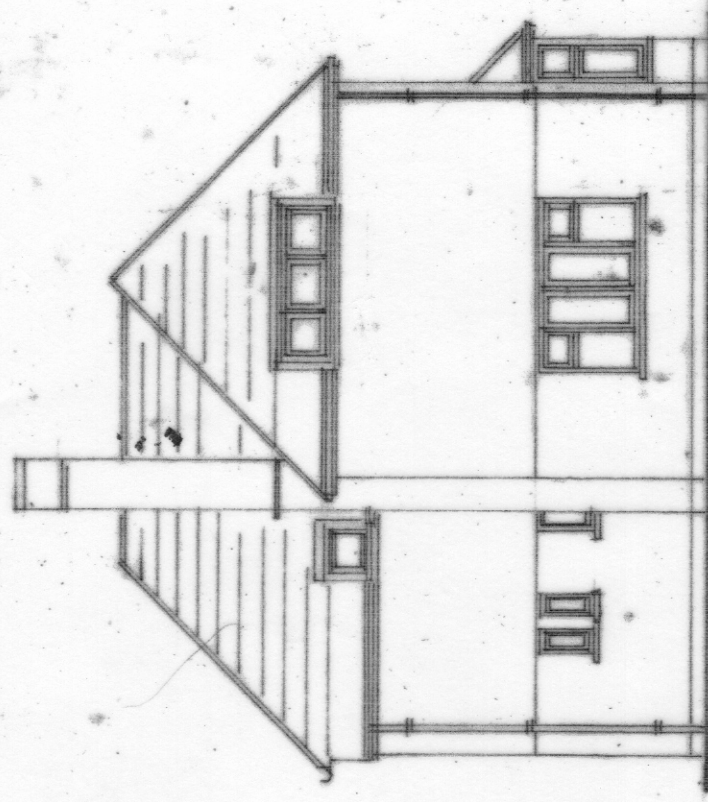

Flank Elevation

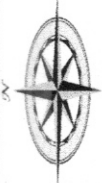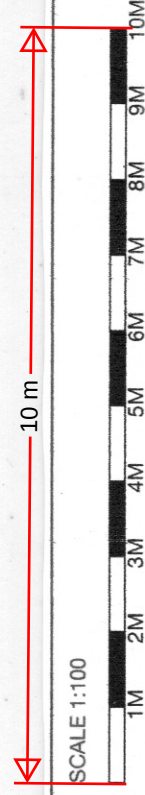

WESTLEIGH DESIGN



PROPOSED TWO STOREY SIDE EXTENSION AND A TWO STOREY REAR EXTENSION WITH CATSLIDE ROOF INCORPORATING 2NO. REAR DORMERS
MR L BUTTON BROADLEAVES BOWSDEN LANE SHORNE DA12 3LA
1:100 @ A3 231123/4 OF 9 136M² EXISTING ELEVATIONS