




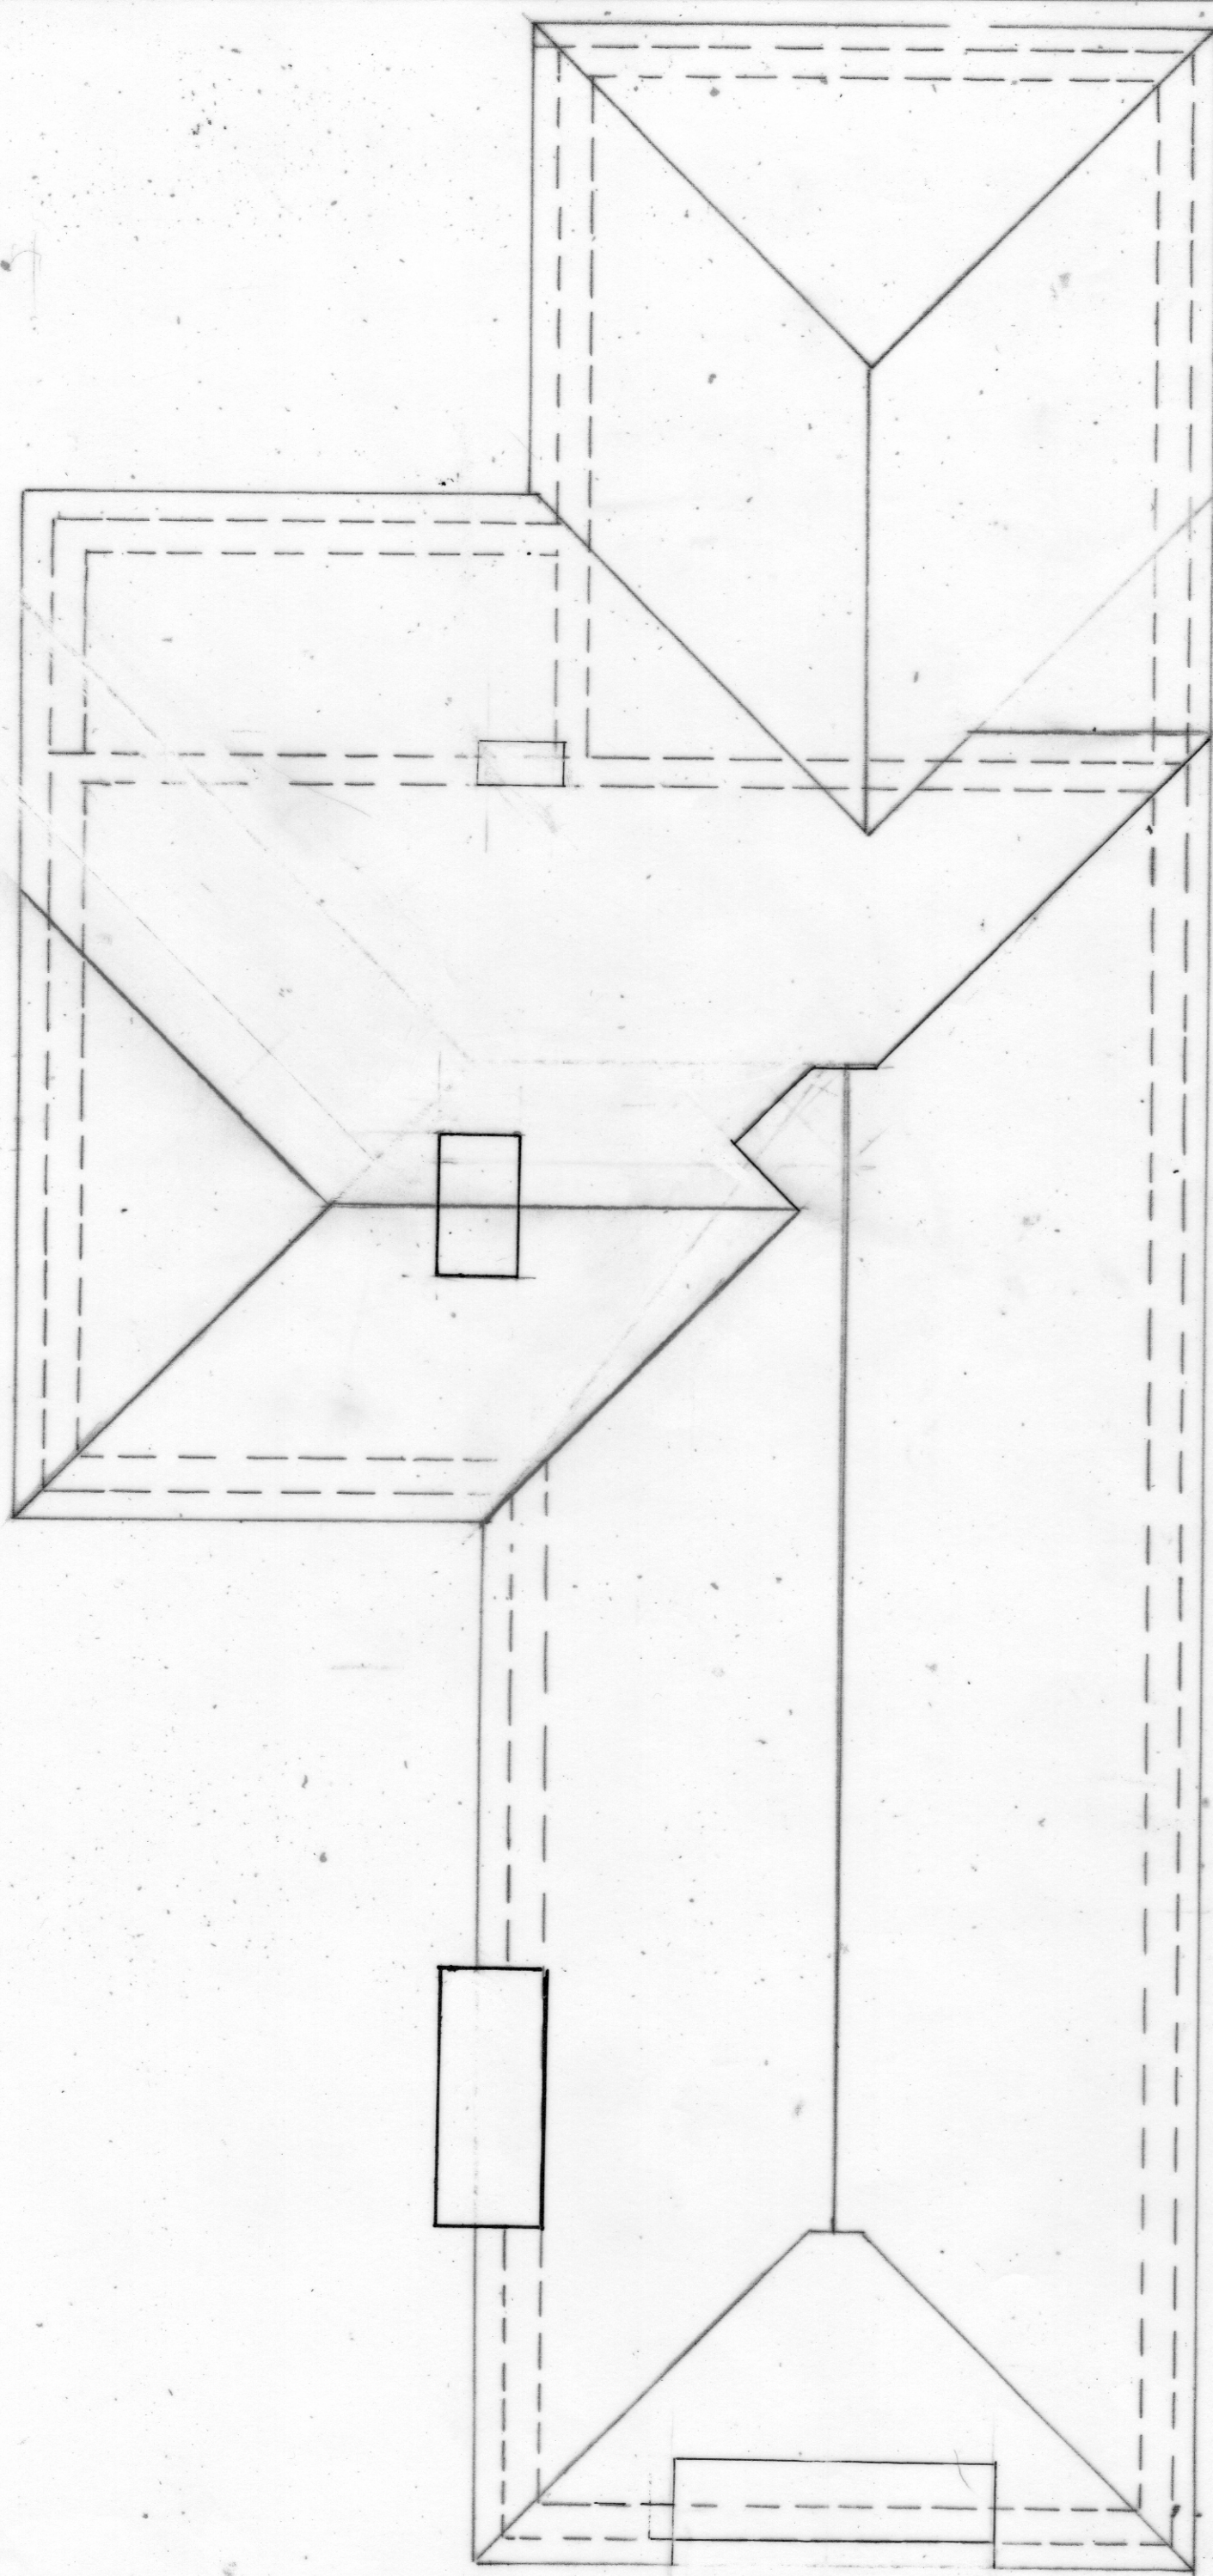

Roof Plan

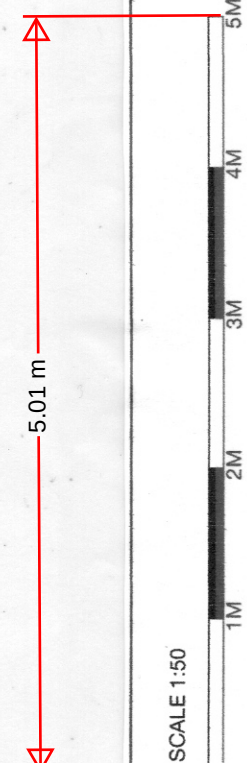

WESTLEIGH DESIGN

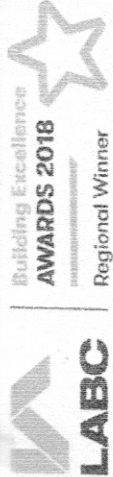

PROPOSED TWO STOREY SIDE EXTENSION AND A TWO STOREY REAR EXTENSION WITH CATSLIDE ROOF INCORPORATING 2NO. REAR DORMERS MR L BUTTON BROADLEAVES BOWSDEN LANE SHORNE DA12 3LA
1:50 @ A3 231123/3 OF 9 136M² EXISTING ROOF PLAN