




EXTENSION FINISHES
 MATCHING BRICKWORK
 MATCHING CLAY PEG TILES
 BLACK FEATHER EDGE BOARDS TO SIDE AND REAR ELEVATIONS
 WINDOWS TO BE TIMBER CASEMENT (WINDOW STYLE TO MATCH EXISTING)

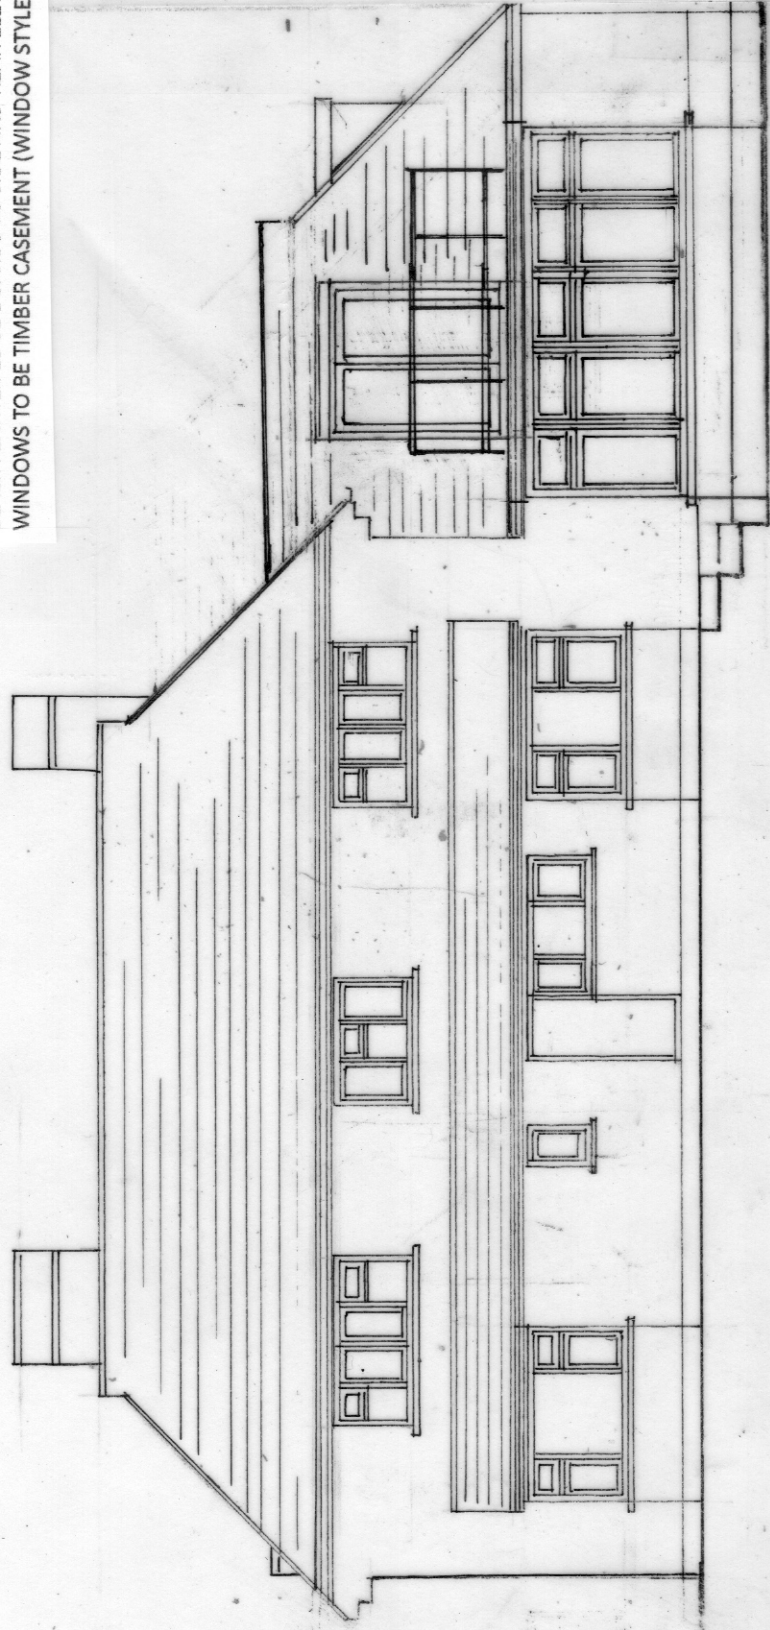


Front Elevation

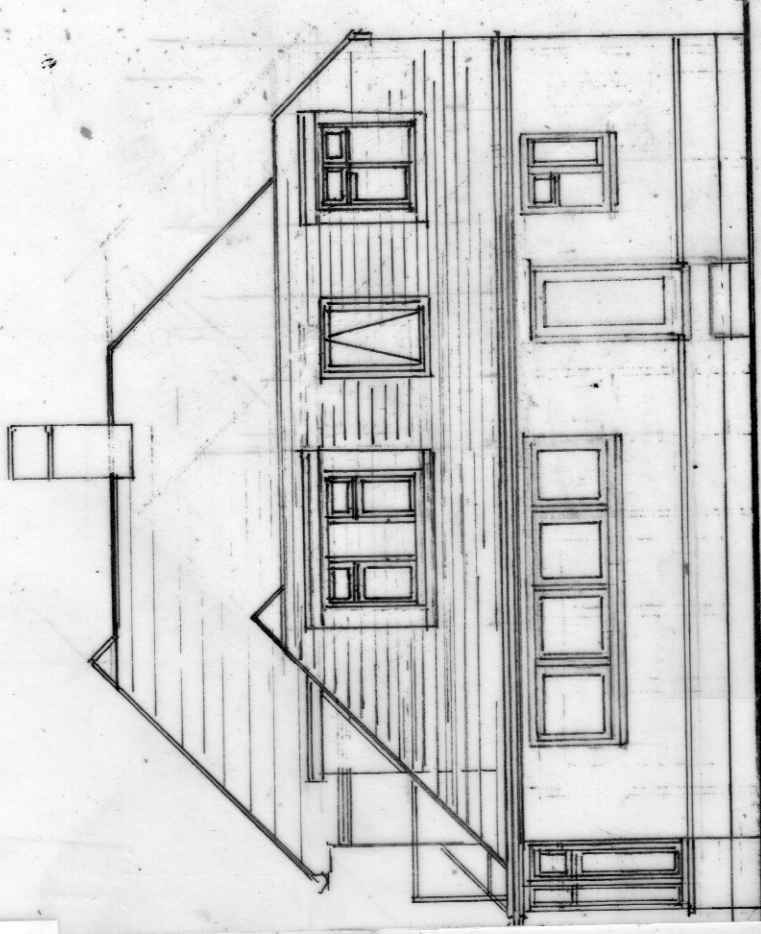


Side Elevation

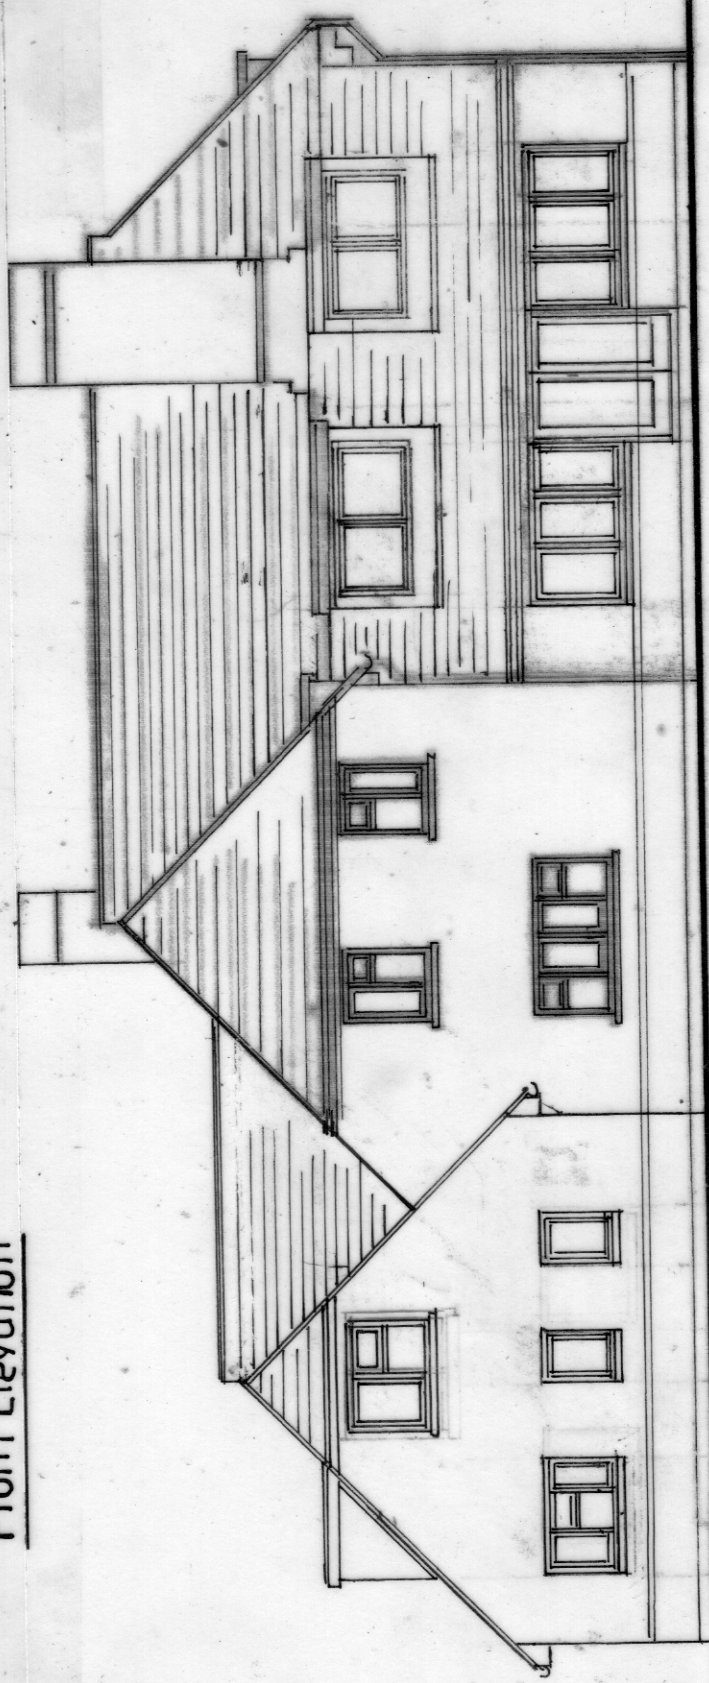


Rear Elevation

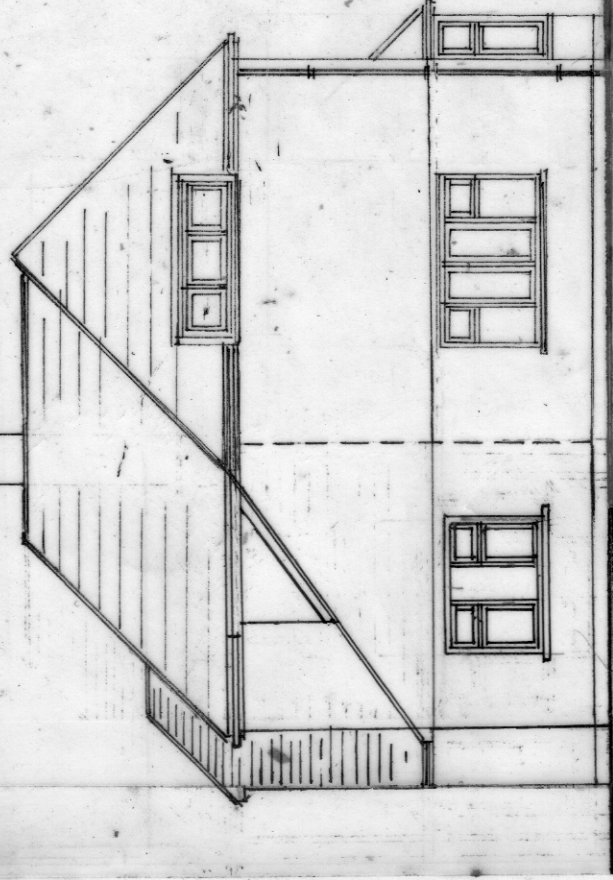

Flank Elevation

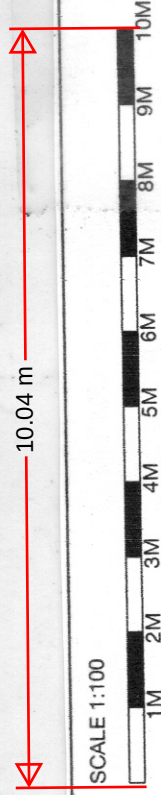

WESTLEIGH DESIGN

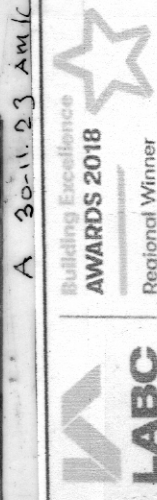

A 30-11-23 AM/C

PROPOSED TWO STOREY SIDE EXTENSION AND A TWO STOREY REAR EXTENSION WITH CATSLIDE ROOF INCORPORATING 2NO. REAR DORMERS MR L BUTTON BROADLEAVES BOWSDEN LANE SHORNE DA12 3LA 1:100 @ A3 231123/8 OF 9 136M² PROPOSED ELEVATIONS