


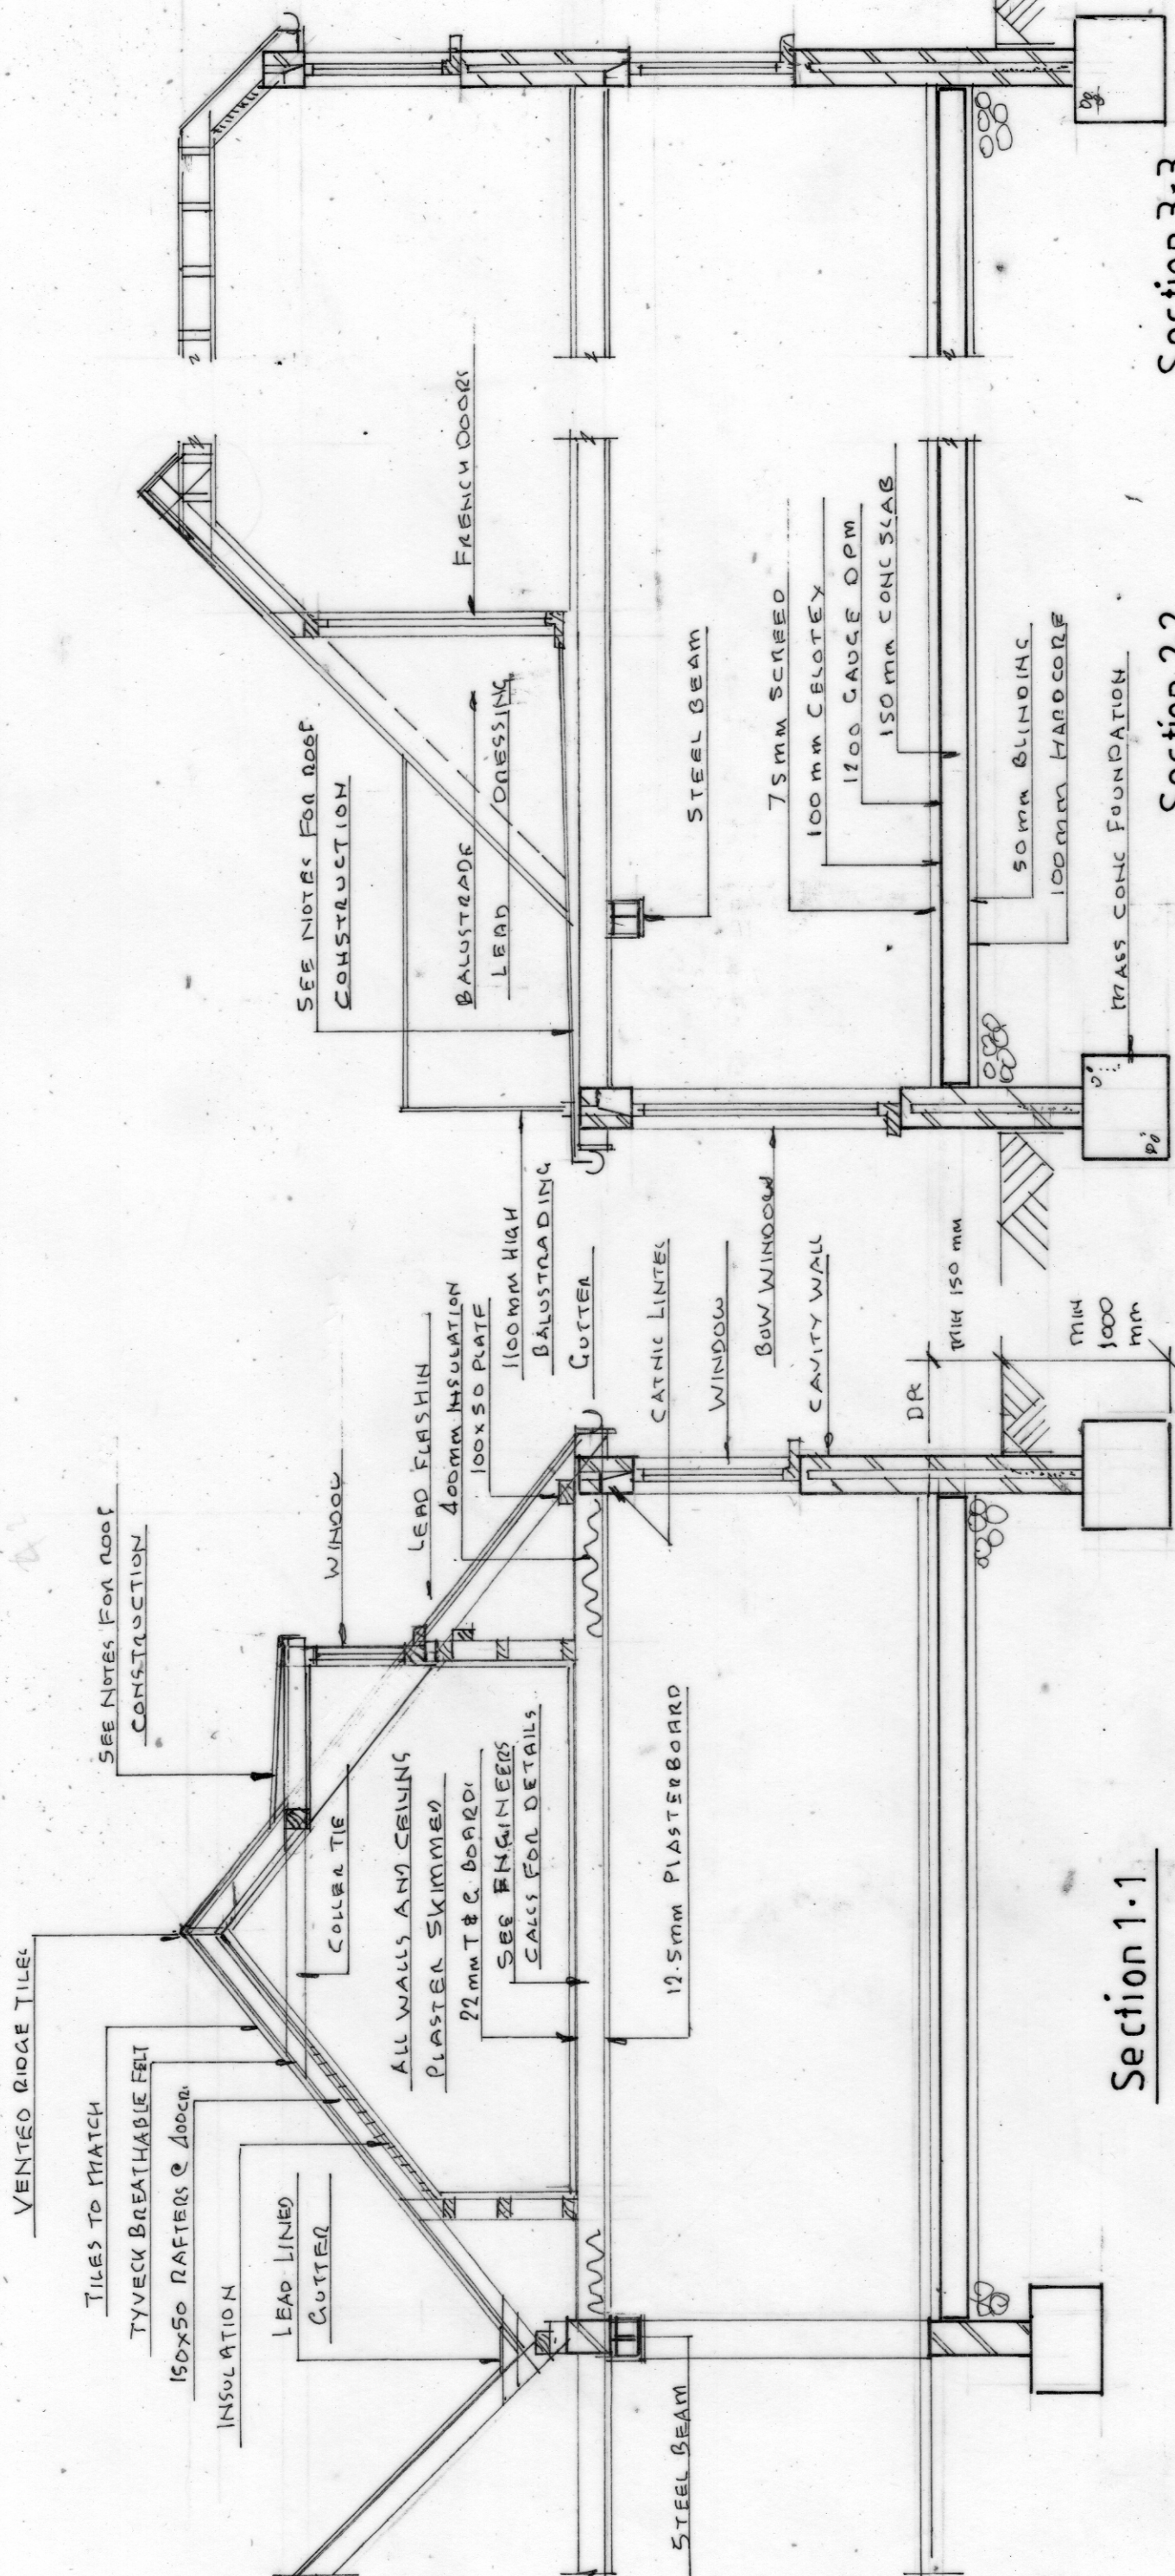


Section 1.1

Section 2.2

Section 3.3


A.30-11.23 AM/C

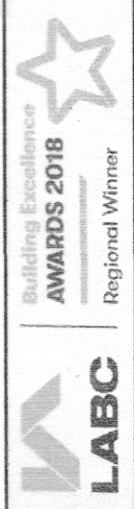

PROPOSED TWO STOREY SIDE EXTENSION AND A TWO STOREY REAR EXTENSION WITH CATSLIDE ROOF INCORPORATING 2NO. REAR DORMERS MR L BUTTON BROADLEAVES BOWSDEN LANE SHORNE DA12 3LA 1:50 @ A3 231123/9 OF 9 136M² PROPOSED SECTIONS



WESTLEIGH DESIGN

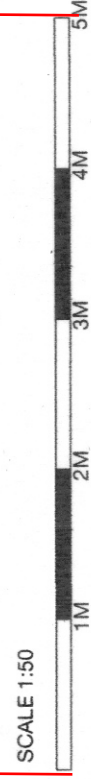

5.02 m