




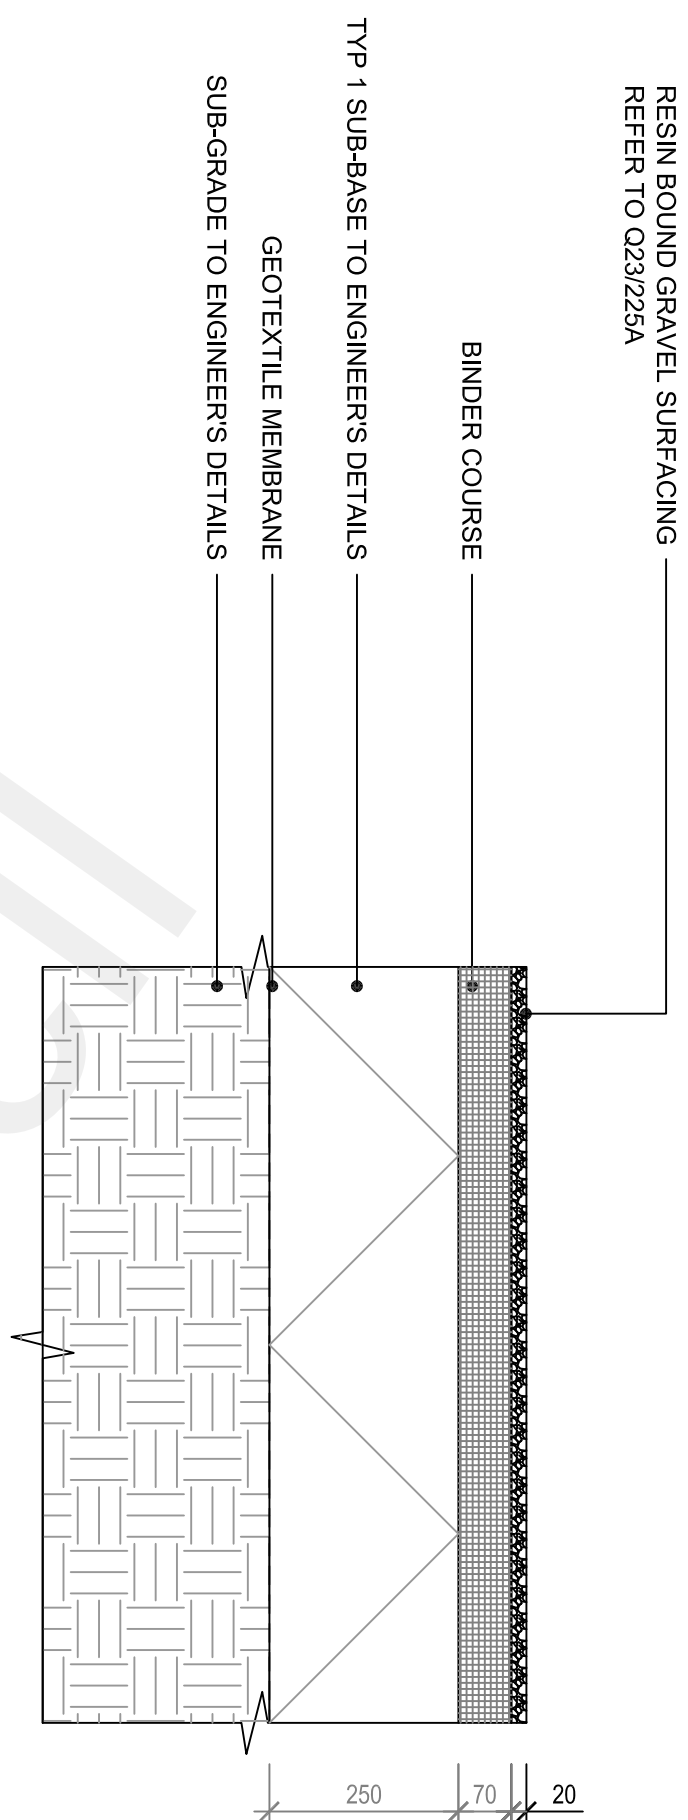


1
DETAIL 1 - RESIN BOUND, VEHICULAR GRADE - Q23/225A
Scale 1:10 @ A1

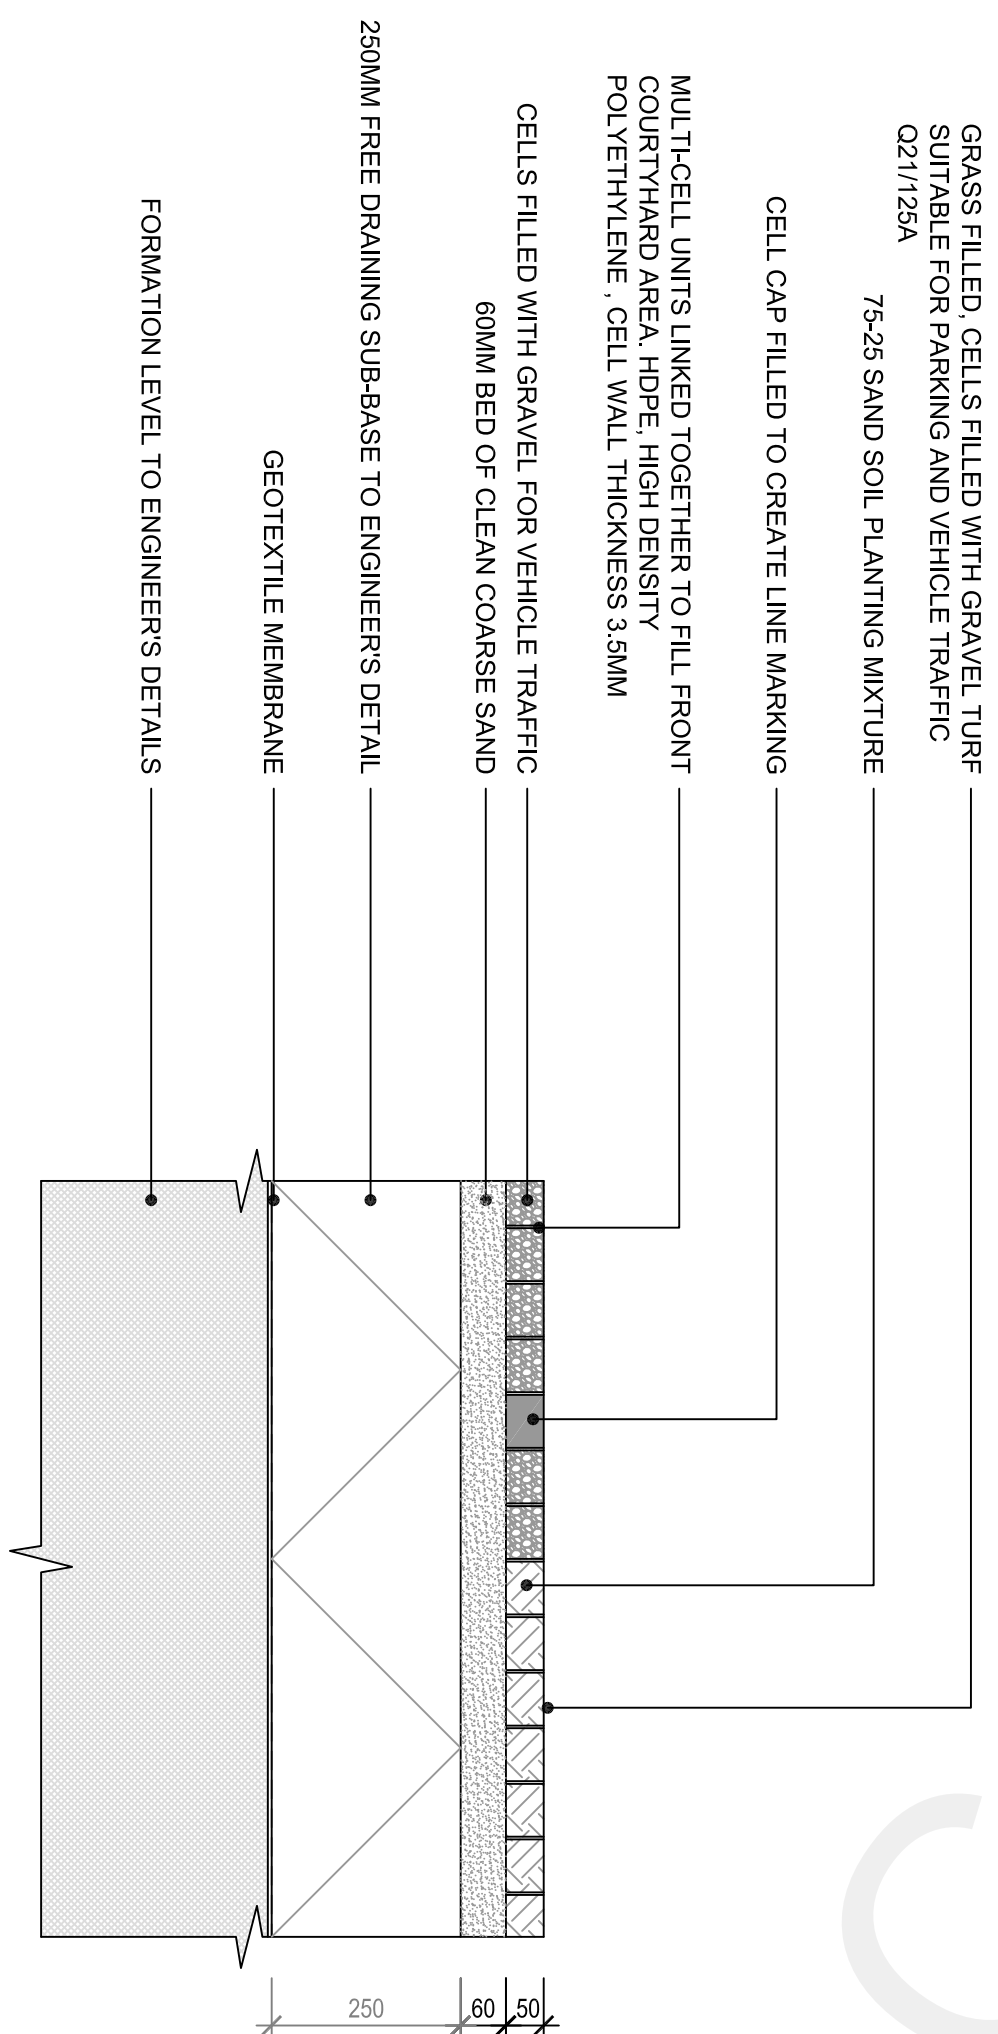


2 DETAIL 2 - GRAVEL CELLS, VEHICULAR GRADE - Q21/125A
Scale 1:10 @ A1

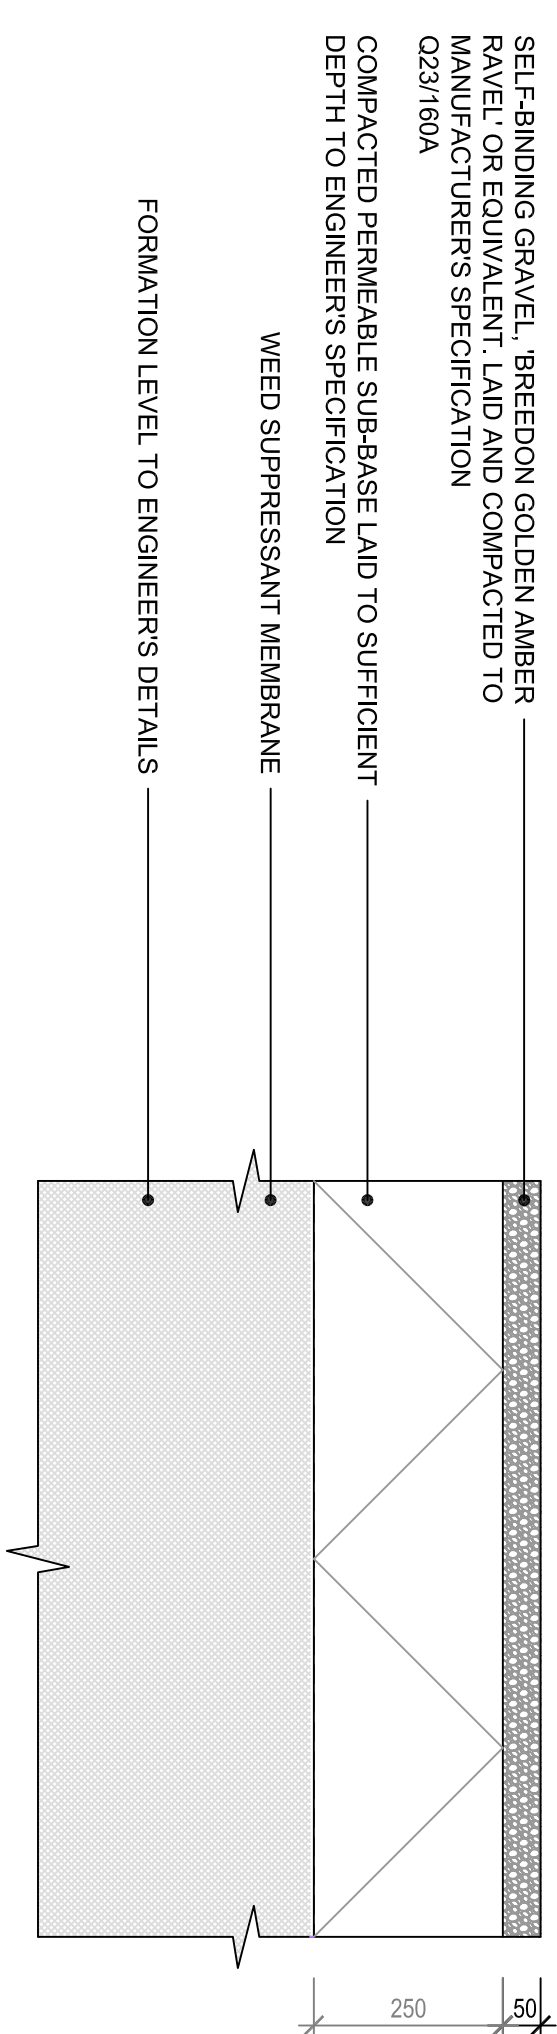


3 DETAIL 3 - SELF-BINDING GRAVEL TO BIKE STORAGE FLOOR - Q23/160A

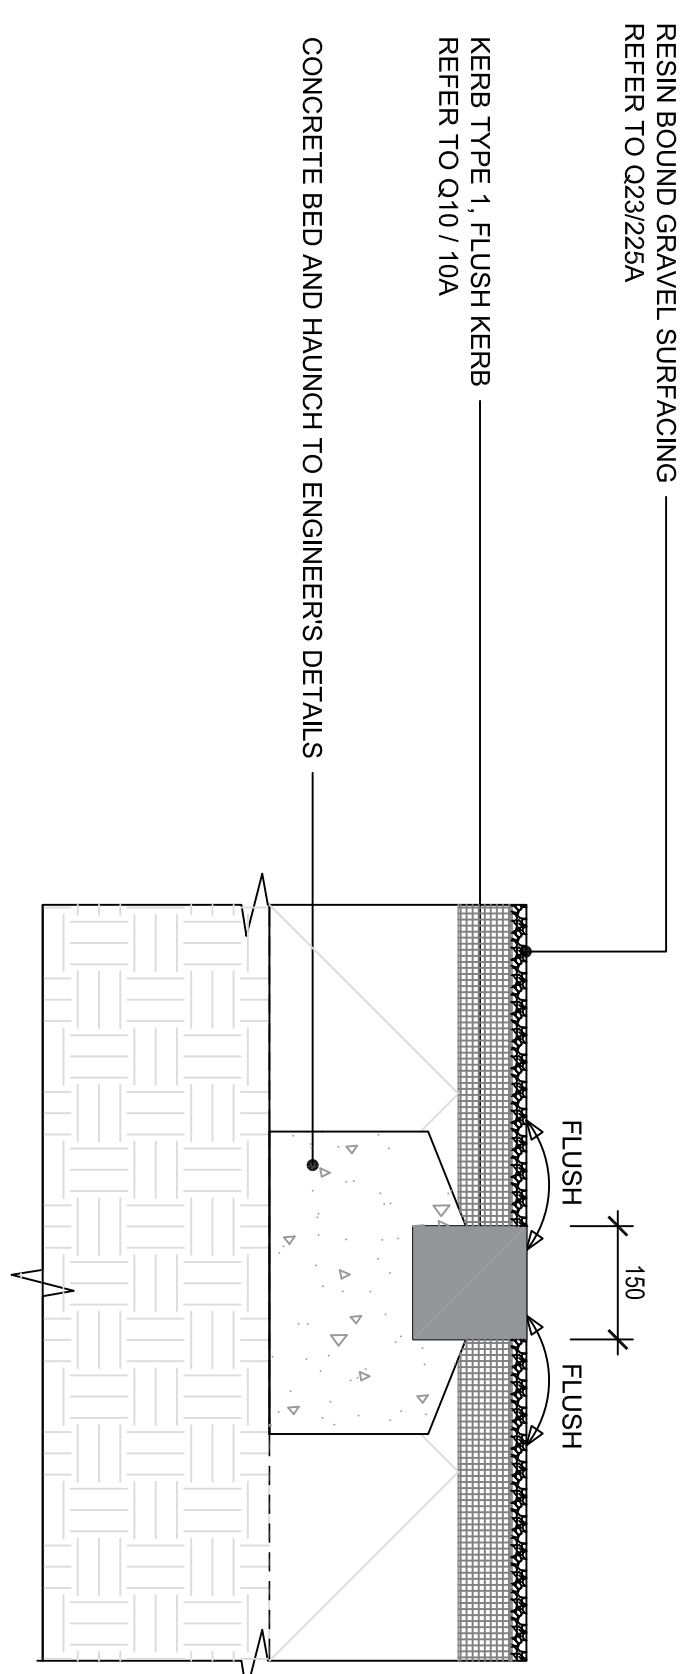

4
DETAIL 4 - FLUSH KERB K1 - Q10/10A
Scale 1:10 @ A1

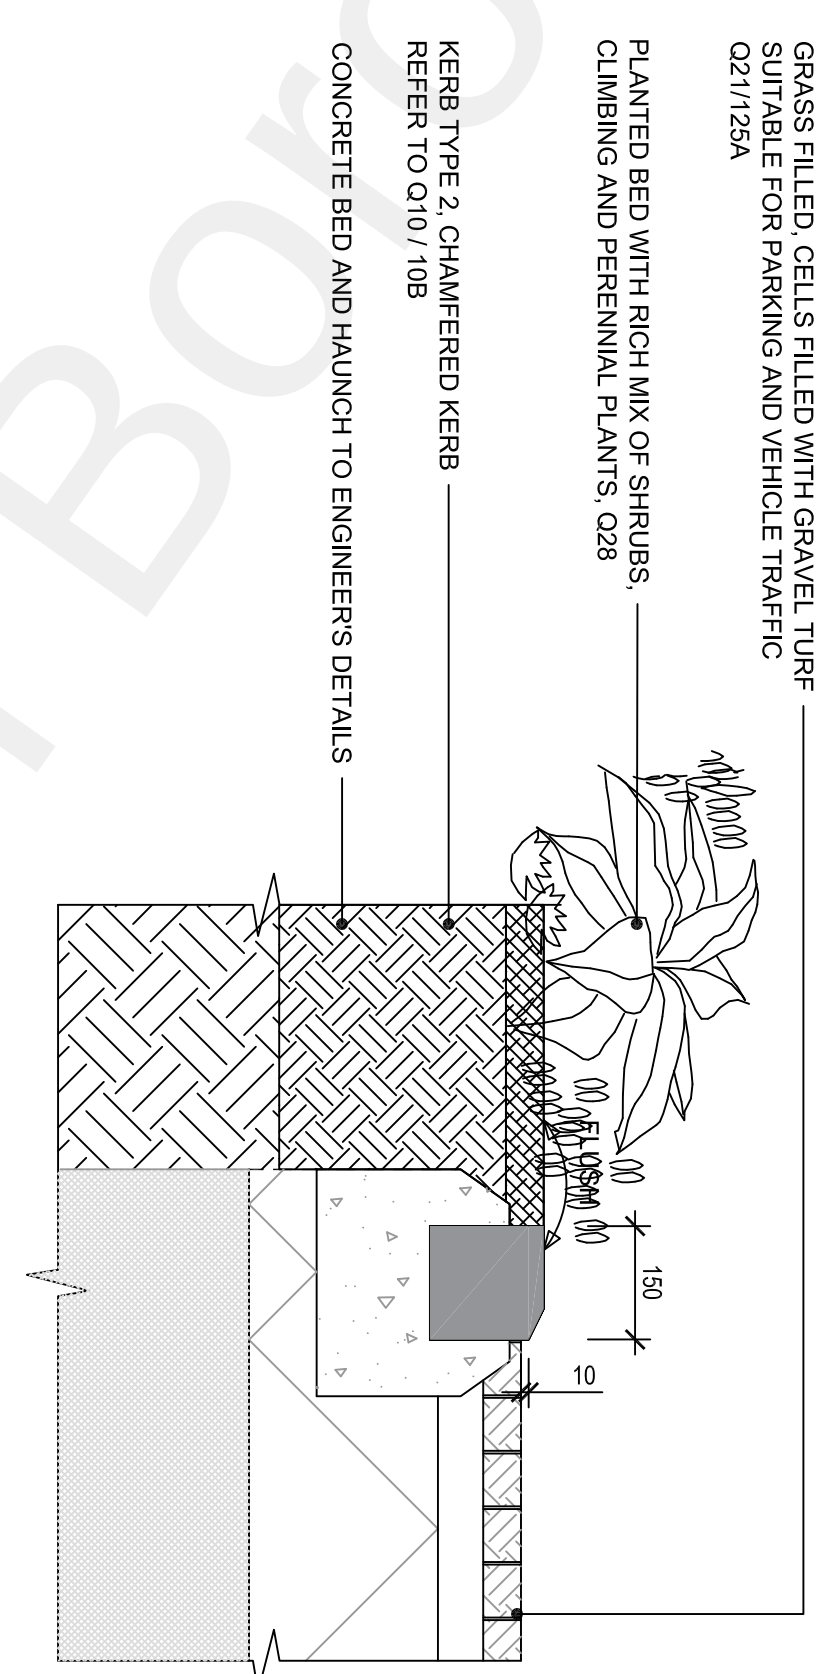



5
DETAIL 5 - CHAMFERED KERB K2 - Q10/10B
Scale 1:10 @ A1

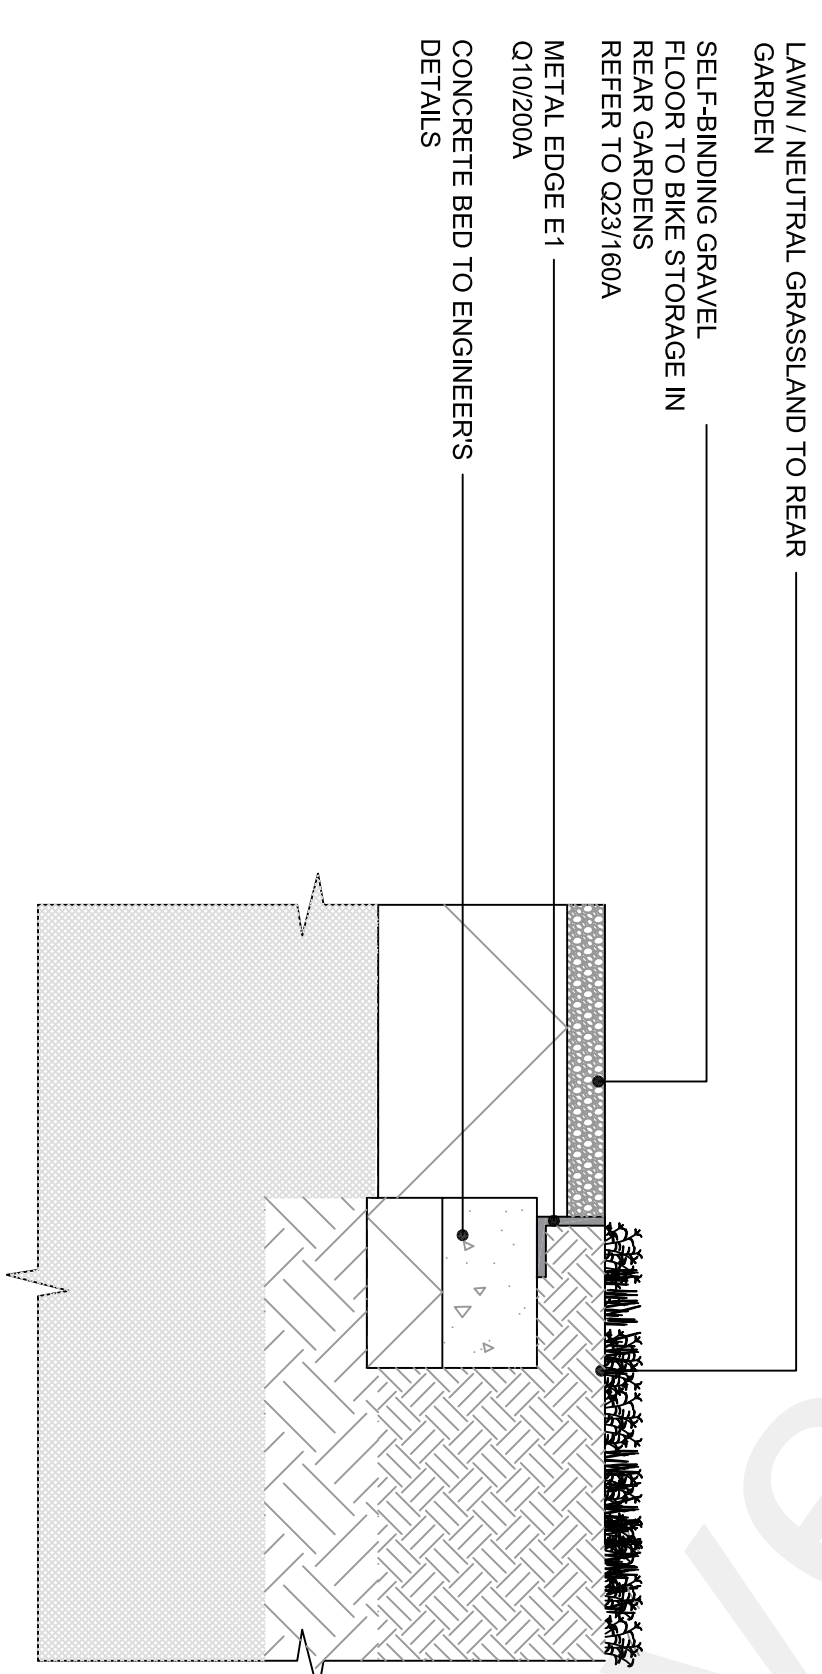

6
DETAIL 6 - METAL EDGE E1 - Q10/200A

General Notes			
1.	Do not scale drawings. Dimensions govern. Use figured dimensions only where they are shown.		
2.	All dimensions are in millimeters unless noted otherwise.		
3.	All elevations are in meters unless noted otherwise.		
4.	All dimensions shall be verified on site before proceeding with the work.		
5.	Any discrepancies on these drawings shall be brought to the immediate attention of Maudu Piret, Chartered Landscape Architect.		
6.	Any areas indicated on these drawings are for guidance only, no responsibility is taken for their accuracy.		
7.	Information shown on these drawings is not valid for construction. Please refer to the status of the drawing in the file art task box.		
8.	Methods to be used in conjunction with Architect and Engineer drawings and specifications. Where no inconsistency occurs, these shall be brought to the immediate attention of Maudu Piret, Chartered Landscape Architect.		
9.	No responsibility is taken for any circumstances which arise from the reproduction of these drawings after alteration, amendment or abbreviation or if it is issued in part or issued incompletely in any way.		
02	03/10/2022	DETAILS FOR PLANNING	MP
01	02/09/2022	DETAILS FOR PLANNING	MP
00	26/07/2022	DETAILS FOR PLANNING	MP
Rev	Date	Reason for issue	Chk
Status			

Key Plan.

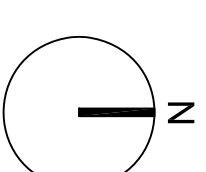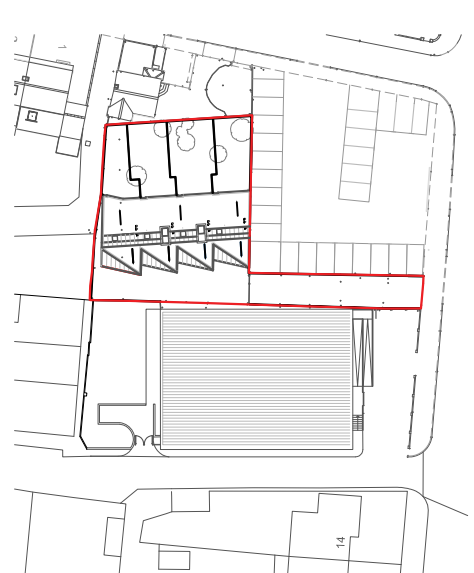

2 Evesham Way,
London SW11 5QX
studio@urbanlandscape.com

© Maude Pinet Landscape Architect, CMU

Stem Homes Ltd
The Studio 6 Horn, Lane Greenwich, London SE10 0RT.

Project Name:
Goldsmith Mews, Gravesend

Title: External Works

Paving, Kerbs & Edging

Project No.:	Sheet First Issue Date:	Scale at ISO A1:
2021-07	25/07/2022	1:10
Sheet Number:	Revision	
L-ZZ-00-500	02	